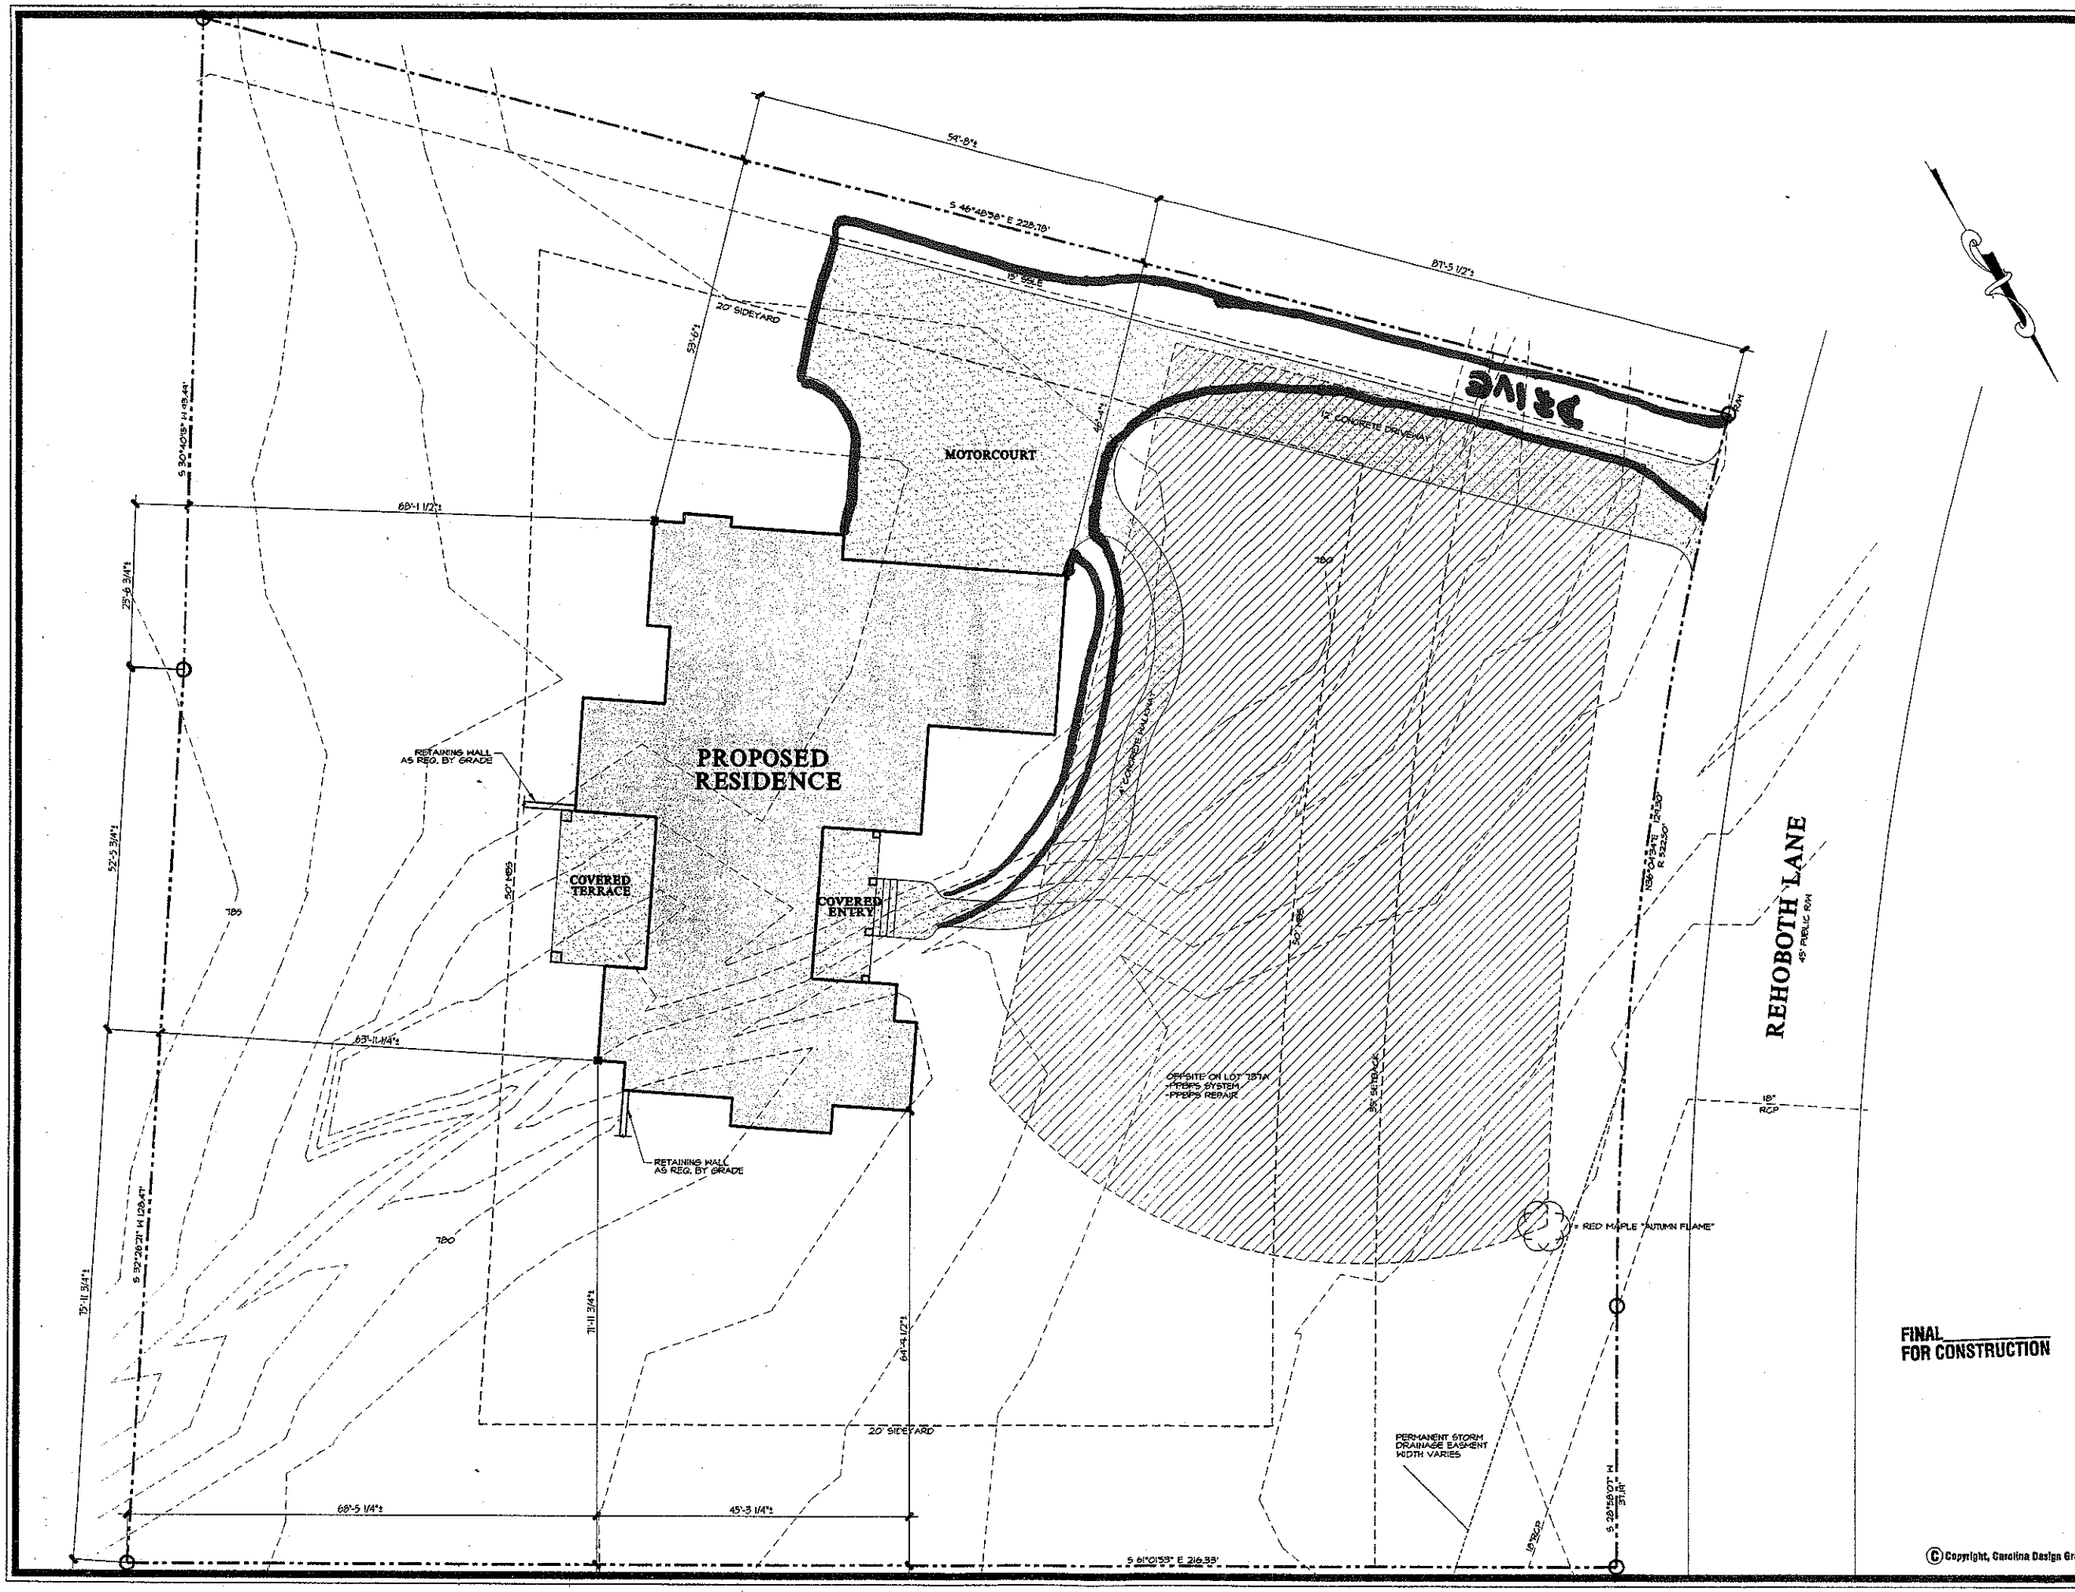


FINAL FOR CONSTRUCTION

© Copyright, Carolina Design Group, Inc. - 2004

CAROLINA DESIGN GROUP
a residential design firm
10602 Bailey Road Suite A, Cornelius NC 28031
voice: 704.895.7805 fax: 704.895.0599
www.carolinadesigngroup.com

A New Residence By
DIENST
Custom Homes

The Point
Lot 737 Rehoboth Lane

SEAL

DRAWN BY	DATE
JFH	APRIL 29, 200-

DRAWING TITLE:
SITE PLAN

SCALE: 1" = 10'-0"

SHEET NO:
2
OF 18 SHEETS