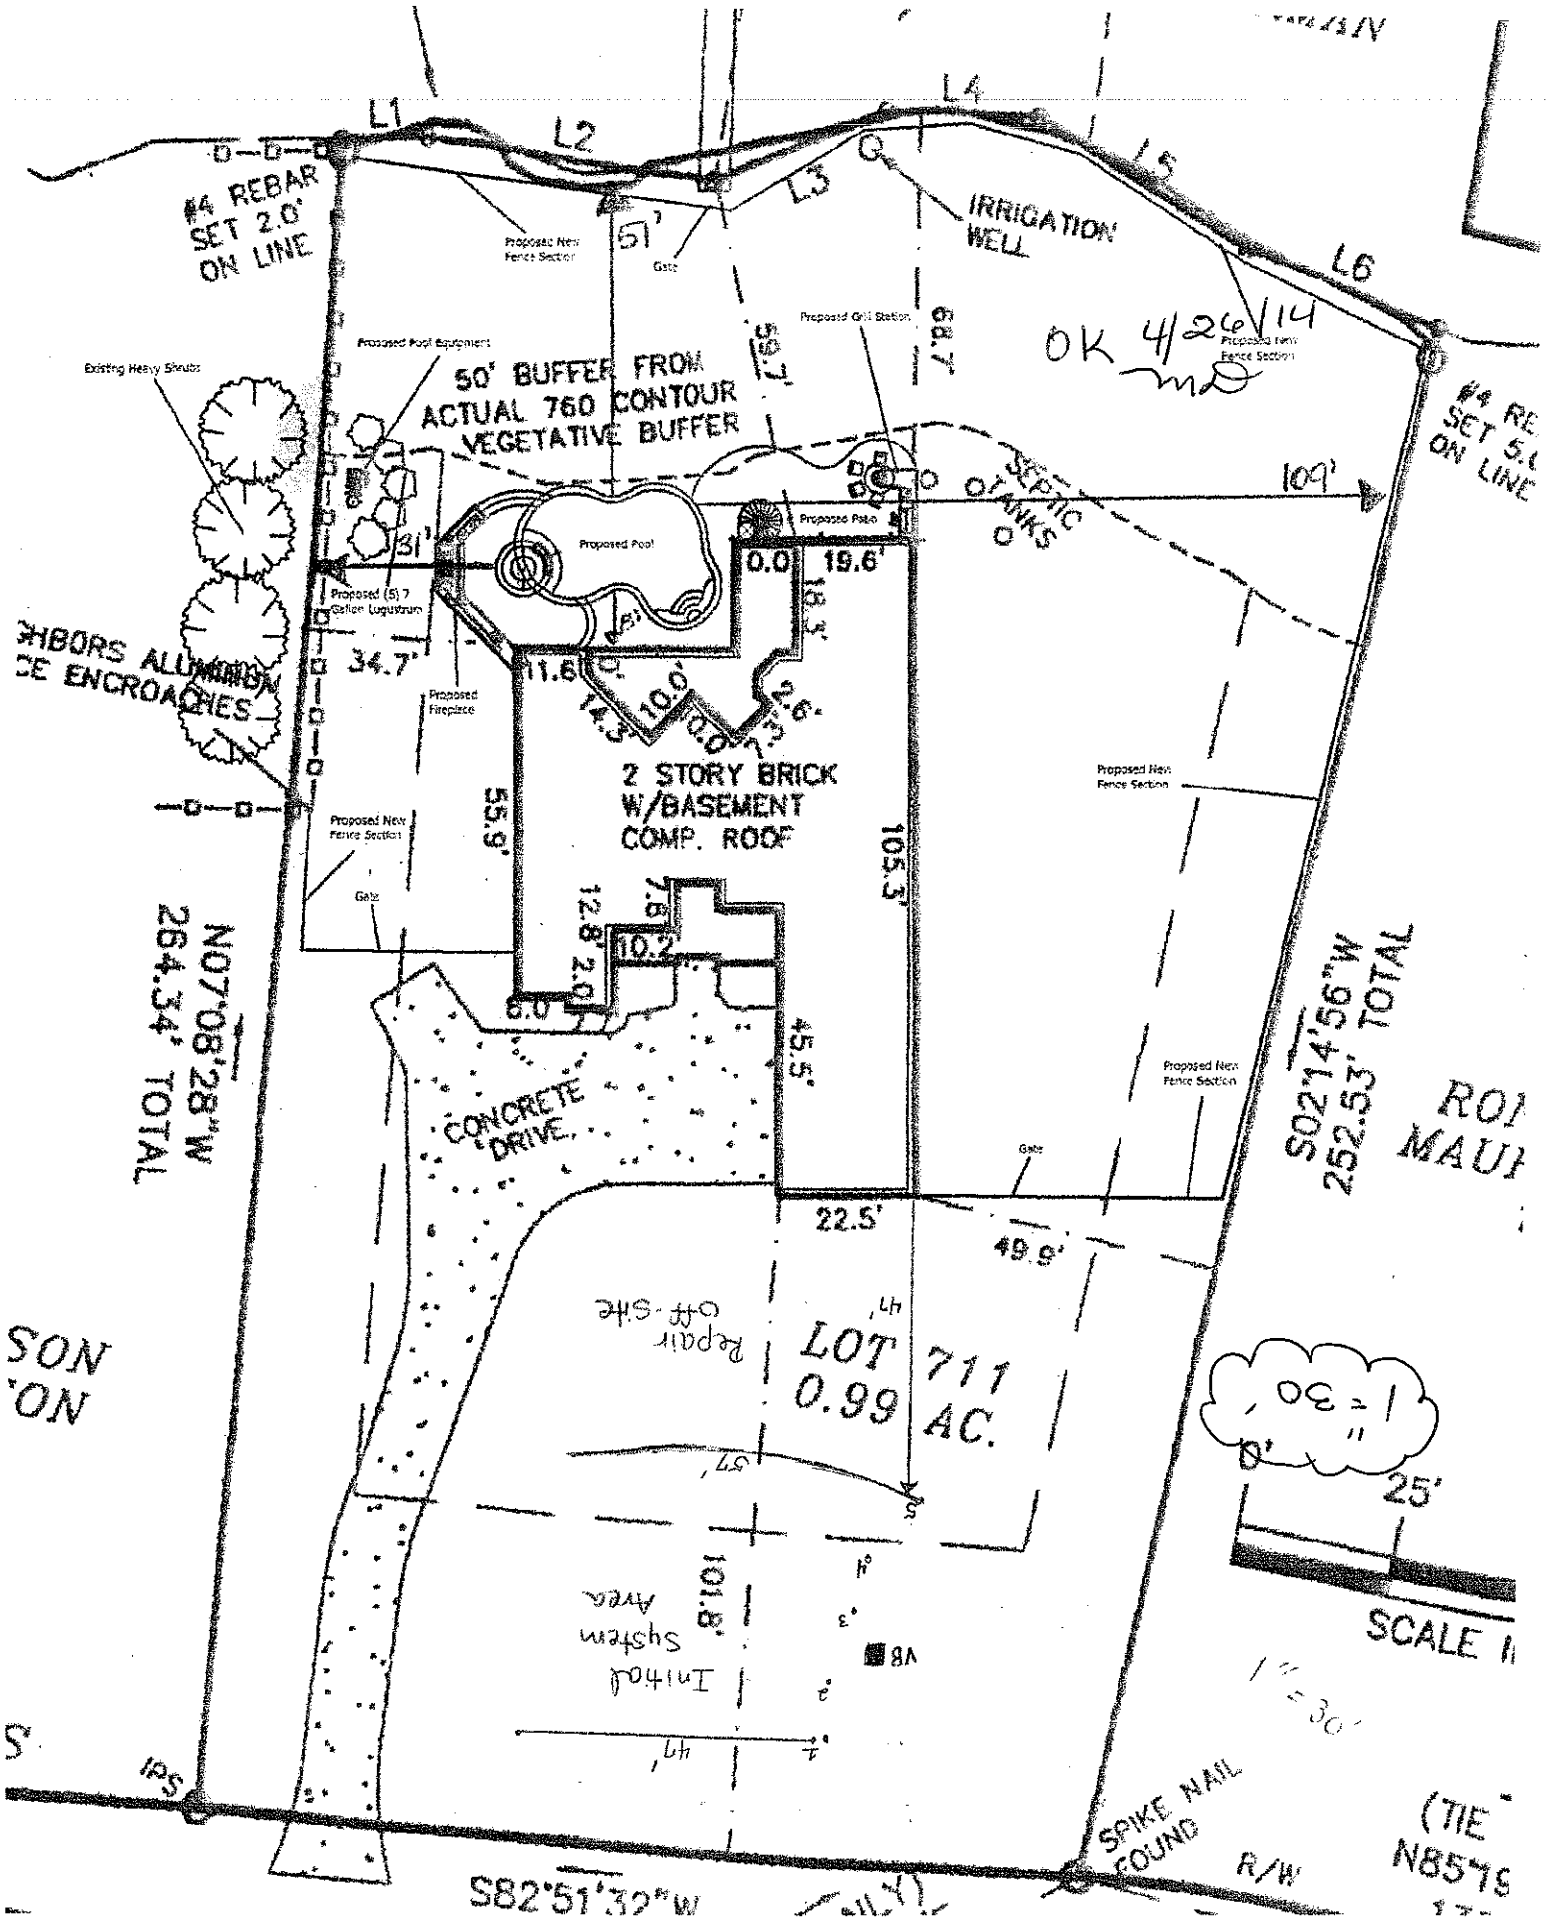

L1
L2
L3
L4
L5
L6
#4 REBAR SET 2.0' ON LINE
IRRIGATION WELL
Proposed New Fence Section
Gate
51'
Proposed Pool Equipment
Existing Heavy Shrubs
50' BUFFER FROM ACTUAL 760 CONTOUR VEGETATIVE BUFFER
Proposed Grill Station
OK 4/26/14 MD
Proposed Patio
Proposed Pool
SEPTIC TANKS
109'
31'
Proposed (5) 7 Gallon Ligustrum
34.7'
Proposed Fireplace
0.0
19.6'
11.6'
14.3'
19.0'
2.6'
2 STORY BRICK W/BASEMENT COMP. ROOF
55.6'
105.3'
12.8'
2.0'
7.8'
10.2'
6.0'
45.5'
CONCRETE DRIVE
22.5'
49.9'
N07°08'28"W 264.34' TOTAL
S02°14'56"W 252.53' TOTAL
LOT 711 0.99 AC.
Repair Off-Site
Inhold System Area
101.8'
47'
1" = 30'
25'
SCALE
SPIKE NAIL FOUND
R/W
S82°51'32"W

IREDELL COUNTY HEALTH DEPARTMENT


ENVIRONMENTAL HEALTH DIVISION

PAGE 2: ***SITE PLAN WORKSHEET***

SEE THE "SAMPLE SITE PLAN" BELOW. ***INCOMPLETE SITE PLANS WILL BE RETURNED TO YOU FOR COMPLETION AND MAY RESULT IN A DELAY IN THE ISSUANCE OF YOUR SEPTIC SYSTEM PERMIT!!!***

Place an (X) beside each item as you complete the site plan:

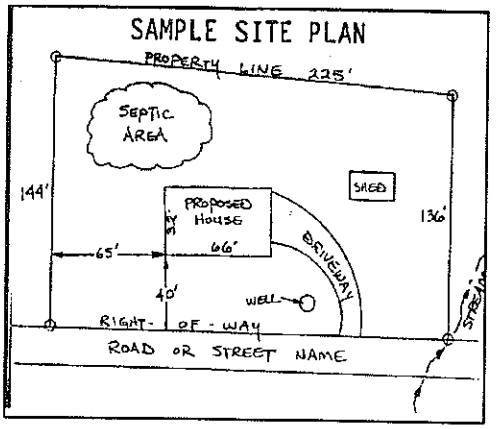- (X) Property Line measurements are clearly identified
- (X) All proposed structures are indicated
- (X) Front and side setbacks from property line
- ( ) Preferred driveway location and well location
- (X) Area you prefer your septic system to be placed
- (X) North arrow, or other sufficient indicator of direction



Circle N/A on the following if appropriate:

- Location of septic systems and wells within 100' of your property (N/A)
- Location of easements and rights of ways on your property (N/A)
- Location of any designated wetlands on the property (N/A)

USE THIS SPACE TO DRAW YOUR SITE PLAN

Show: proposed house or business footprint, wells, water lines, patios, pools and decks, and any other item that will occupy space on the site

Please see Attached

Signature: Kathleen Saunders

Property owner or owner's legal representative signature (SIGNATURE REQUIRED)

4/23/14

DATE