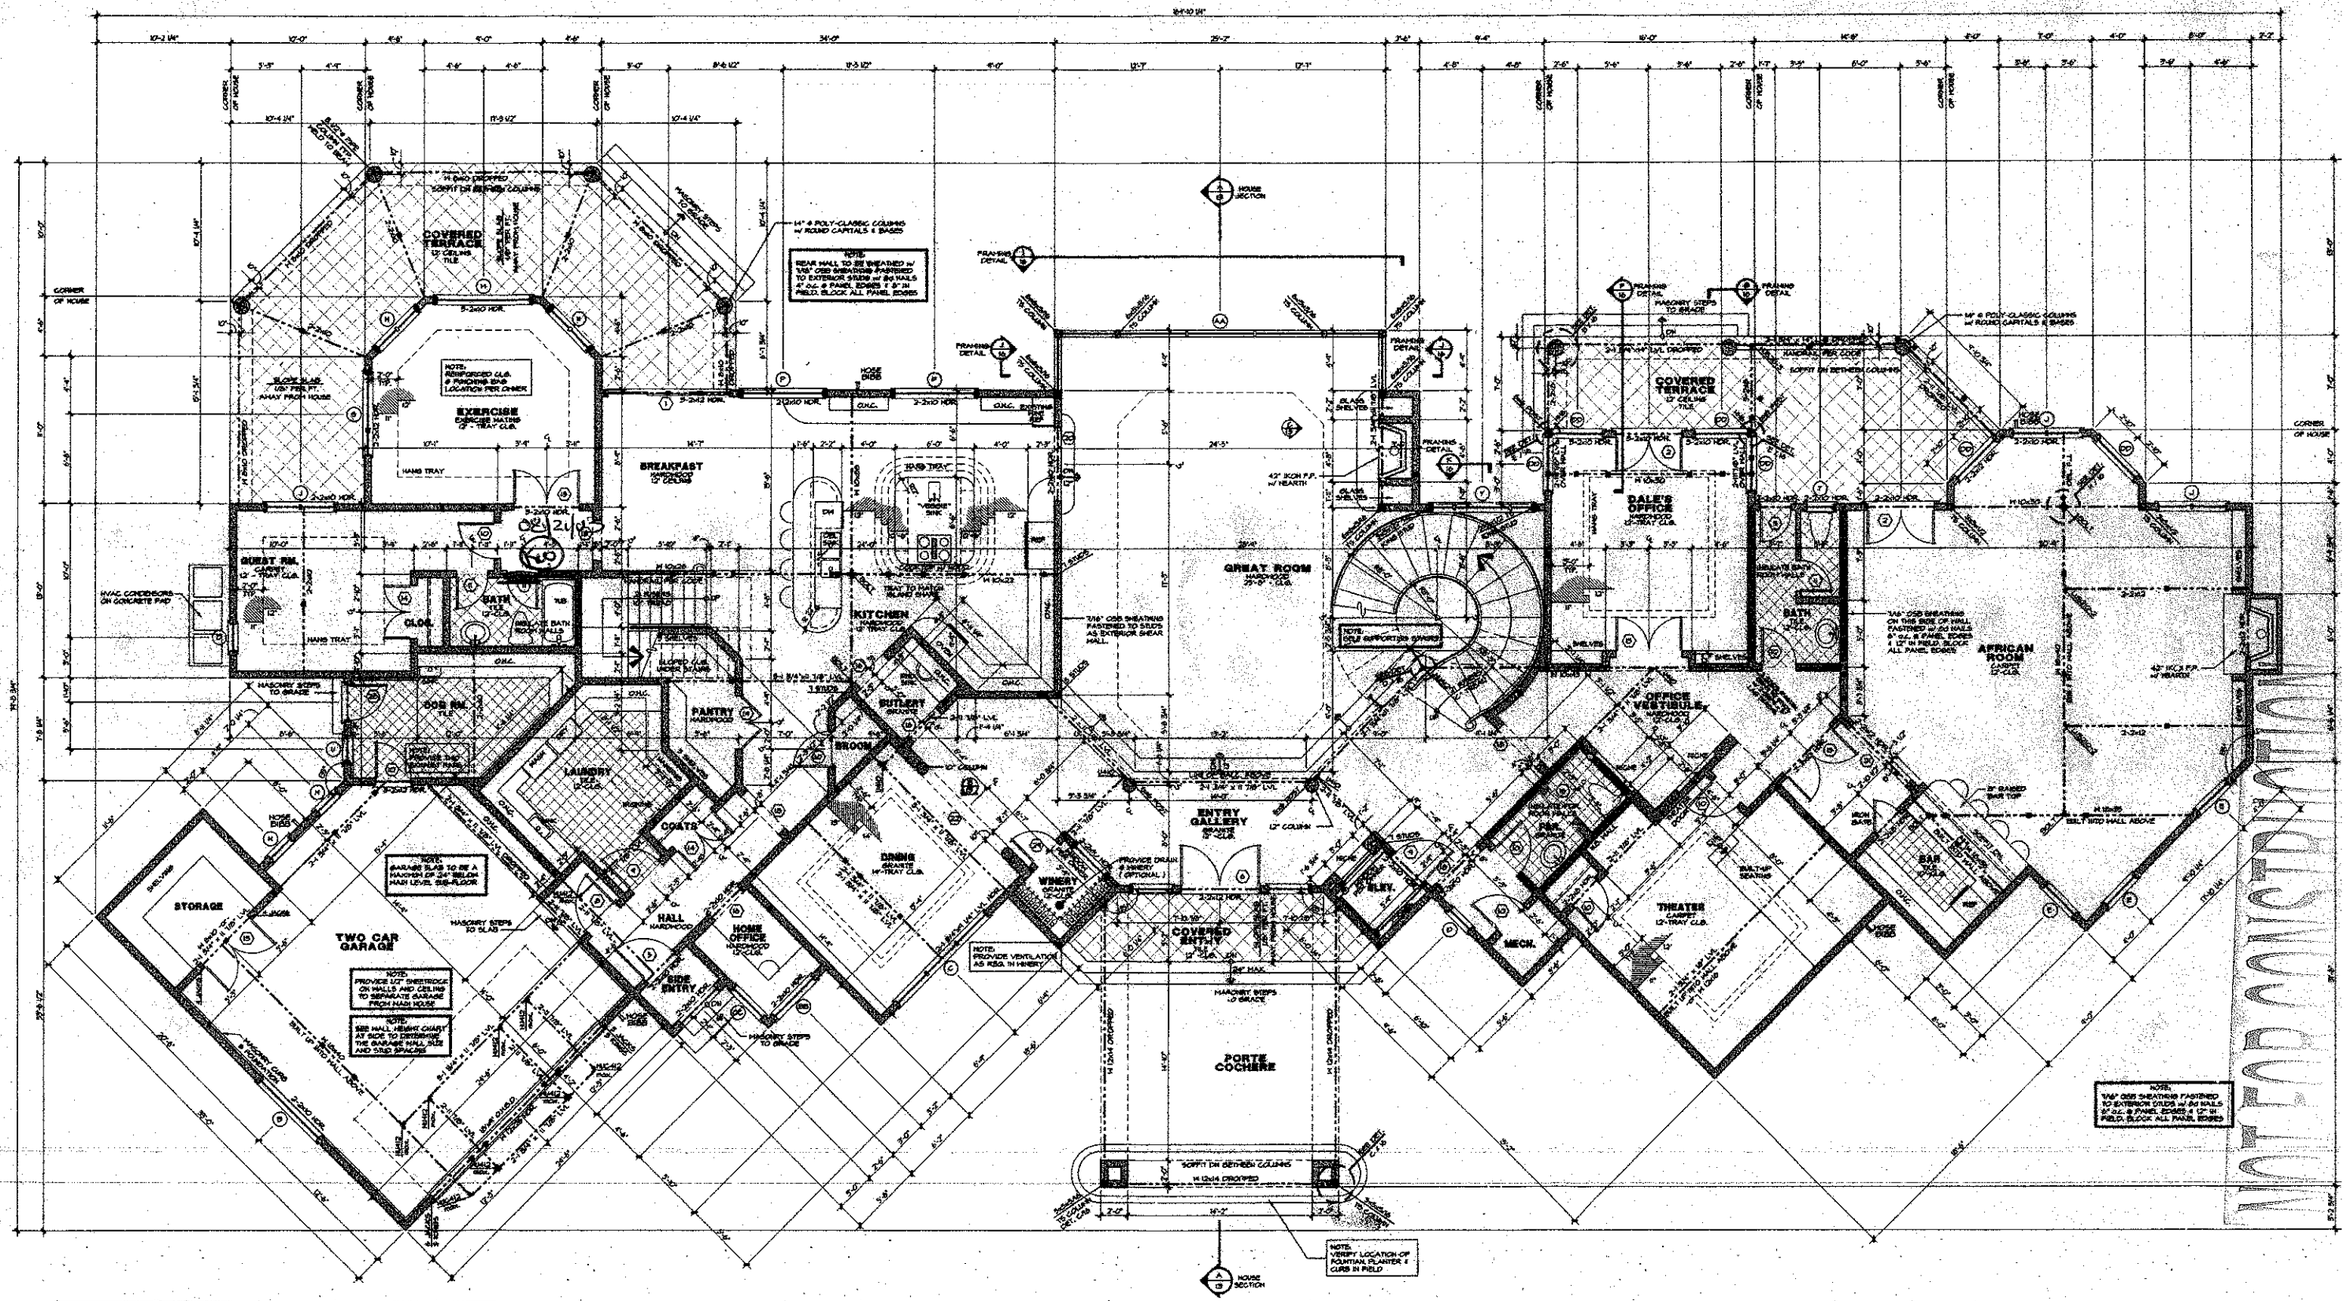


KING STUD SCHEDULE	
KING STUDS	WINDOW OPENING
(1) - 2x6 KING STUDS	0'-0" - 3'-0"
(2) - 2x6 KING STUDS	3'-0" - 6'-6"
(3) - 2x6 KING STUDS	6'-6" - 10'-0"

NOTE:
SEE COVER SHEET FOR DOOR SCHEDULE

NOTE:
SEE SHEET 17 & 18 FOR ALL WINDOW SIZES & DESCRIPTIONS BY: (PELLA)

Sq. Footage
07/30/05

Dog Room	134	Sq.Ft.
Main Floor Heated	5,021	Sq.Ft.
Upper Floor Heated	3,986	Sq.Ft.
Total Heated	9,641	Sq.Ft.
Side Entry	24	Sq.Ft.
Porte Cochere	349	Sq.Ft.
Covered Terraces	823	Sq.Ft.
Covered Balcony	168	Sq.Ft.
Two Car Garage/ Storage	762	Sq.Ft.
Detached Two Car	625	Sq.Ft.
Total Under Roof	12,392	Sq.Ft.

ALL EXTERIOR STUDS TO BE 2x6 @ 16" o.c. INTERIOR WALLS TO BE 2x4 @ 16" o.c. UNLESS NOTED OTHERWISE

EXTERIOR WALL HEIGHT (L)	STUD SIZE/ SPACING
L ≤ 10'	2x4 @ 16" oc.
10' < L ≤ 13'	2x4 @ 12" oc.
13' < L ≤ 16'	2x6 @ 16" oc.
L > 16'	CONSULT ENG.

GARAGE WALLS TO BE 2x6 @ 16" O.C. IF EXCEEDING 10' IN HEIGHT

SEE NOTE 14 (GENERAL NOTES SHEET 1) FOR TYPICAL HEADER INFORMATION

ALL HEADERS TO BE 3-2x10 U.N.O.

▪ INDICATES BLOCKING FOR ABOVE CONCENTRATED LOADS AND ROOF BRACING POINT LOADS U.N.O. STUD FEEDS AT EACH LOCATION

ALL ANGLED WALLS ARE AT 45° U.N.O.

© Copyright, Carolina Design Group, Inc. - 2004

AUGUSTA HOMES
10602 Bailey Road • Suite B • Cornelius, North Carolina 28031
Office: 704-892-7795 • Fax: 704-892-7246 • Pager: 800-311-8604


A NEW RESIDENCE FOR
Dale & Susan Pond
Lot 617 — The Point

CAROLINA DESIGN GROUP
a residential design firm
10602 Bailey Road Suite A, Cornelius NC 28031
voice: 704.895.7885 fax: 704.895.0599
www.carolinadesigngroup.com

SEAL

DRAWN BY: M. Pridy, Troy S. Smith
DATE: 08/04/05
DRAWING TITLE: MAIN LEVEL FLOOR PLAN
SHEET NO: 2 OF 21

NOT FOR CONSTRUCTION

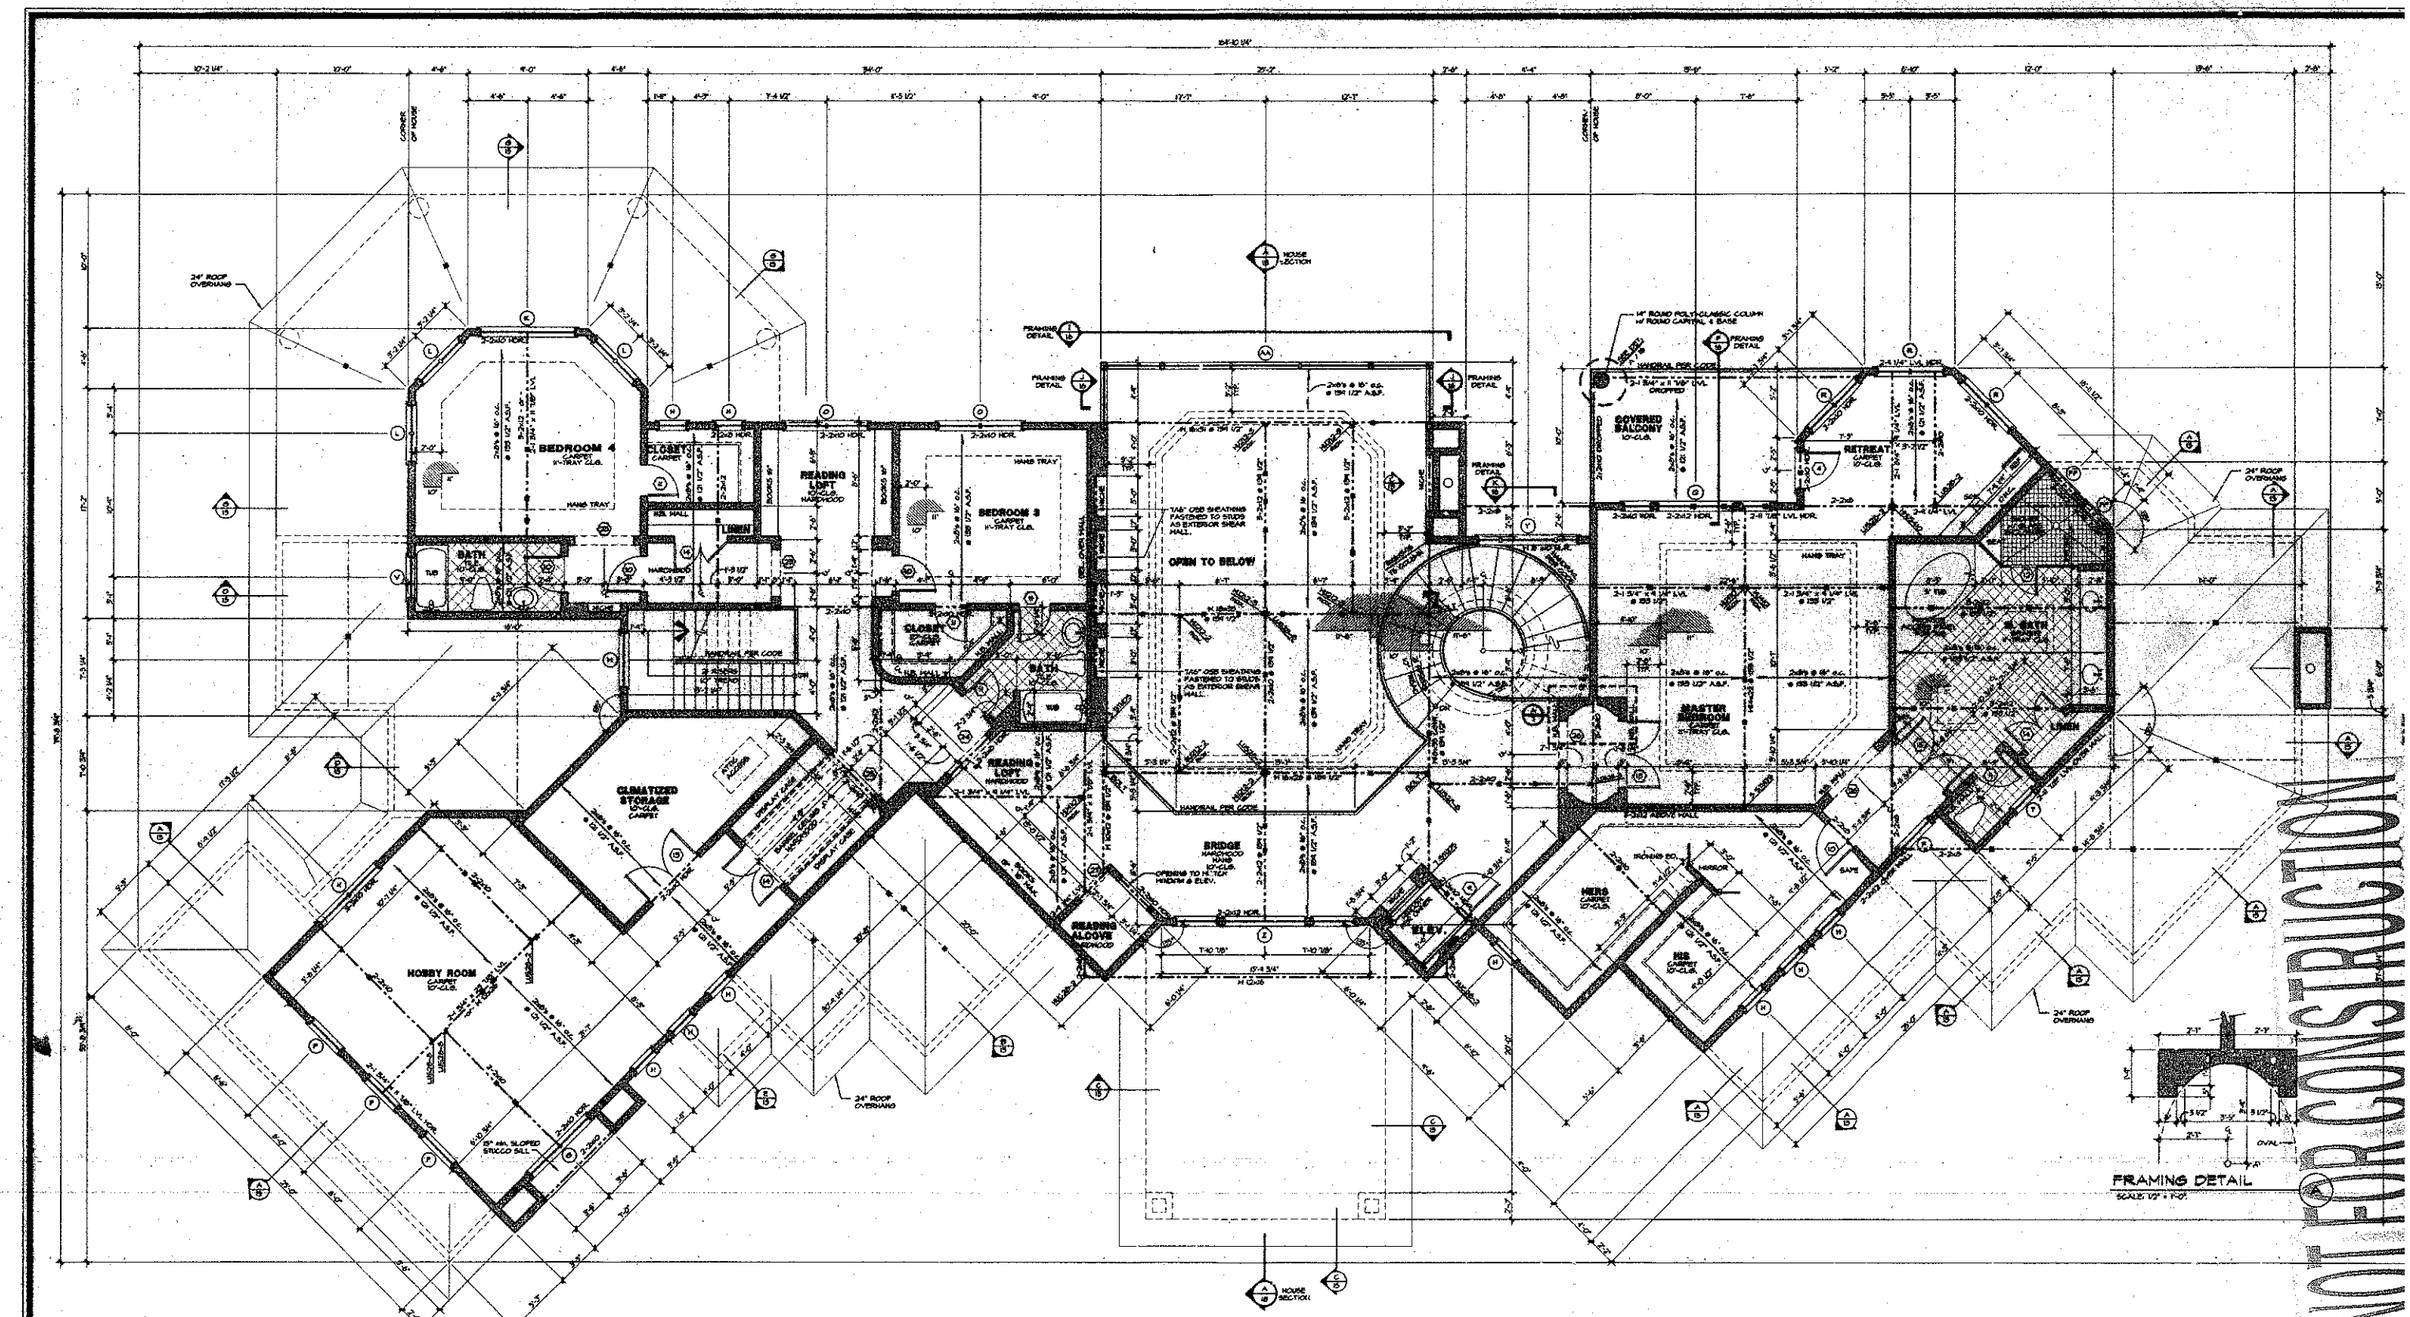

NOT FOR CONSTRUCTION

Sq. Footage

Dog Room	134 Sq.Ft.
Main Floor Heated	5,521 Sq.Ft.
Upper Floor Heated	3,986 Sq.Ft.
Total Heated	9,641 Sq.Ft.
Side Entry	24 Sq.Ft.
Porte Cochere	349 Sq.Ft.
Covered Terraces	823 Sq.Ft.
Covered Balcony	168 Sq.Ft.
Two Car Garage/ Storage	762 Sq.Ft.
Detached Two Car	926 Sq.Ft.
Total Under Roof	12,892 Sq.Ft.

NOTE:
SEE COVER SHEET FOR DOOR SCHEDULE

NOTE:
SEE SHEET 17 & 18 FOR ALL WINDOW SIZES & DESCRIPTIONS BY: (PELLA)

ALL EXTERIOR STUDS TO BE 2x6 @ 16" o.c. INTERIOR WALLS TO BE 2x6 @ 16" o.c. UNLESS NOTED OTHERWISE

EXTERIOR WALL HEIGHT (h)	STUD SIZE/ SPACING
h ≤ 10'	2x6 @ 16" oc
10'-1 ≤ h ≤ 11'	2x6 @ 12" oc
11'-1 ≤ h ≤ 12'	2x6 @ 16" oc
h > 12'	CONSULT ENG.

GARAGE WALLS TO BE 2x6 @ 16" O.C. IF EXCEEDING 10' IN HEIGHT

SEE NOTE 14 (GENERAL NOTES SHEET 1) FOR TYPICAL HEADER INFORMATION

ALL HEADERS TO BE 2-2x10 U.N.O.

INDICATES BLOCKING FOR ABOVE CONCENTRATED LOADS AND ROOF BRACING POINT LOADS (U.N.O. SEND REQRD AT EACH LOCATION

ALL ANGLED WALLS ARE AT 45° U.N.O.

© Copyright, Carolina Design Group, Inc. - 2002

AUGUSTA HOMES
10602 Bailey Road • Suite B • Cornelius, North Carolina 28031
Office: 704-892-7755 • Fax: 704-892-7244 • Pager: 800-311-8604

A NEW RESIDENCE FOR
Dale & Susan Pond
Lot 617 — The Point

CAROLINA DESIGN GROUP
a residential design firm
10602 Bailey Road Suite A, Cornelius NC 28031
voice: 704.895.7805 fax: 704.895.0599
www.carolinadesigngroup.com

SEAL

DRAWN BY: M. Pringle / Trey S. Smith
DATE: 08/01/03
DRAWING TITLE: UPPER LEVEL FLOOR PLAN
SHEET NO: 7 of 21