
Acknowledgement Of
Plans Submittal ONLY!
Date 8-22-12
Date 8.22.12

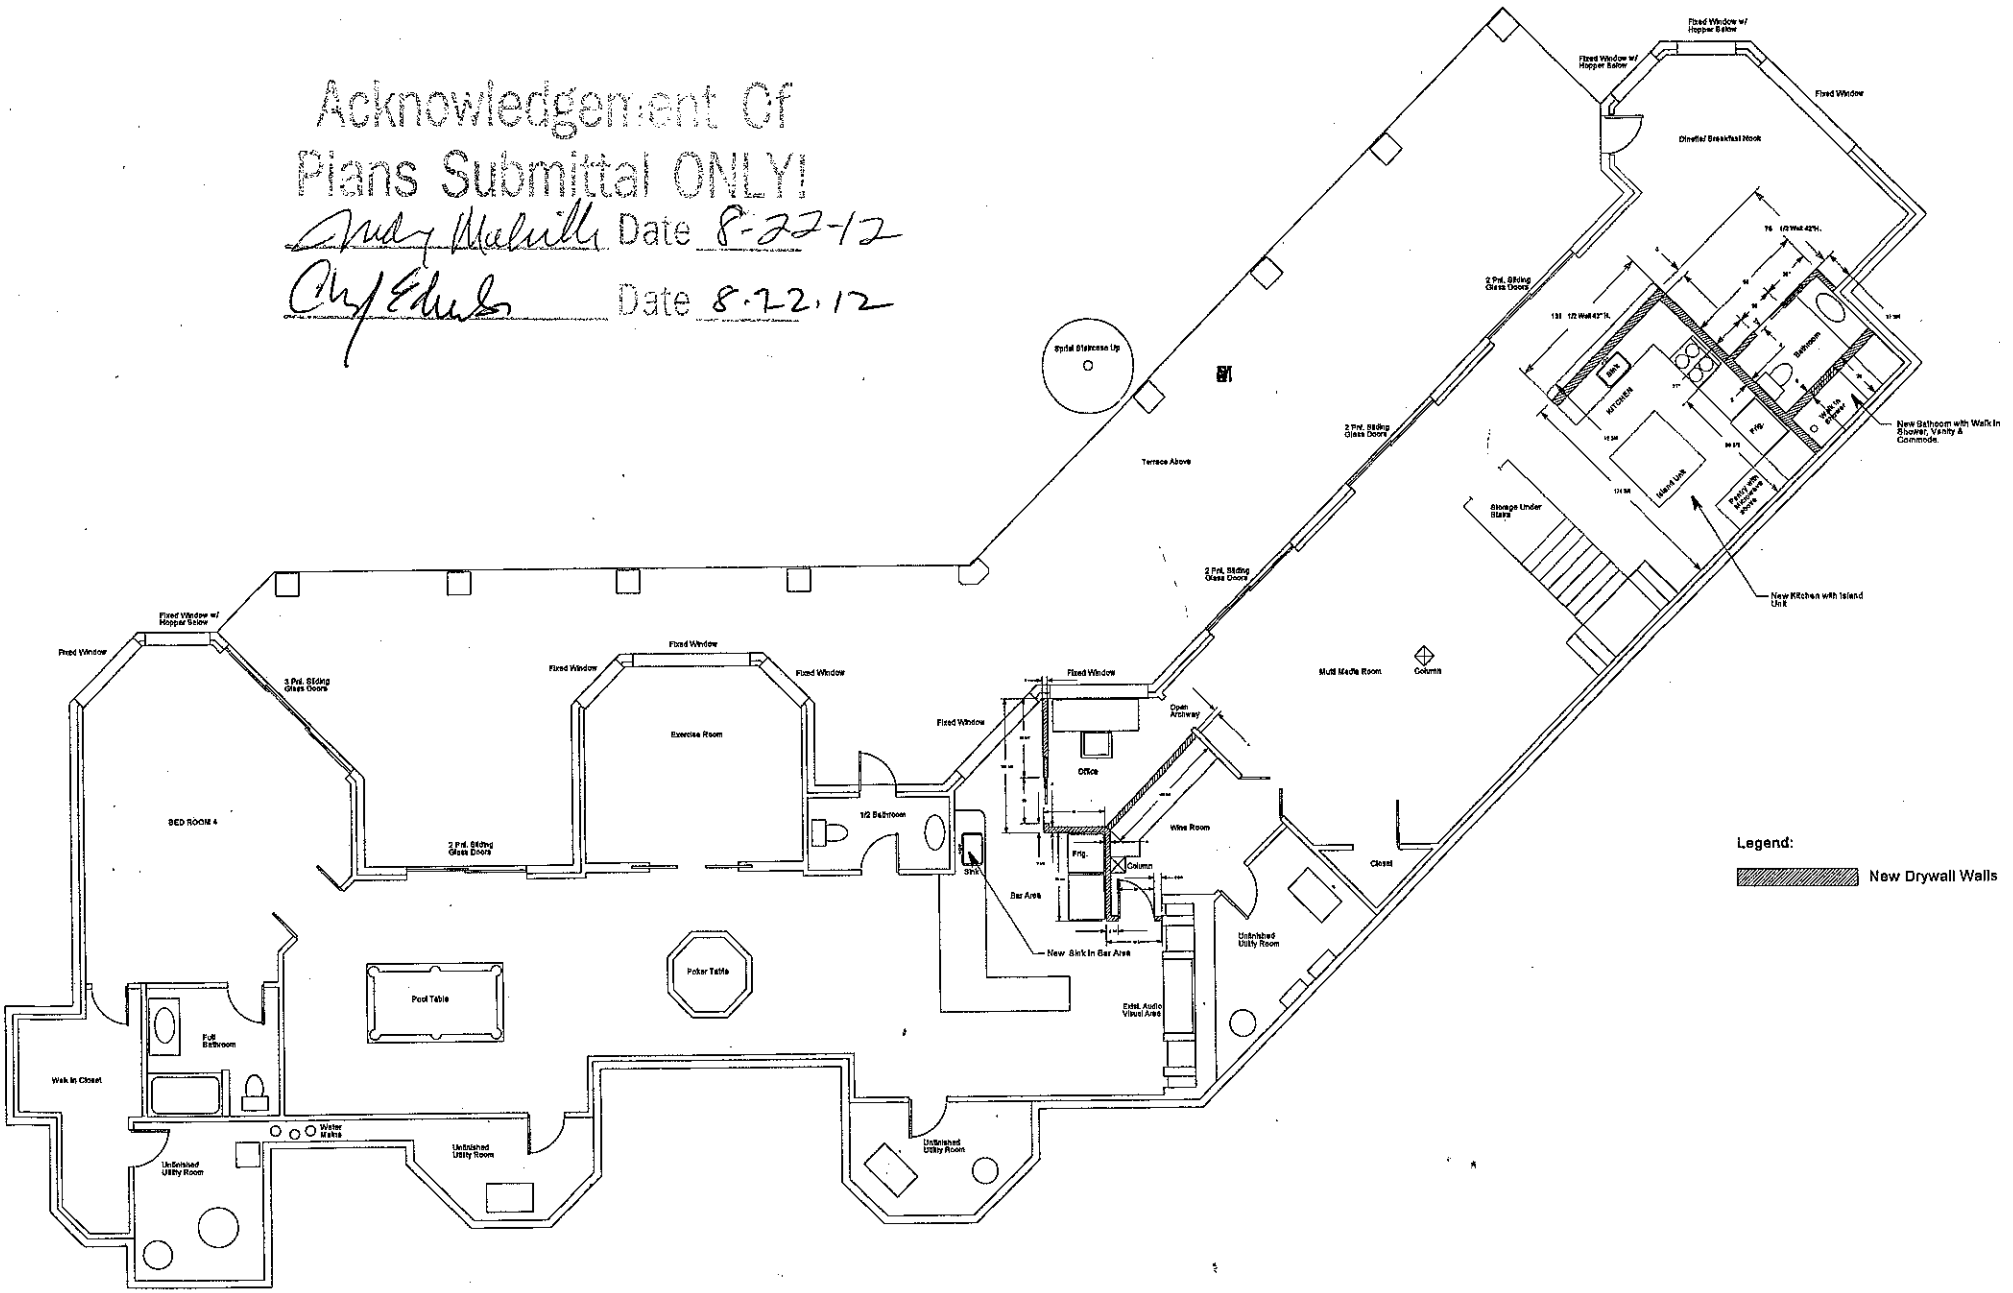

Floor Plan of Lower Level Proposed Additions to 162 Standish Lane, Mooresville. N.C. 28117

Scale: 1/8"= 1'-0

ır Plan of Exist Conditions Upper Level at 162 Standish Lane, Mooresville. N.C. 28117

Scale: 1/8"= 1'-0"

Acknowledgement Of
Plans Submittal ONLY!
Date 8-22-12
Date 8.22.12

