
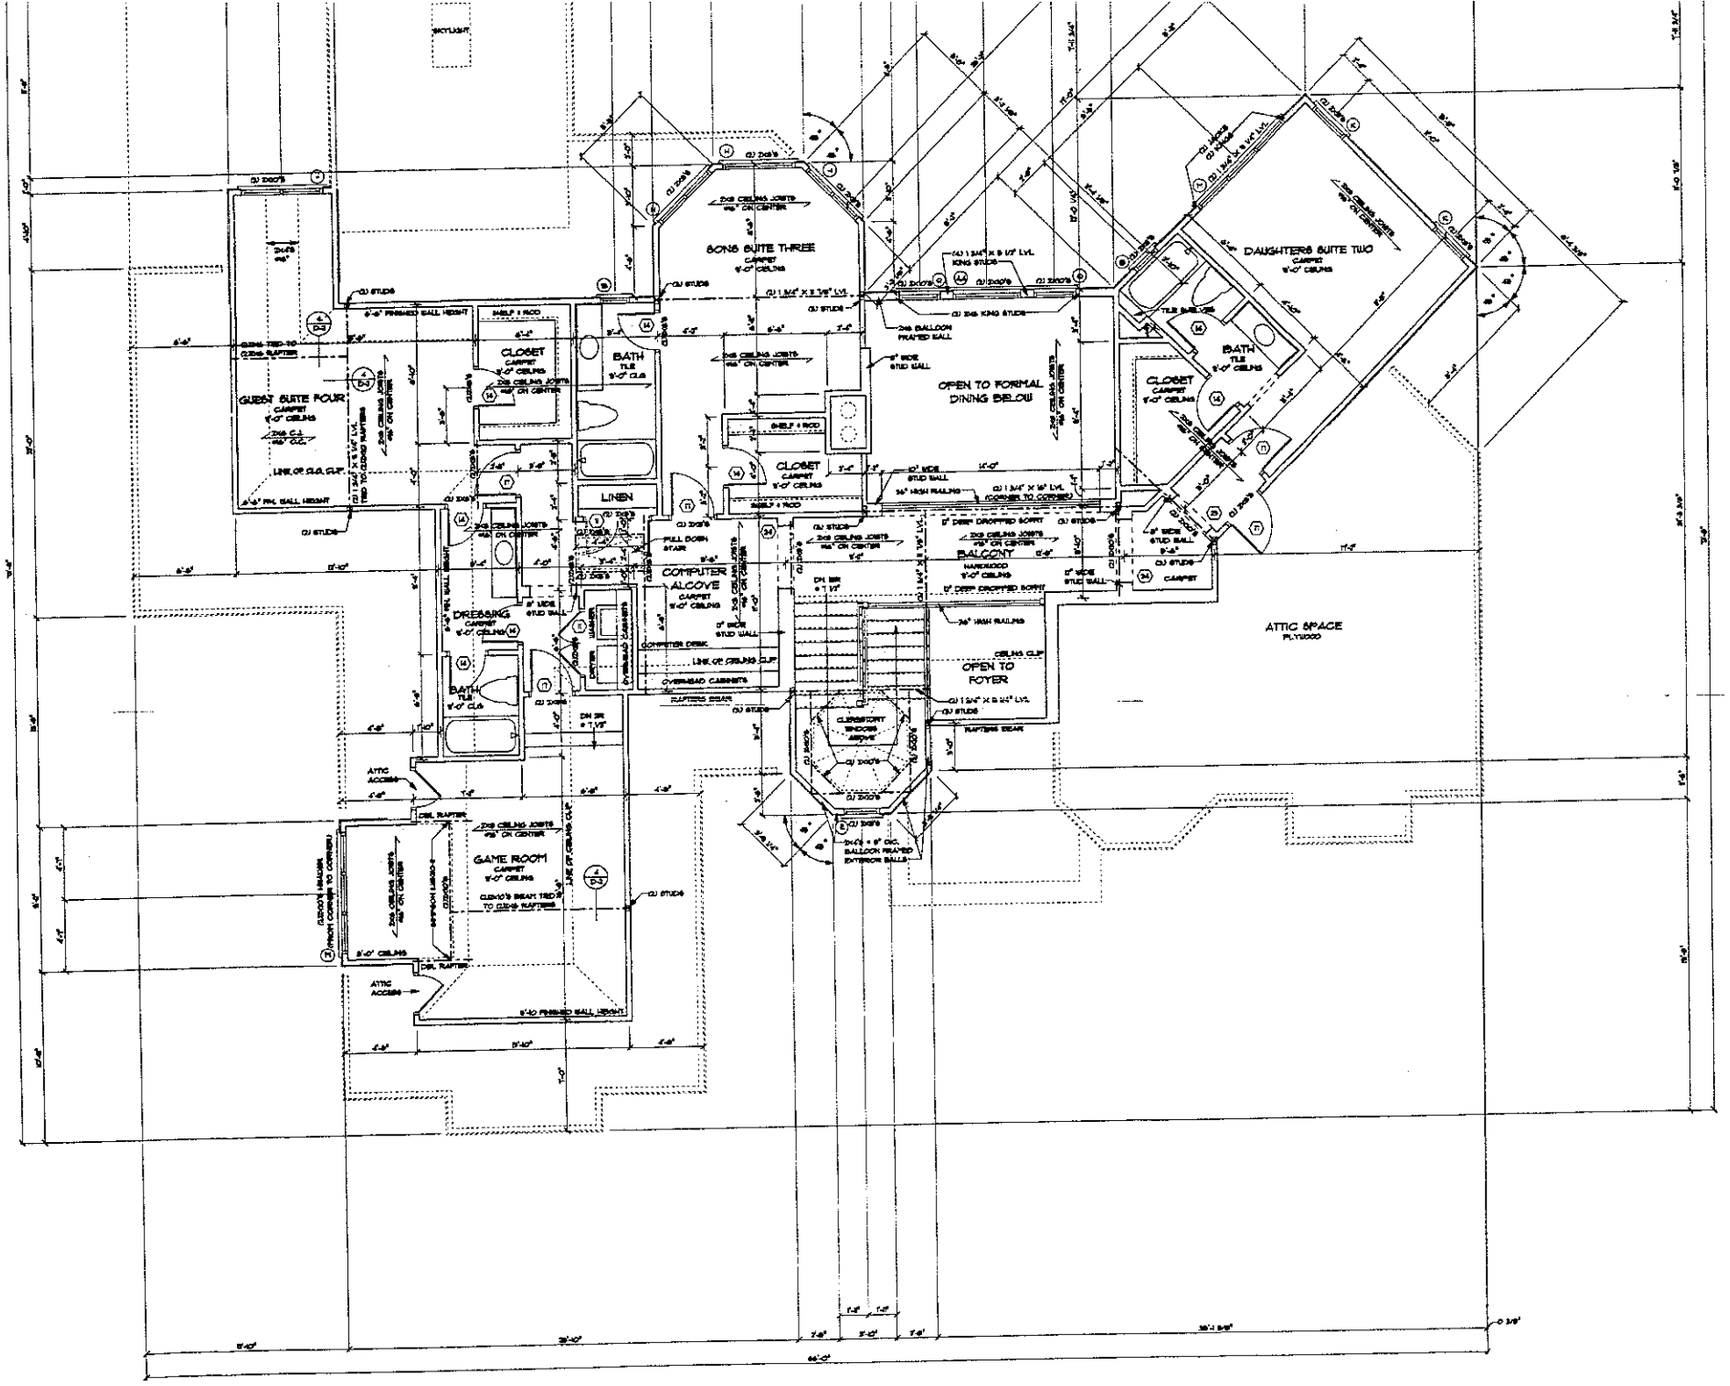


SECOND FLOOR PLAN

SCALE: 1/4" = 1'-0"

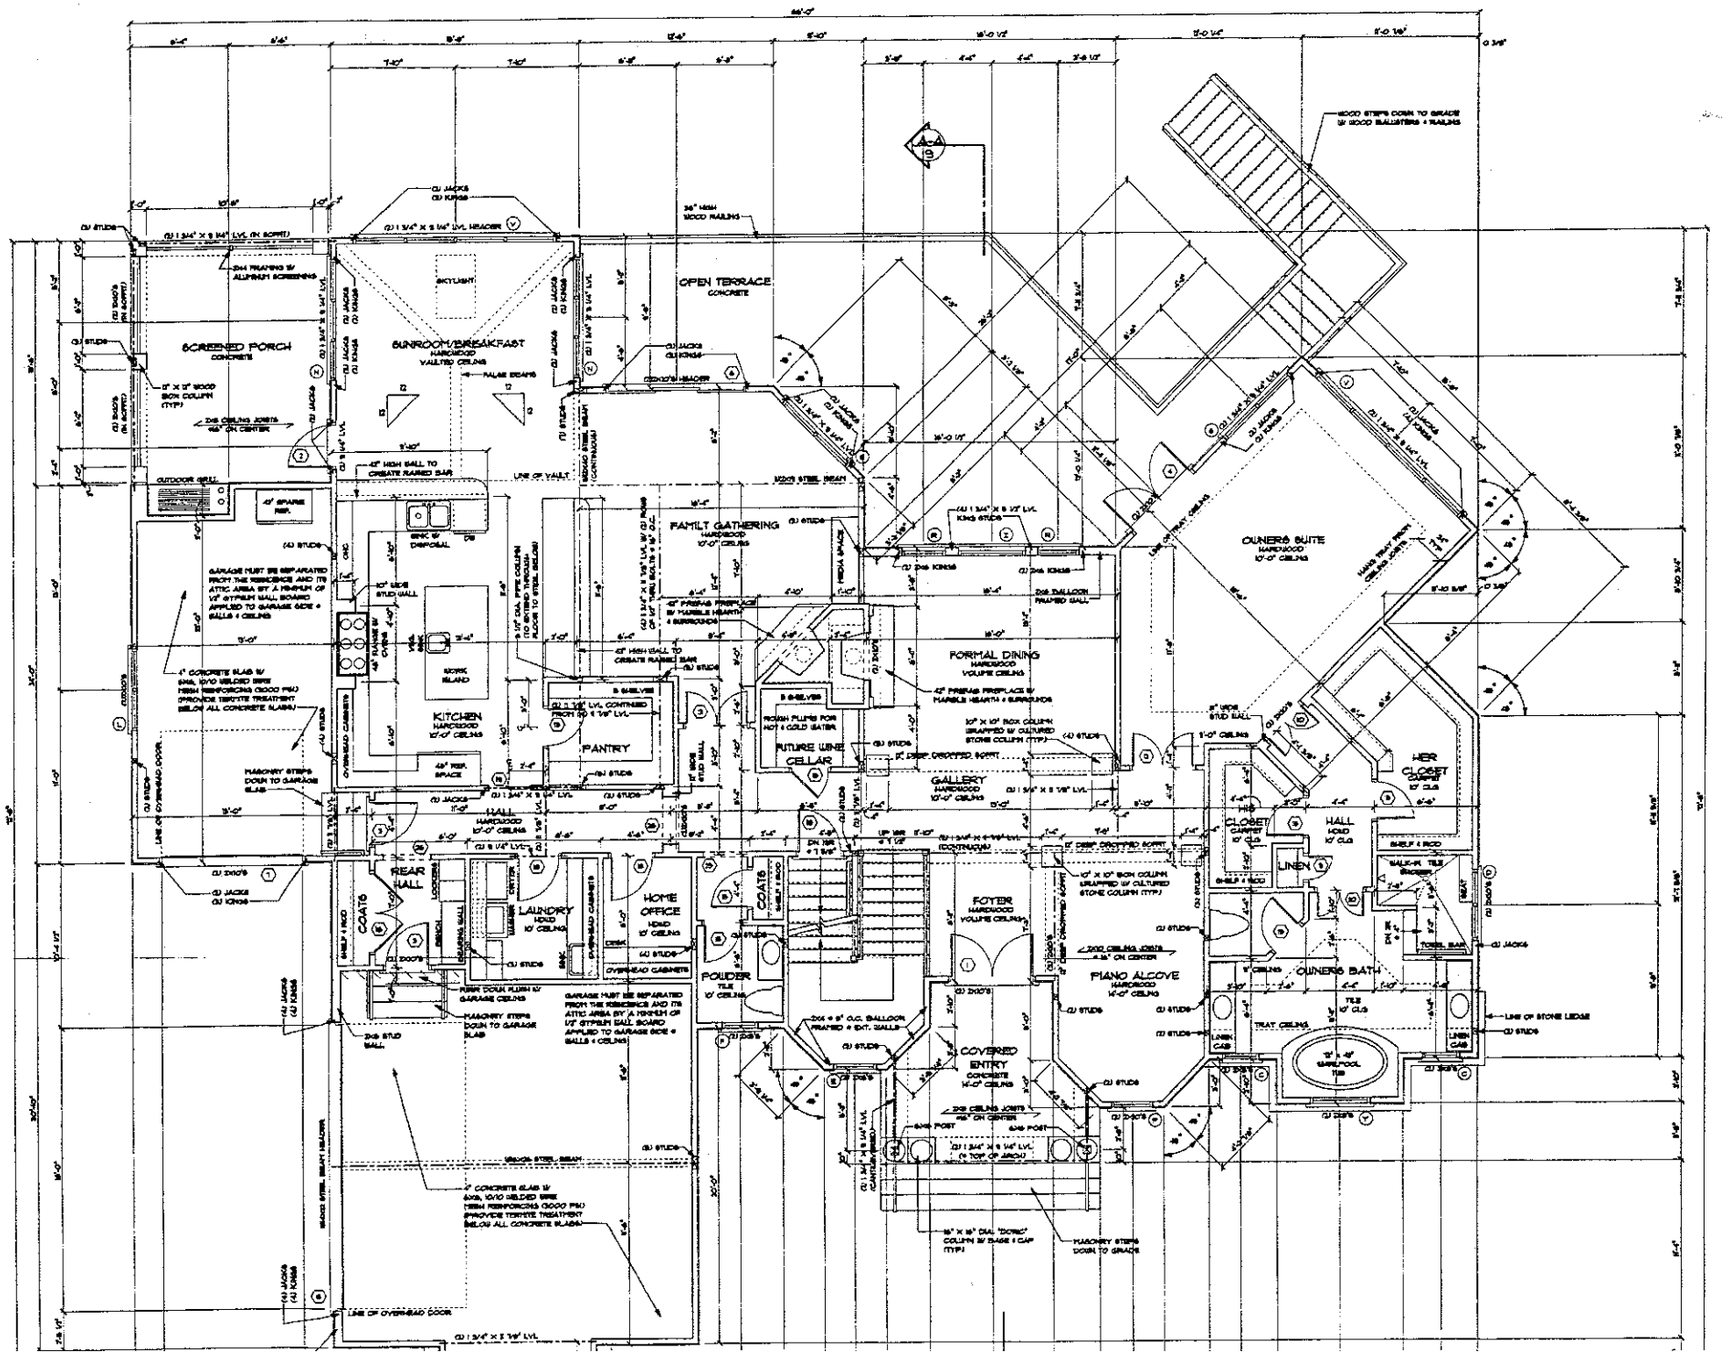

SQUARE FOOTAGE

STRUCTURAL INTEGRITY ENGINEERING, P.A.
SEAL 2001 NORTH CAROLINA CORPORATE

NORTH CAROLINA REGISTERED PROFESSIONAL ENGINEER 032578 CLARENCE W. PHILBRICK JR.
6/25/03

STRUCTURAL INTEGRITY ENGINEERING, P.A.
369 S. MAIN ST., SUITE A
PINEVILLE, NC 28134
SEAL FOR STRUCTURAL ONLY

ENGINEER:

DATE: JUNE 23, 2003

DRAWN BY: JOE STRIEFEZZA

APPROVED BY:

REVISIONS:


PROJECT:


THE WINTON RESIDENCE

LOT 612, STANDISH LANE
THE POINT
BY SIMONINI BUILDERS

NOTE: GENERAL CONTRACTOR TO VERIFY ALL DIMENSIONS AND ANGLES IN FIELD.

Christopher Phelps & Associates
a residential design firm
225 East Worthington Avenue

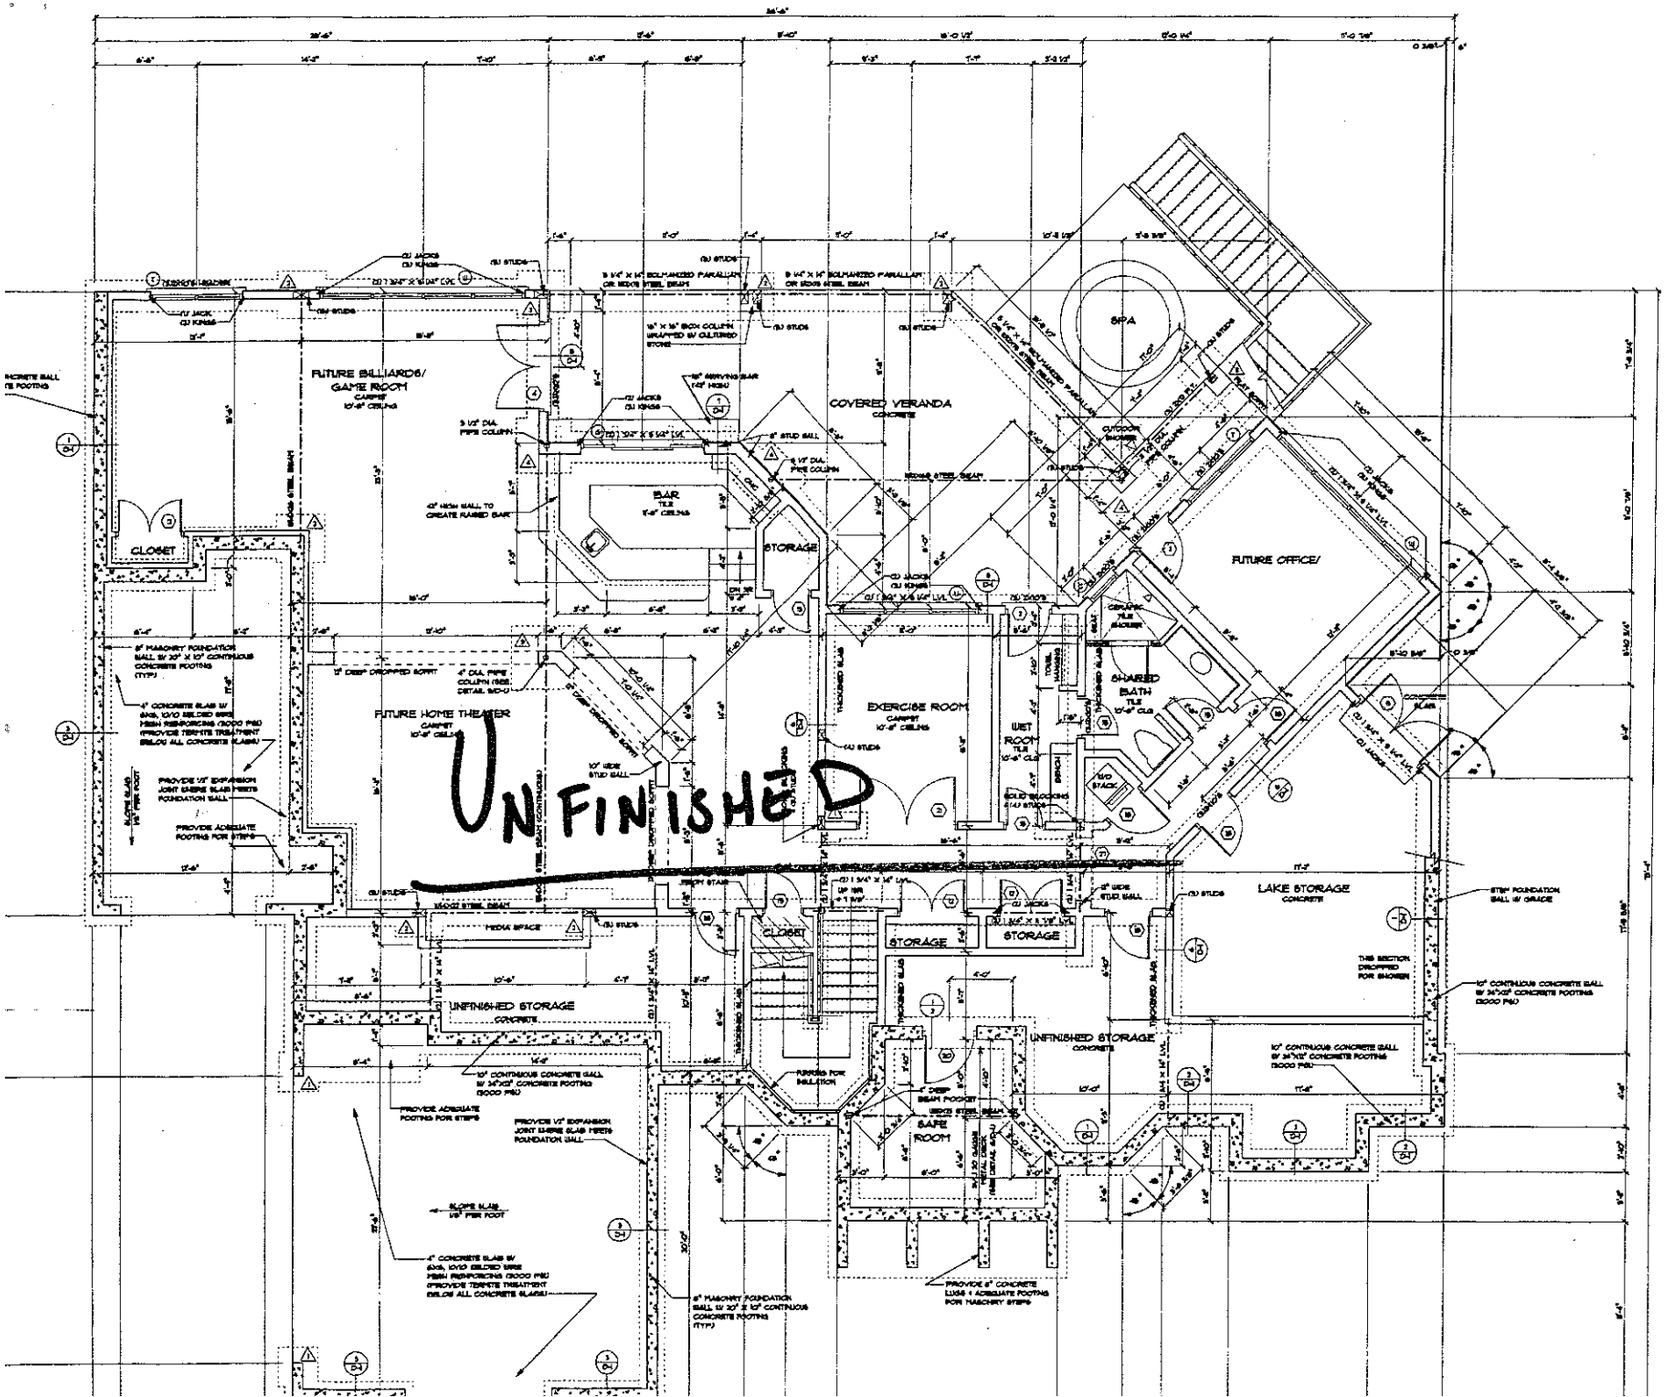

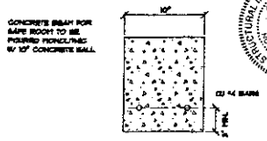

1/2 BEAM DETAIL

SCALE: 1 1/2" = 1'-0"

STRUCTURAL INTEGRITY ENGINEERING, P.A.
35 E. MAIN ST., SUITE A
PREVILLE, NC 28064
SEAL FOR STRUCTURAL ONLY

DATE:
JUNE 23, 2003

DRAWN BY:
JOE STREFEZZA

APPROVED BY:

REVISIONS:

PROJECT:

THE WINTON RESIDENCE

LOT 612, STANDISH LANE
THE POINT

BY SIMONINI BUILDERS

NOTE: GENERAL CONTRACTOR TO VERIFY ALL DIMENSIONS AND ANGLES IN FIELD.

Christopher Phelps & Associates
a residential design firm