IREDELL COUNTY HEALTH DEPARTMENT
ENVIRONMENTAL HEALTH DIVISION
Application For Improvement Permit

ALL items on this application form must be completed before Health Department can begin work. One application must be completed by the property owner or agent for each (proposed) site.

PERSONAL INFORMATION:

Applicant	Phone #	Mailing Address	City	State	Zip Code
BROOKSHIRE CONST	363-7901	19900 HWY 73 WEST	CORNELIUS	N.C	28031

Current Property Owner	Mailing Address	City	State	Zip Code
BROOKSHIRE CONST.	19900 HWY 73 WEST	CORNELIUS	N.C.	28031

PROPERTY INFORMATION:

(Proposed) Subdivision Name	(Proposed) Lot #	(Proposed) Block/Section #	State Road #
POINT	532	5	

(Proposed) Water Supply: Public, Private Well	**Preliminary Plat Approval Date** (DEVELOPERS ONLY)	Tax Map #
PUBLIC		

Specific Directions to Property 130 UNION CHAPEL ROAD

TYPE OF FACILITY: (use check (X) or number as appropriate)

House X Mobile Home _____ Commercial _____ No. Bedrooms 4 No. Baths 4

No. Persons or Employees (commercial only) N/A Basement X Basement with Plumbing _____

Crawl Space _____ Concrete Slab X Garbage Disposal X Jaccuzi or spa X

COVENANT AND SIGNATURE:


I hereby make application to the Iredell County Health Department for a soils/site evaluation of the property described above. This evaluation is to be conducted for the sole purpose of obtaining a septic system Improvement Permit. I hereby authorize Iredell County Health Department representatives to go onto the above property for purposes of conducting this evaluation. I understand that, by state law, any Improvement Permit issued on the above property may be voided if substantial changes are made to the designated sewage system site. The issuance of an Improvement Permit by the Iredell County Health Department does not relieve me from compliance with all other relevant state/local laws or regulations. As owner or authorized agent, I covenant that the contents of this application are true and represent the maximum facilities intended to be placed on this property to my knowledge to date.

I understand that any Improvement Permit issued on the above property is valid for five (5) years from the issuance date and is subject to revocation if the above described site plans or intended use changes.

9/20/00 DATE _____ SIGNATURE OF OWNER/AUTHORIZED AGENT

EXHIBIT MAP

THE POINT PHASE 5 MAP 3
MAP BOOK 33, PAGE 98
LOT 532

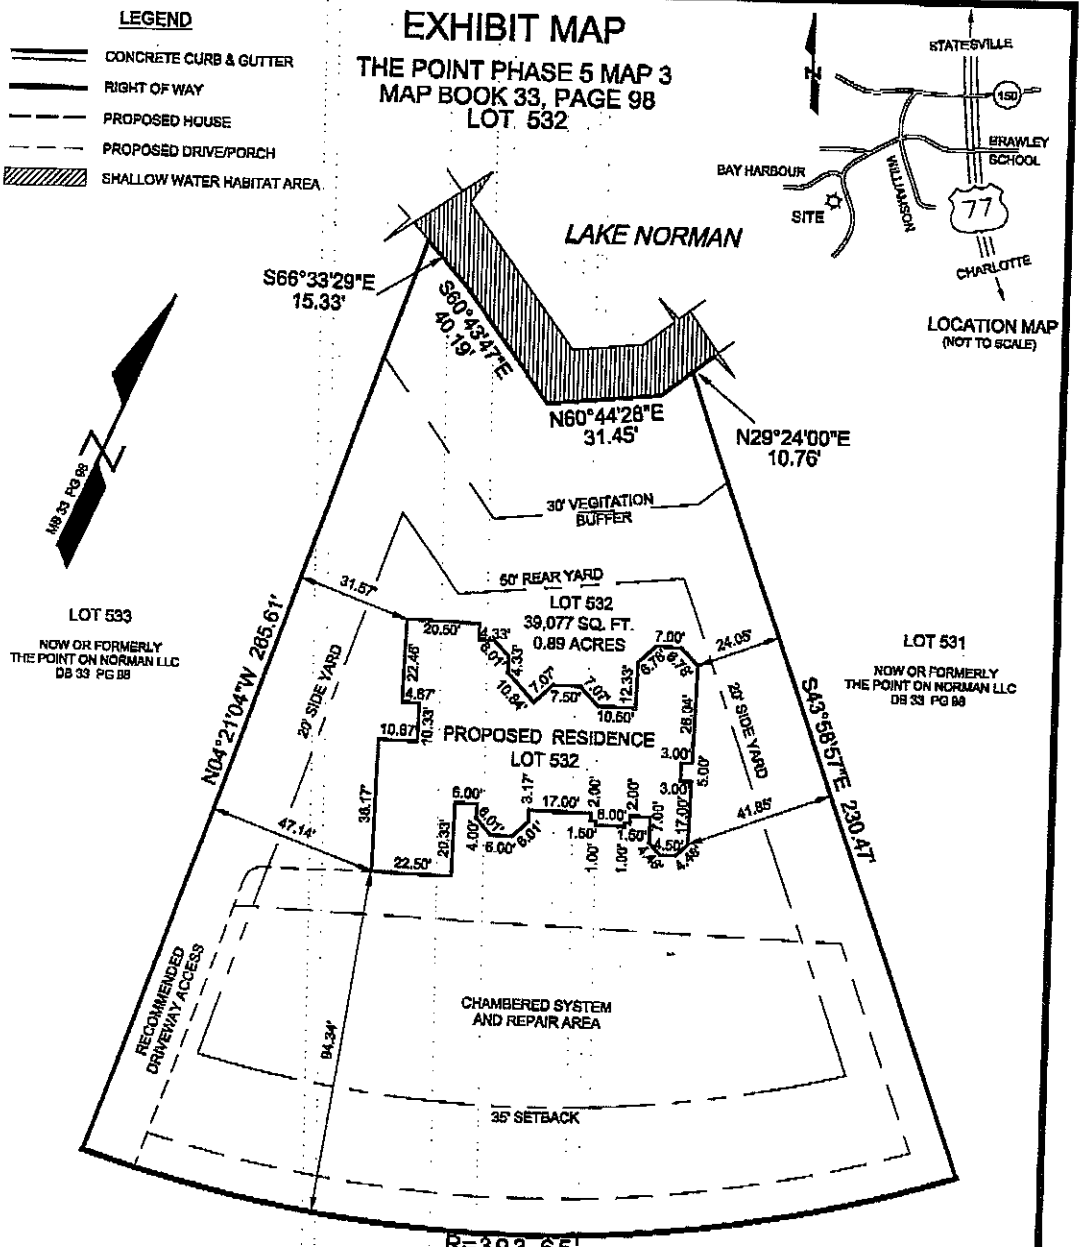

R=393.65'
L=246.43'
CH BRG=S66°09'20"W
L=242.43

UNION CHAPEL WAY

50' PUBLIC R/W

JOHN W. BALZER
LAND SURVEYOR
18716 W. CATAWBA AVENUE
CORNELIUS, NC 28031
(704) 895-0955

PREPARED FOR
BROOKSHIRE CONSTRUCTION CO.

LOT 532 UNION CHAPEL WAY
DAVIDSON TOWNSHIP, IREDELL COUNTY
NORTH CAROLINA
SEPTEMBER 6, 2000

GRAPHIC SCALE
0' 20' 40'
1" = 40'

JOB NO. 00-0096
DWG NO. 33-98-532

002
NCLS
09/19/00 TUE 10:30 FAX 895 0956