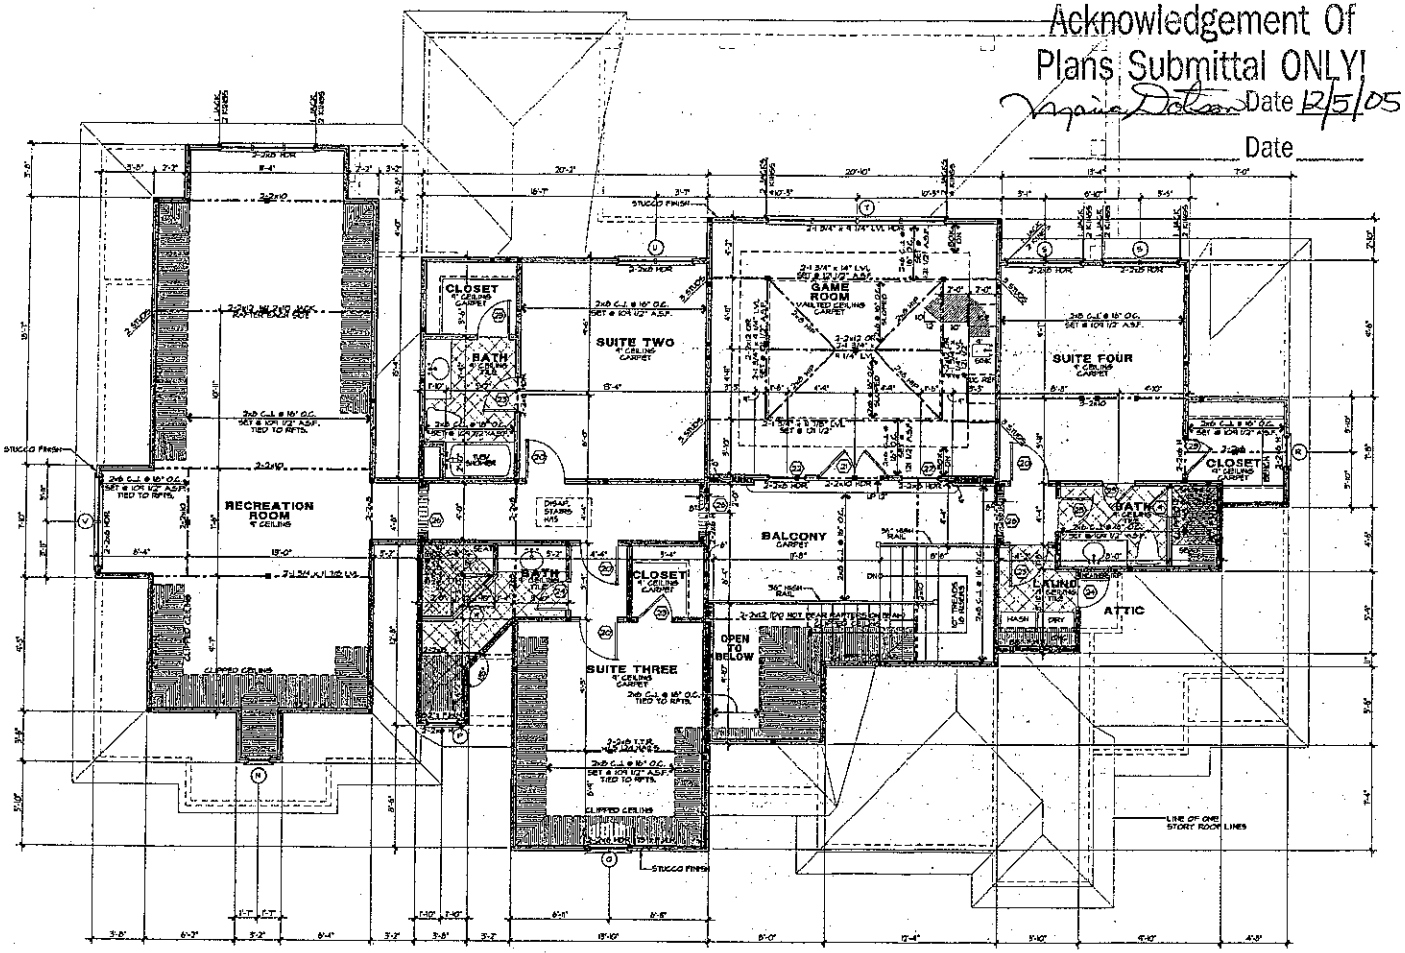


Acknowledgement Of Plans Submittal ONLY!

Virginia Dotson Date 12/5/05

Date _____

DOOR SCHEDULE

#	SIZE	DESCRIPTION
1	2'-3" x 8'-0"	HALF GLASS w/ARCHED TOP
2	2'-8" x 8'-0"	3/4 GLASS
3	3'-0" x 8'-0"	SOLID PANEL DOOR
4	2'-4" x 6'-8"	SOLID PANEL DOOR
5	2'-8" x 6'-8"	SOLID PANEL DOOR
6	2'-4" x 8'-0"	SOLID PANEL DOOR
7	2'-8" x 8'-0"	SOLID PANEL DOOR
8	1'-8" x 6'-8"	SOLID PANEL DOOR
9	2'-8"	TEMPERED GLASS DOOR
10	2'-2" x 6'-8"	FRENCH DOOR
11	2'-8" x 6'-8"	FRENCH DOOR
12	2'-8" x 6'-8"	FRENCH DOOR (FIXED)
13	2'-8" x 6'-8"	20 MIN. FIRE DOOR
14	3'-0" x 8'-0"	ARCHED OPENING
15	3'-8" x 8'-0"	ARCHED OPENING
16	5'-8" x 8'-0"	ARCHED OPENING
17	6'-0" x 8'-0"	ARCHED OPENING
18	1'-8" x 8'-0"	ARCHED OPENING
19	1'-8" x 8'-0"	ARCHED OPENING
20	2'-8" x 6'-8"	SOLID PANEL DOOR
21	2'-2" x 6'-8"	FRENCH DOOR
22	2'-8" x 6'-8"	FRENCH DOOR (FIXED)
23	2'-4" x 6'-8"	SOLID PANEL DOOR
24	2'-6" x 6'-8"	SOLID PANEL DOOR
25	2'-8" x 6'-8"	SOLID PANEL DOOR w/WEATHER STRIP
26	3'-8" x 1'-0"	ARCHED OPENING

WINDOW SCHEDULE

#	SIZE	DESCRIPTION
A	2'-2" x 5'-0"	CASEMENT w/6" TRANS.
B	4'-2" x 6'-0"	CASEMENT w/6" TRANS.
C	2'-2" x 5'-8"	ARCHED TOP CASMT. w/24" TRANS.
D	2'-8" x 3'-8"	FIXED ELLIPTICAL
E	1'-8" x 4'-0"	CASEMENT
F	2'-2" x 4'-0"	CASEMENT (TEMPERED)
G	2'-8" x 4'-0"	CASEMENT
H	2'-8" x 5'-0"	CASEMENT
I	2'-8" x 6'-0"	CASEMENT
K	2'-2" x 5'-0"	CASEMENT
L	2'-8" x 6'-0"	CASEMENT
M	5'-8" x 6'-0"	CASEMENT
N	1'-8" x 8'-8"	ARCHED TOP CASEMENT
P	2'-8" x 5'-0"	CASEMENT
Q	2'-8" x 5'-0"	CASEMENT w/ARCH TOP & PANE HALVED
R	2'-8" x 6'-8"	CASEMENT
S	2'-2" x 4'-0"	CASEMENT
T	4'-8" x 4'-8"	CASEMENT
U	2'-2" x 8'-8"	CASEMENT
V	2'-8" x 4'-0"	CASEMENT
W	1'-8" x 2'-0"	ARCHED TOP FIXED
X	5'-2" x 4'-0"	CASEMENT

Square Footage

09/26/05 JWS

Main Level Heated	2,729 Sq.Ft.
Upper Level Heated	2,337 Sq.Ft.
Total Heated	5,066 Sq.Ft.
Covered Entry	96 Sq.Ft.
Side Porch	81 Sq.Ft.
3 Car Garage	848 Sq.Ft.
Covered Porch	471 Sq.Ft.
Total Under Roof	6,442 Sq.Ft.

NOTES:

*ALL ANGLED WALLS ARE 45° U.N.O.

*■ INDICATES BLOCKING FOR ABOVE CONCENTRATED LOADS AND ROOF BRACING POINT LOADS U.N.O.

*SEE FRAMING NOTE 16 FOR HEADER SIZES UNLESS NOTED ON PLAN

*ALL DOORS ARE 6" FROM WALL UNLESS DIMENSIONED OTHERWISE

*WEATHERSTRIP ALL DOORS INTO ATTIC SPACE

*SEE DETAIL 8/5 FOR ARCH DETAIL

EXTERIOR WALL HEIGHT (h)	STUD SIZE/ SPACING
h ≤ 10'	2x4 @ 16" OC
10' ≤ h ≤ 12'	2x4 @ 12" OC
8' ≤ h ≤ 10'	2x6 @ 16" OC
h > 18'	CONSULT ENG.

GARAGE WALL TO BE 2x6 @ 16" O.C. IF EXCEEDING 10' IN HEIGHT

©Copyright, Carolina Design Group, Inc. - 2005

CAROLINA DESIGN GROUP
a residential design firm
18602 Bailey Road Suite A, Cornelius NC 28031
Voice: 704.895.7805 fax: 704.895.0599
www.carolinadesigngroup.com

A NEW RESIDENCE FOR
Hughes & Associates
Lot 1301 The Point

SEAL


Yarnal Engineering, P.C.
426 E. 4th St. Suite 300
Charlotte, NC 28202

DRAWN BY	DATE
JRJ/JS.	09/21/05
CHECKED BY	JOB NUMBER
JR	HUGHS005

DRAWING TITLE:
UPPER LEVEL FLOOR PLAN

SCALE: 1/4" = 1'-0"

SHEET NO.
8
OF 16 SHEETS

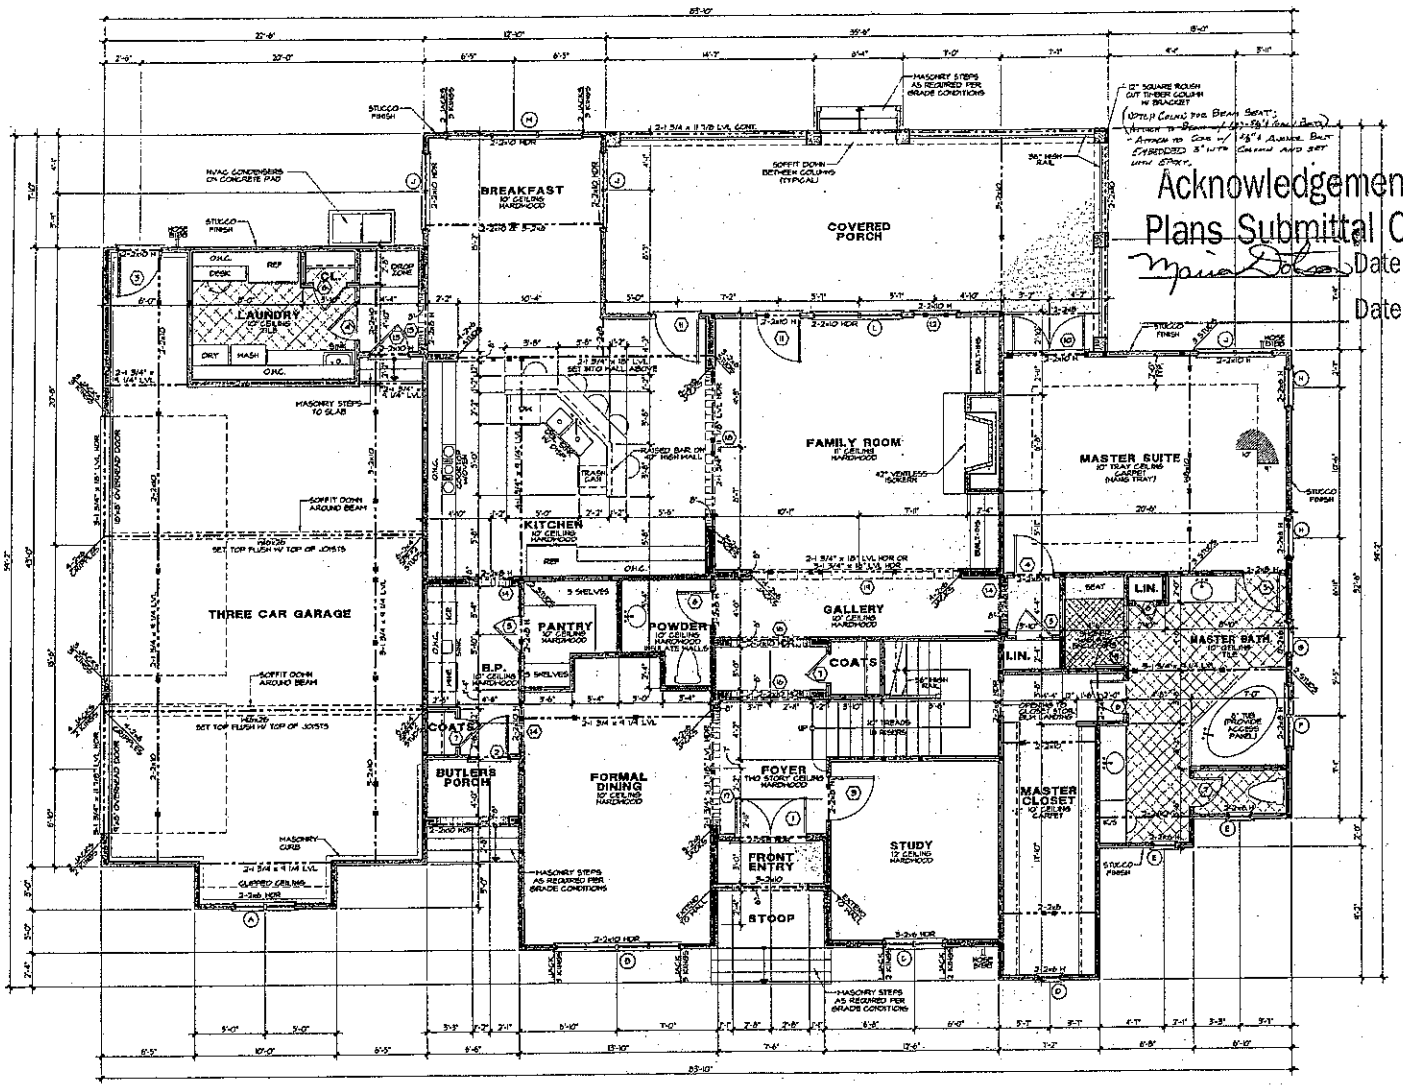

Acknowledgement Of
Plans Submittal ONLY
Maria Dolan Date 4/26
Date

DOOR SCHEDULE

	SIZE	DESCRIPTION
1	3'-0" x 8'-0"	HALF GLASS W/ARCHED TOP
2	2'-8" x 8'-0"	3/4 GLASS
5	3'-0" x 8'-0"	SOLID PANEL DOOR
4	2'-8" x 8'-0"	SOLID PANEL DOOR
5	2'-8" x 8'-0"	SOLID PANEL DOOR
6	2'-8" x 8'-0"	SOLID PANEL DOOR
7	2'-8" x 8'-0"	SOLID PANEL DOOR
8	6'-0" x 8'-0"	TEMPERED GLASS DOOR
10	2'-8" x 8'-0"	FRENCH DOOR
11	2'-8" x 8'-0"	FRENCH DOOR
12	2'-8" x 8'-0"	FRENCH DOOR (FIXED)
13	2'-8" x 8'-0"	20 MIN. FIRE DOOR
14	2'-8" x 8'-0"	ARCHED OPENING
15	8'-0" x 8'-0"	ARCHED OPENING
16	8'-0" x 8'-0"	ARCHED OPENING
17	8'-0" x 8'-0"	ARCHED OPENING
18	8'-0" x 8'-0"	ARCHED OPENING
19	15'-0" x 8'-0"	ARCHED OPENING
20	2'-8" x 8'-0"	SOLID PANEL DOOR
21	2'-2" x 6'-8"	FRENCH DOOR
22	2'-8" x 8'-0"	FRENCH DOOR (FIXED)
23	2'-8" x 8'-0"	SOLID PANEL DOOR
24	2'-8" x 8'-0"	SOLID PANEL DOOR
25	2'-8" x 8'-0"	SOLID PANEL DOOR w/WEATHER STRIP
26	3'-0" x 7'-0"	ARCHED OPENING

WINDOW SCHEDULE

	SIZE	DESCRIPTION
A	2'-2" x 5'-0"	CASEMENT W/6" TRANS.
B	4'-2" x 6'-0"	CASEMENT W/6" TRANS.
C	2'-2" x 5'-0"	ARCHED TOP CSMNT W/24" TRANS.
D	2'-8" x 8'-0"	FIXED ELLIPTICAL
E	1'-8" x 4'-0"	CASEMENT
F	2'-2" x 4'-0"	CASEMENT (TEMPERED)
G	3'-0" x 4'-0"	CASEMENT
H	3'-0" x 3'-0"	CASEMENT
I	2'-2" x 6'-0"	CASEMENT
K	2'-2" x 4'-0"	CASEMENT
L	2'-5" x 6'-0"	CASEMENT
M	3'-5" x 6'-0"	CASEMENT
N	1'-8" x 3'-4"	ARCHED TOP CASEMENT
P	2'-0" x 3'-0"	CASEMENT
Q	2'-8" x 5'-0"	CASEMENT W/ARCH TOP & RAKE H'LLION
R	3'-0" x 3'-0"	CASEMENT
S	2'-2" x 4'-0"	CASEMENT
T	4'-2" x 4'-0"	CASEMENT
U	2'-2" x 3'-0"	CASEMENT
V	2'-5" x 4'-0"	CASEMENT
W	1'-8" x 2'-0"	ARCHED TOP FIXED
X	3'-2" x 4'-0"	CASEMENT

Square Footage

09/26/05 JWS

Main Level Heated	2,729 Sq.Ft.
Upper Level Heated	2,337 Sq.Ft.
Total Heated	5,066 Sq.Ft.
Covered Entry	26 Sq.Ft.
Side Porch	31 Sq.Ft.
3 Car Garage	848 Sq.Ft.
Covered Porch	471 Sq.Ft.
Total Under Roof	6,442 Sq.Ft.

NOTES:

*ALL ANGLED WALLS ARE 45° U.N.O.

*"B" INDICATES BLOCKING FOR ABOVE CONCENTRATED LOADS AND ROOF BRACING POINT LOADS U.N.O.

*SEE FRAMING NOTE 16 FOR HEADER SIZES UNLESS NOTED ON PLAN

*ALL DOORS ARE 6" FROM WALL UNLESS DIMENSIONED OTHERWISE

*SEE DETAIL E/A5 FOR ARCH DETAIL

EXTERIOR WALL HEIGHT (h)	STUD SIZE/ SPACING
h ≤ 10'	2x4 @ 16" O.C.
10' ≤ h ≤ 11'	2x4 @ 12" O.C.
11' ≤ h ≤ 16'	2x6 @ 16" O.C.
h >16'	CONSULT ENG.

GARAGE WALL TO BE 2x6 @ 16" O.C. IF EXCEEDING 10' IN HEIGHT

© Copyright, Carolina Design Group, Inc. - 2005

CAROLINA DESIGN GROUP
a residential design firm
10602 Bailey Road Suite A, Cornelius NC 28031
voice: 704.895.7805 fax: 704.895.0599
www.carolinadesigngroup.com

A NEW RESIDENCE FOR
Hughes & Associates
Lot 1301 The Point

SEAL

NORTH CAROLINA PROFESSIONAL SEAL 27369 ENGINEER JAMES WILLIAM SWEATT

Vance Engineering, P.C.
428 E. 4th St. Suite 300
Charlotte, NC 28202

DRAWN BY	DATE
JR/JS	09/21/05
CHECKED BY	JOB NUMBER
JH	HUGH5005

DRAWING TITLE:
MAIN LEVEL FLOOR PLAN

SCALE 1/4" = 1'-0"

SHEET NO.
6
OF 16 SHEETS