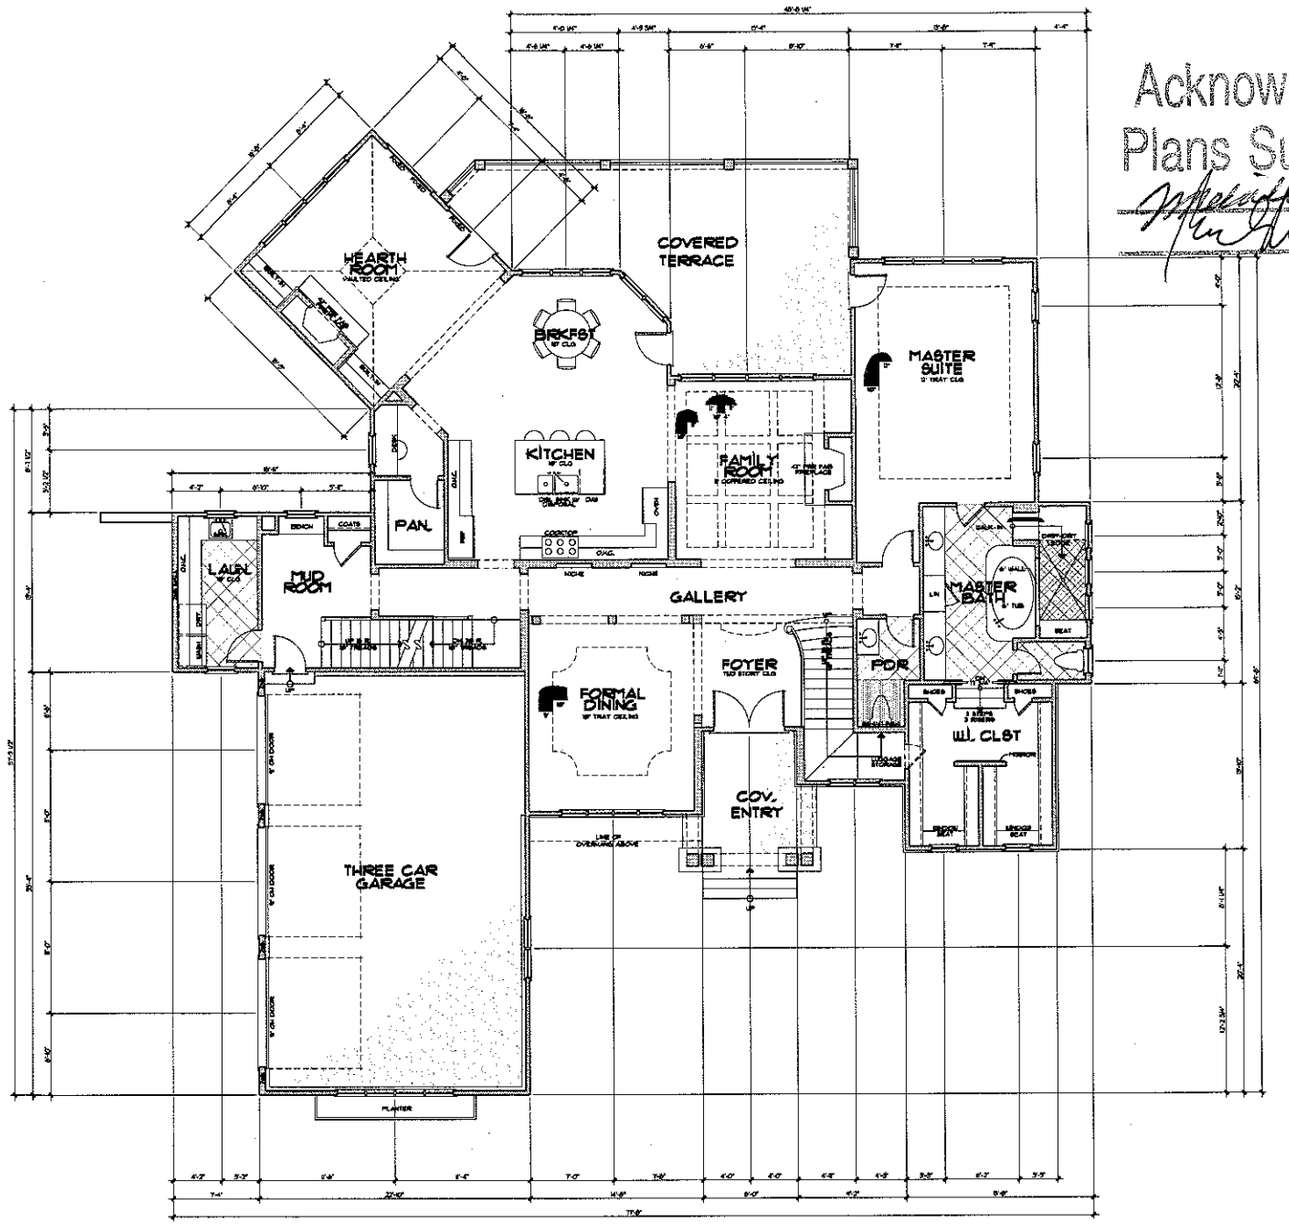


Acknowledgement Of Plans Submittal ONLY!

Date 11-17-06

Date 11-17-06

Square Footage	
Main Level Heated	2,742 SqFt.
Upper Level Heated	2,033 SqFt.
Total Heated	4,775 SqFt.
Unfinished Lower	1,562 SqFt.
Cov. Entry	109 SqFt.
Three Car Garage	803 SqFt.
Rear Cov. Terrace	441 SqFt.
Lower Cov. Terrace	720 SqFt.
Storage/Mech.	536 SqFt.
Attic	208 SqFt.
Total Under Roof	9,454 SqFt.

© Copyright, Carolina Design Group, Inc. - 2006

CAROLINA DESIGN GROUP
a residential design firm
10662 Baile Road Suite A, Cornelius NC 28031
voice: 704.895.7805 fax: 704.895.0599
www.carolinadesigngroup.com

The Point
Lot 1304

A New Custom Plan For
LAKE NORMAN
Signature HOMES INC.

SEAL


DRAWN BY: LJT
DATE: 09.13.06
CHECKED BY:
JOB NUMBER: LNH-716-06

DRAWING TITLE:
MAIN LEVEL FLOOR PLAN

SCALE: 1/4" = 1'-0"

SHEET NO: 5

OF 18 SHEETS

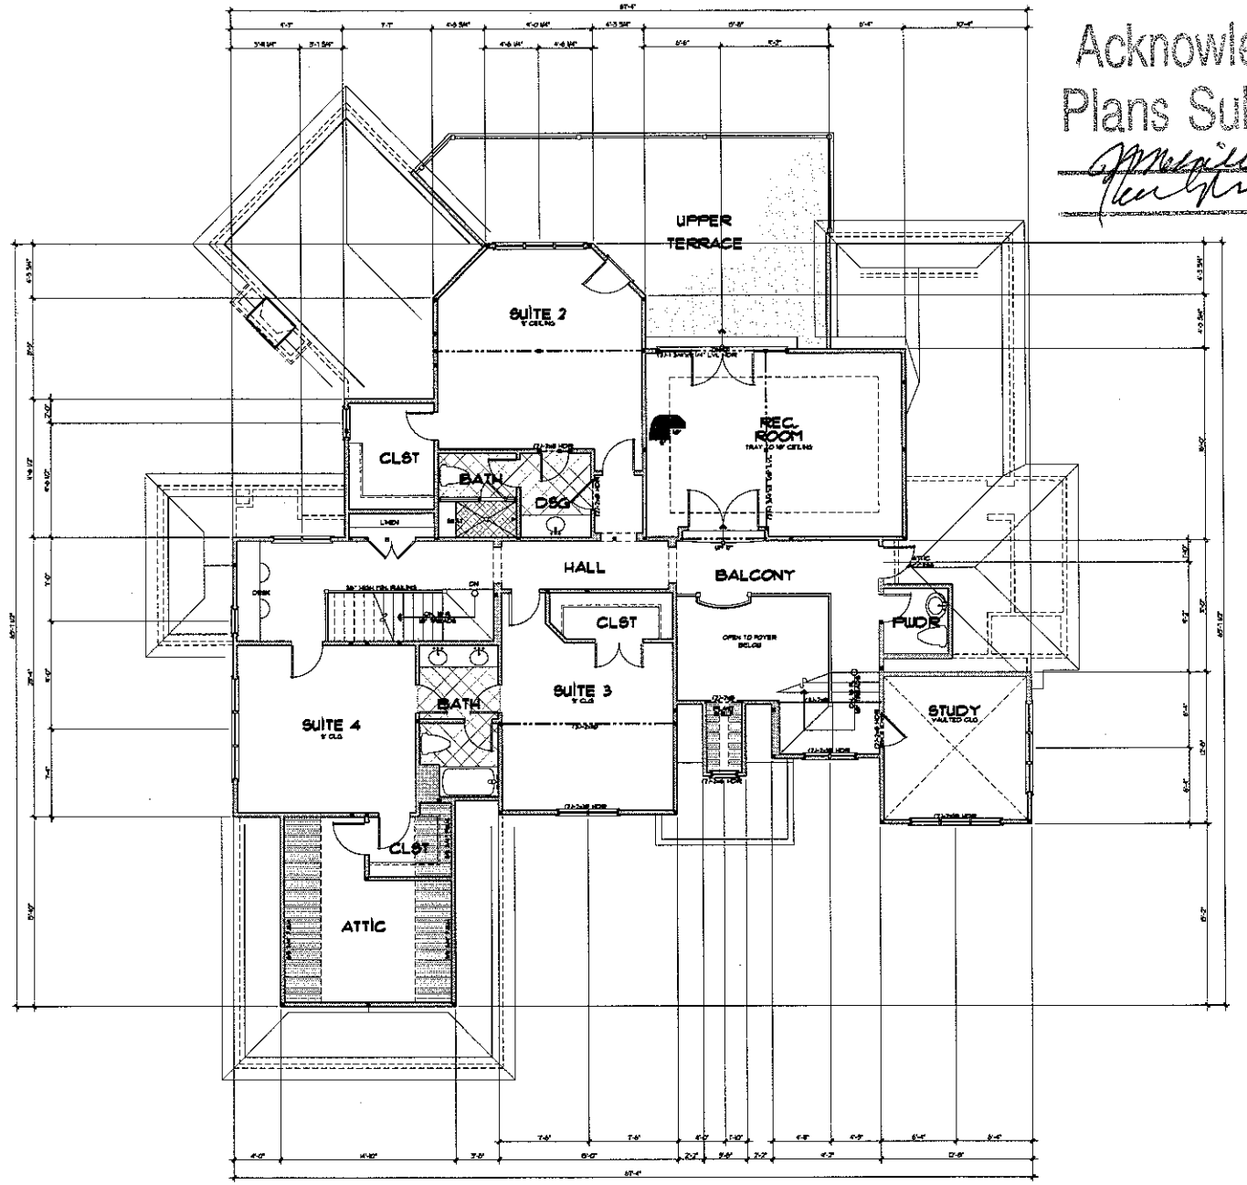

Acknowledgement Of Plans Submittal ONLY!

Date 11-17-06

Date 11-27-06

Square Footage 09/22/06 ELIT

Main Level Heated	2,147 Sq.Ft.
Upper Level Heated	2,033 Sq.Ft.
Total Heated	4,179 Sq.Ft.
Unfinished Lower	1,562 Sq.Ft.
Cov. Entry	105 Sq.Ft.
Three Car Garage	803 Sq.Ft.
Rear Cov. Terrace	447 Sq.Ft.
Lower Cov. Terrace	728 Sq.Ft.
Storage/Mech.	836 Sq.Ft.
Attic	206 Sq.Ft.
Total Under Roof	9,454 Sq.Ft.

© Copyright, Carolina Design Group, Inc. - 2006

CAROLINA DESIGN GROUP
a residential design firm
10602 Bailey Road Suite A, Cornelius NC 28031
voice: 704.895.7805 fax: 704.895.0599
www.carolinadesigngroup.com

A New Custom Plan For
LAKE NORMAN
Signature HOMES INC.

The Point
Lot 1304


SEAL

DRAWN BY: ELIT
DATE: 09/22/06
CHECKED BY: xxxx
JOB NUMBER: LNH-1304-06

DRAWING TITLE:
UPPER LEVEL FLOOR PLAN

SCALE: 1/4" = 1'-0"

SHEET NO.
7
OF 18 SHEETS

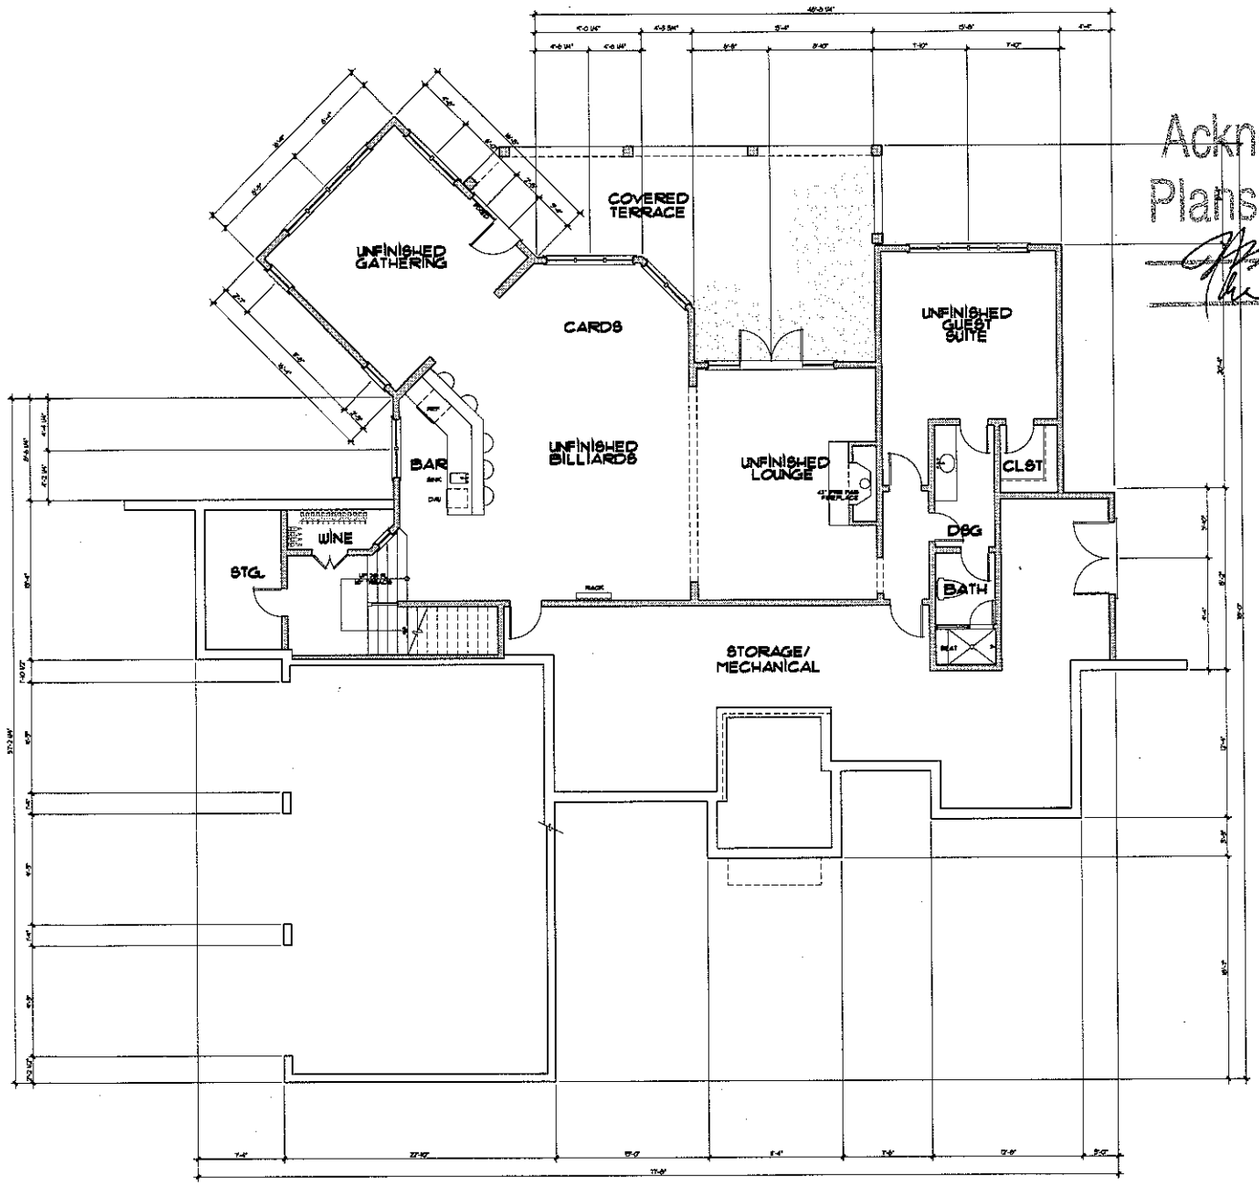

Acknowledgement Of Plans Submittal ONLY!

Date 11-27-06

Date 11/27/06

Square Footage 09/27/06 LJT	
Main Level Heated	2,142 SqFt.
Upper Level Heated	2,033 SqFt.
Total Heated	4,175 SqFt.
Unfinished Lower	1,362 SqFt.
Cov. Entry	105 SqFt.
Three Car Garage	863 SqFt.
Rear Cov. Terrace	447 SqFt.
Lower Cov. Terrace	120 SqFt.
Storage/Mech.	836 SqFt.
Attic	766 SqFt.
Total Under Roof	9,454 SqFt.

CAROLINA DESIGN GROUP
a residential design firm
10603 Bailey Road Suite A, Cornelius NC 28031
voice: 704.895.7805 fax: 704.895.0599
www.carolinadesigngroup.com

The Point

Lot 1304

A New Custom Plan For

LAKE NORMAN

Signature HOMES INC.

SEAL

DRAWN BY: LJT

DATE: 09/26/06

CHECKED BY:

JOB NUMBER: LNSH-2361-06

DRAWING TITLE: LOWER LEVEL FLOOR PLAN

SCALE: 1/4" = 1'-0"

SHEET NO: 3

OF 18 SHEETS

© Copyright, Carolina Design Group, Inc. - 2006