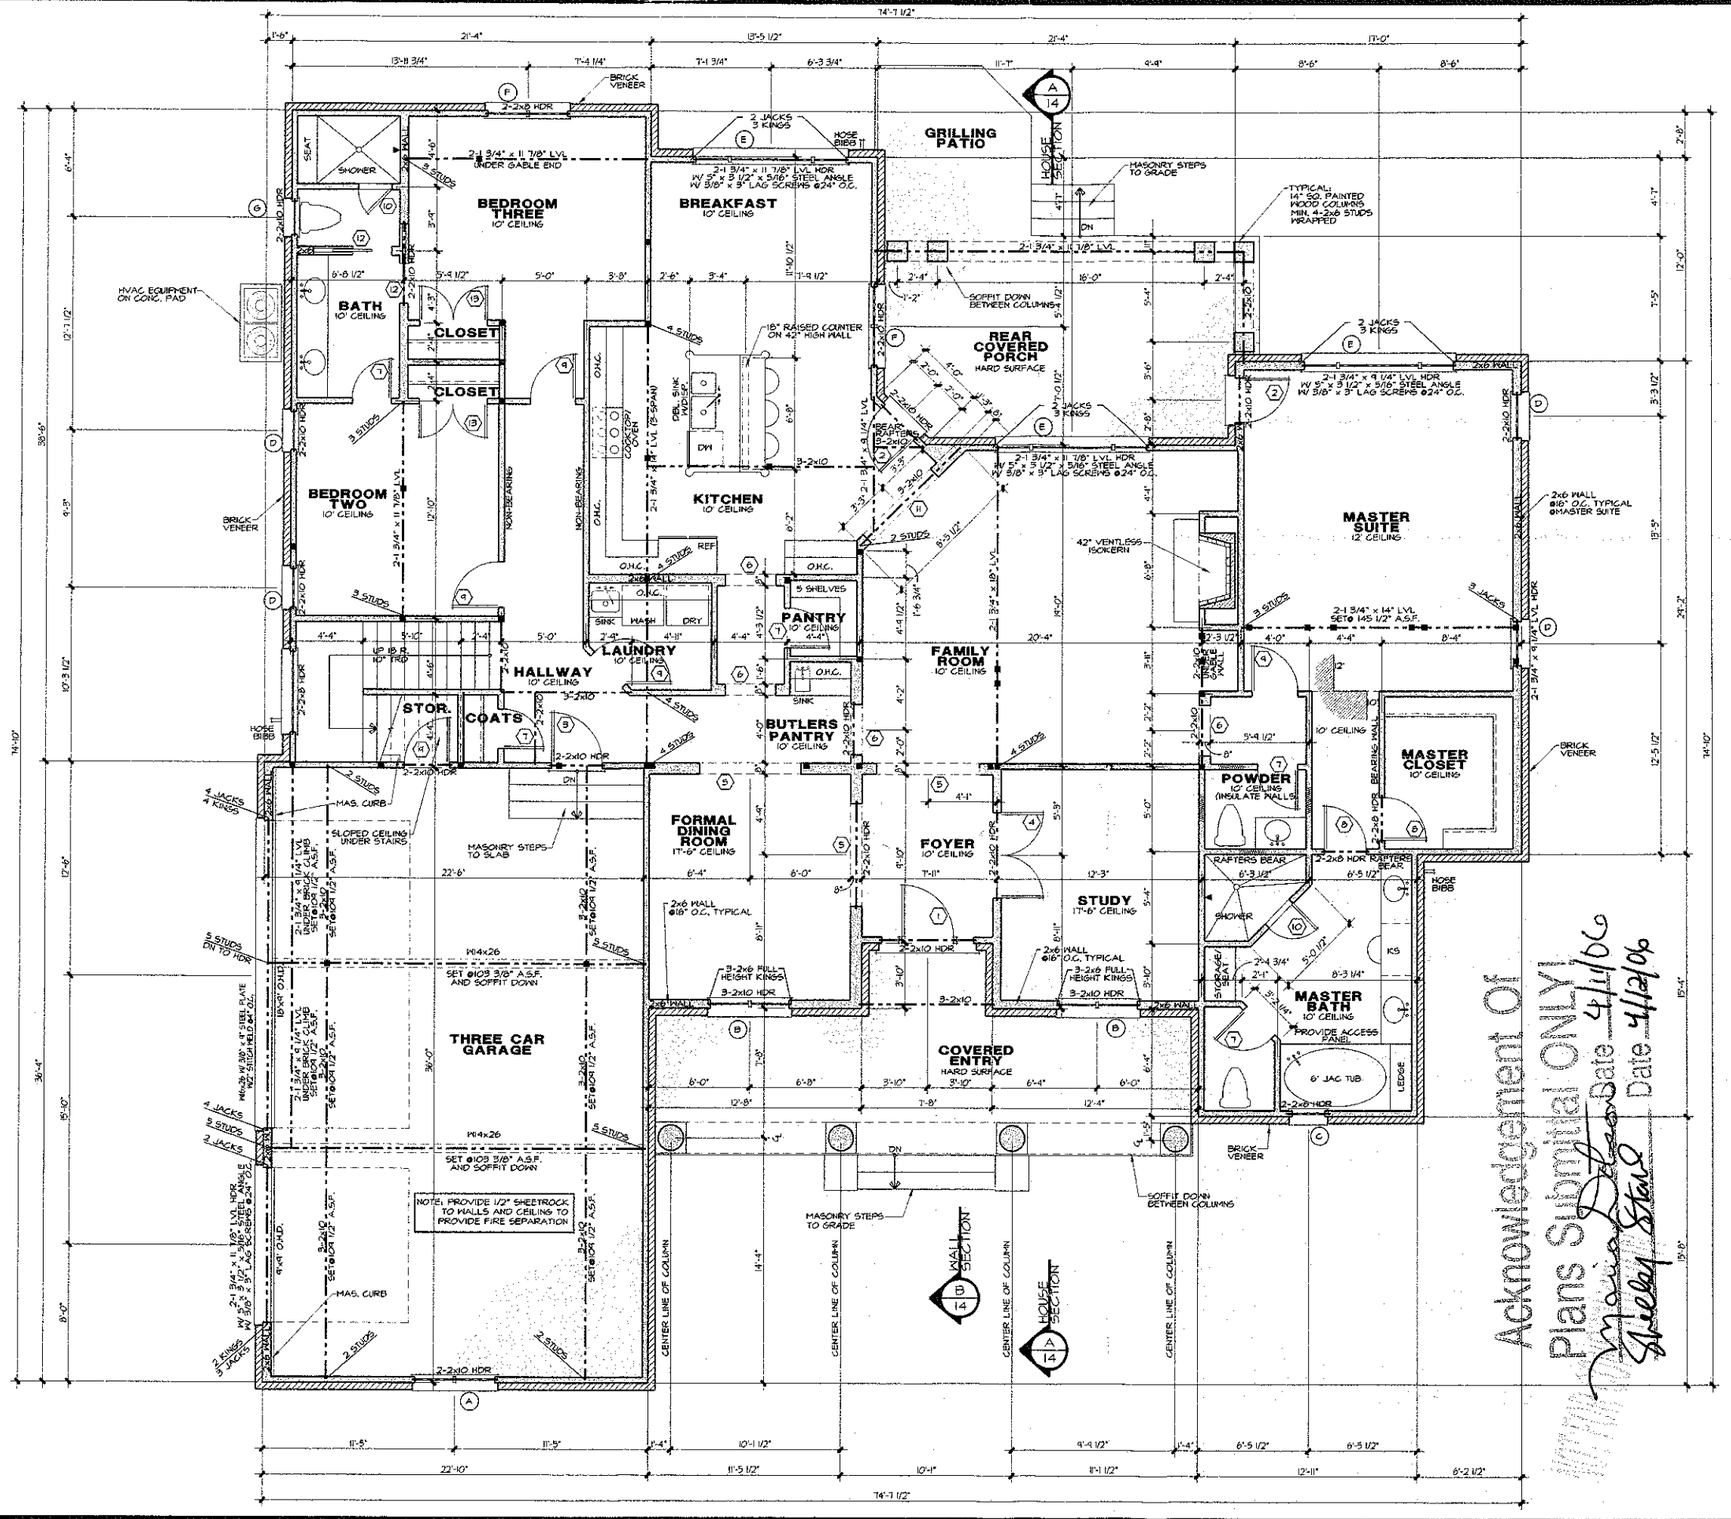


DOOR SCHEDULE

	SIZE	DESCRIPTION
1	3'0 x 8'0	4 PANEL DOOR W/12" SIDE LITES AND 12" TRANSOM
2	2'0 x 8'0	FRENCH
3	3'0 x 8'0	20 MIN. FIRE RATED
4	2-2'6 x 8'0	FRENCH
5	6'0 x 8'0	CASED OPENING
6	5'0 x 8'0	CASED OPENING
7	2'4 x 8'0	SOLID PANEL DOOR
8	2'6 x 8'0	SOLID PANEL DOOR
9	2'6 x 8'0	SOLID PANEL DOOR
10	2'0	GLASS DOOR
11	5'6 x 8'0	CASED OPENING
12	2'4 x 8'0	SOLID PANEL POCKET DOOR
13	2-2'0 x 8'0	SOLID PANEL DOOR
14	2'8 x 6'8	SOLID PANEL DOOR
15	2-2'6 x 6'8	SOLID PANEL DOOR
16	2'4 x 6'8	SOLID PANEL DOOR

WINDOW SCHEDULE

PELLA WINDOWS
PROLINE SERIES

	SPEC #	DESCRIPTION
A	2871-2	CASEMENT
B	2871-2	CASEMENT W/2814-2 TRANSOM
C	2559	CASEMENT (TEMPERED)
D	2871	CASEMENT
E	3671	FIXED W/2571 DOUBLE HUNG EACH SIDE
F	2871-2	DOUBLE HUNG
G	2547	DOUBLE HUNG
H	2-2'x2'	CASEMENT
J	2'-4"	FIXED CLERESTORY W/CUSTOM GRILL
K	3671	FIXED (TEMPERED) W/2814-2 TRANSOM
L	3397-2	DOUBLE HUNG W/ EGRESS HARDWARE

Square Footage
09/24/04 JFH

Main Level Heated	2,968 Sq.Ft.
Garage	538 Sq.Ft.
Three Car Garage	892 Sq.Ft.
Covered Entry	289 Sq.Ft.
Covered Porch	258 Sq.Ft.
Total Under Roof	4,940 Sq.Ft.

NOTES:

*ALL ANGLED WALLS ARE 45° U.N.O.

*■ INDICATES BLOCKING FOR ABOVE CONCENTRATED LOADS AND ROOF BRACING POINT LOADS U.N.O.

*SEE FRAMING NOTE 16 FOR HEADER SIZES UNLESS NOTED ON PLAN

*ALL DOORS ARE 6" FROM WALL UNLESS DIMENSIONED OTHERWISE

EXTERIOR WALL HEIGHT (h)	STUD SIZE/ SPACING
h ≤ 10'	2x4 @ 16" oc
10' ≤ h ≤ 11'	2x4 @ 12" oc
11' ≤ h ≤ 18'	2x6 @ 16" oc
h >18'	CONSULT ENG.

GARAGE WALL TO BE 2x6 @ 16" O.C. IF EXCEEDING 10' IN HEIGHT

©Copyright, Carolina Design Group, Inc. - 2006

CAROLINA DESIGN GROUP
a residential design firm
10602 Bailey Road Suite A, Cornelius NC 28031
voice: 704.895.7805 fax: 704.895.0599
www.carolinadesigngroup.com

ZANDE HOMES

A New Residence For:
The Point
Lot 1369

SEAL


STRUCTURAL INTEGRITY ENGINEERING, P.A.
315 E. Main St., Suite A
Pineville, NC 28134
Seal for Structural Only

DRAWN BY	DATE
JFH - *SJP	March. 25, 2006
CHECKED BY	PROJECT #
	ZAND-064-06

DRAWING TITLE:
MAIN LEVEL FLOOR PLAN

SCALE: 1/4" = 1'-0"

SHEET NO:
6
OF 16 SHEETS

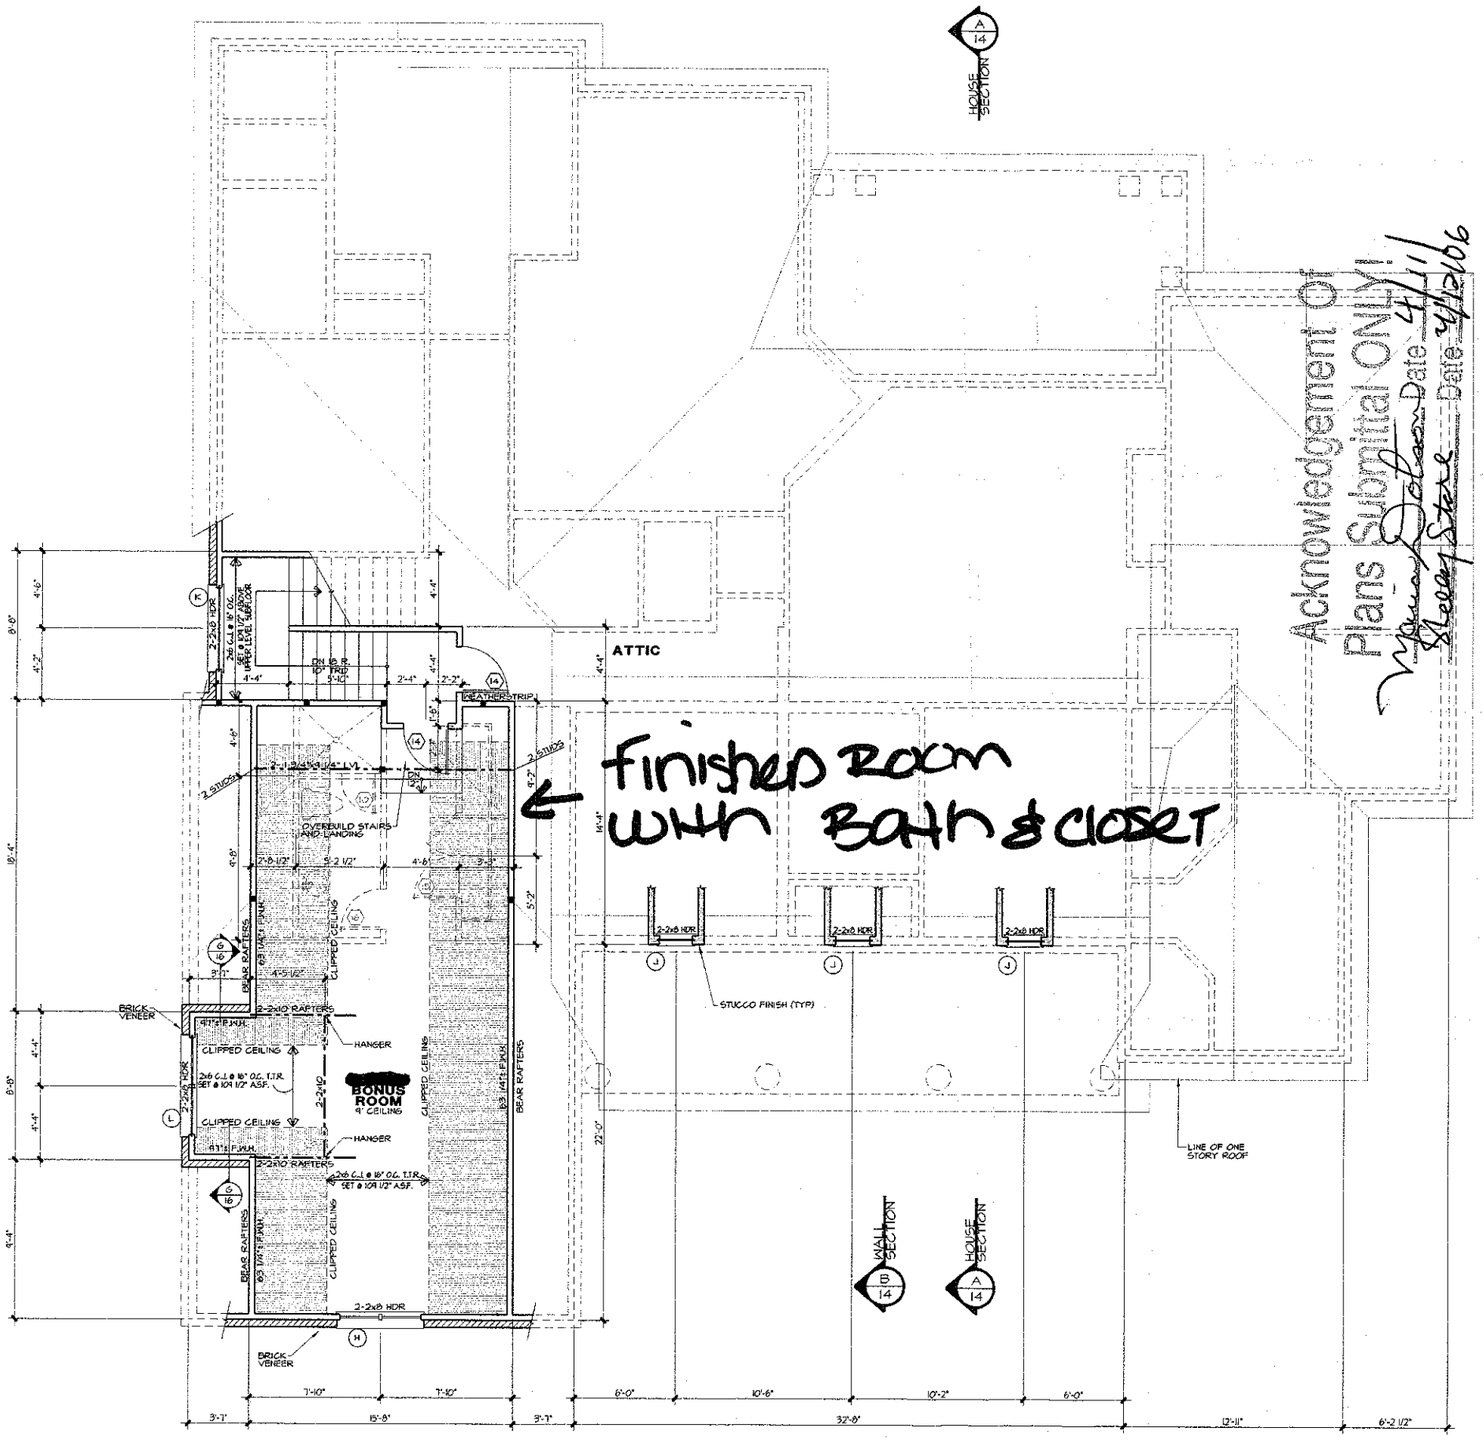

DOOR SCHEDULE

#	SIZE	DESCRIPTION
1	3'0" x 8'0"	4 PANEL DOOR W/12" SIDE LITES AND 12" TRANSOM
2	2'8" x 8'0"	FRENCH
3	3'0" x 8'0"	20 MIN. FIRE RATED
4	2-2'6" x 8'0"	FRENCH
5	6'0" x 8'0"	CASED OPENING
6	3'0" x 8'0"	CASED OPENING
7	2'4" x 8'0"	SOLID PANEL DOOR
8	2'6" x 8'0"	SOLID PANEL DOOR
9	2'8" x 8'0"	SOLID PANEL DOOR
10	2'0"	GLASS DOOR
11	5'0" x 8'0"	CASED OPENING
12	2'4" x 8'0"	SOLID PANEL POCKET DOOR
13	2-2'0" x 8'0"	SOLID PANEL DOOR
14	2'8" x 6'8"	SOLID PANEL DOOR
15	2-2'6" x 6'8"	SOLID PANEL DOOR
16	2'4" x 6'8"	SOLID PANEL DOOR

WINDOW SCHEDULE

PELLA WINDOWS
PROLINE SERIES

	SPEC #	DESCRIPTION
A	2471-2	CASEMENT
B	2471-2	CASEMENT W/2914-2 TRANSOM
C	2554	CASEMENT (TEMPERED)
D	2471	CASEMENT
E	5971	FIXED W/2511 DOUBLE HUNG EACH SIDE
F	2471-2	DOUBLE HUNG
G	2547	DOUBLE HUNG
H	2-2'x2'8"	CASEMENT
J	2'8"x4"	FIXED CLERESTORY W/CUSTOM GRILL
K	5471	FIXED (TEMPERED) W/2914-2 TRANSOM
L	3351-2	DOUBLE HUNG W/ EGRESS HARDWARE

Square Footage
09/24/04 JFH

Main Level Heated	2,968 Sq.Ft.
Bonus	538/3506
Three Car Garage	892 Sq.Ft.
Covered Entry	289 Sq.Ft.
Covered Porch	253 Sq.Ft.
Total Under Roof	4,940 Sq.Ft.

NOTES:

*ALL ANGLED WALLS ARE 45° U.N.O.

*■ INDICATES BLOCKING FOR ABOVE CONCENTRATED LOADS AND ROOF BRACING POINT LOADS U.N.O.

*SEE FRAMING NOTE 16 FOR HEADER SIZES UNLESS NOTED ON PLAN

*ALL DOORS ARE 6" FROM WALL UNLESS DIMENSIONED OTHERWISE

*WEATHERSTRIP ALL DOORS INTO ATTIC SPACE

EXTERIOR WALL HEIGHT (h)	STUD SIZE/ SPACING
h < 10'	2x4 @ 16" oc
10' ≤ h ≤ 11'	2x4 @ 12" oc
11' ≤ h ≤ 18'	2x6 @ 16" oc
h >18'	CONSULT ENG.

GARAGE WALL TO BE 2x6 @ 16" O.C. IF EXCEEDING 10' IN HEIGHT

©Copyright, Carolina Design Group, Inc. - 2006

CAROLINA DESIGN GROUP
a residential design firm
10602 Bailey Road Suite A, Cornelius NC 28031
voice: 704.895.7805 fax: 704.895.0599
www.carolinadesigngroup.com

ZANDER HOMES

A New Residence For:
Lot 1369 The Point

SEAL

STRUCTURAL INTEGRITY ENGINEERING, P.A.
315 E. Main St., Suite A
Pineville, NC 28134
Seal for Structural Only

DRAWN BY	DATE
JFH - *SJP	March. 23, 2006
CHECKED BY	PROJECT #
	ZAND-064-06

DRAWING TITLE:
UPPER LEVEL FLOOR PLAN

SHEET NO:
8
OF 16 SHEETS