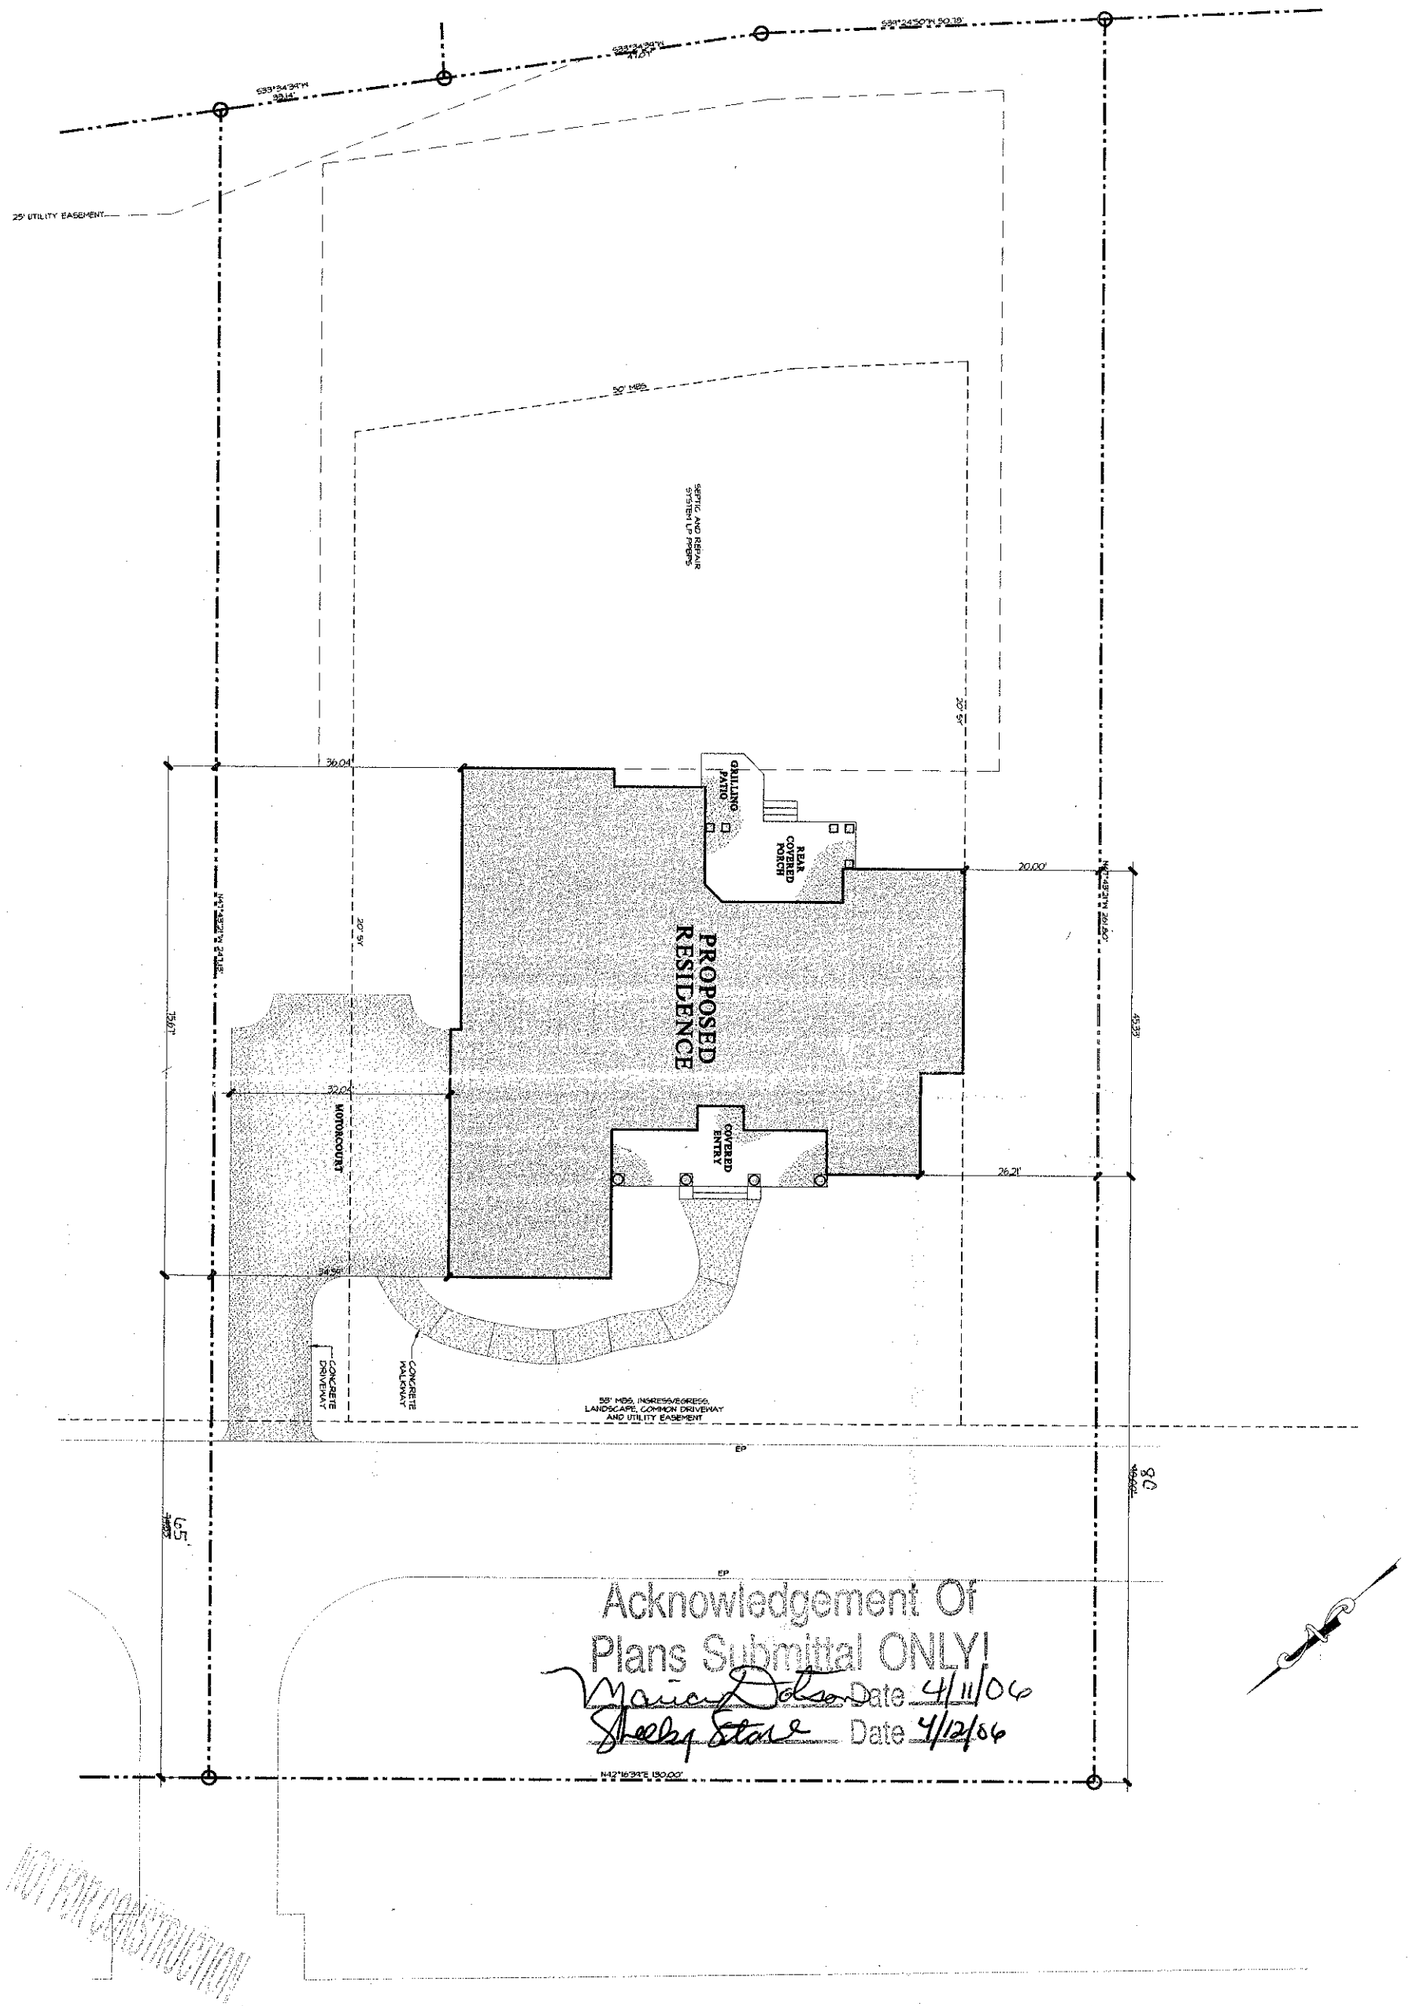


NOT FOR CONSTRUCTION

© Copyright, Carolina Design Group, Inc. - 2006

BRAWLEY SCHOOL RD
SR# 1100
60' PUBLIC RIGHT OF WAY

DRAWN BY: JPH - *SJP*
CHECKED BY:
PROJECT #: ZAND-064-06
DATE: March 23, 2006

DRAWING TITLE: SITE PLAN
SCALE: 1" = 15'-0"
SHEET NO.: 3
OF 16 SHEETS

SEAL

A New Residence For:

Lot 1369 The Point

ZANDE HOMES

CAROLINA DESIGN GROUP
a residential design firm
10602 Bailey Road Suite A, Cornelius NC 28031
voice: 704.895.7805 fax: 704.895.0599
www.carolinadesigngroup.com