
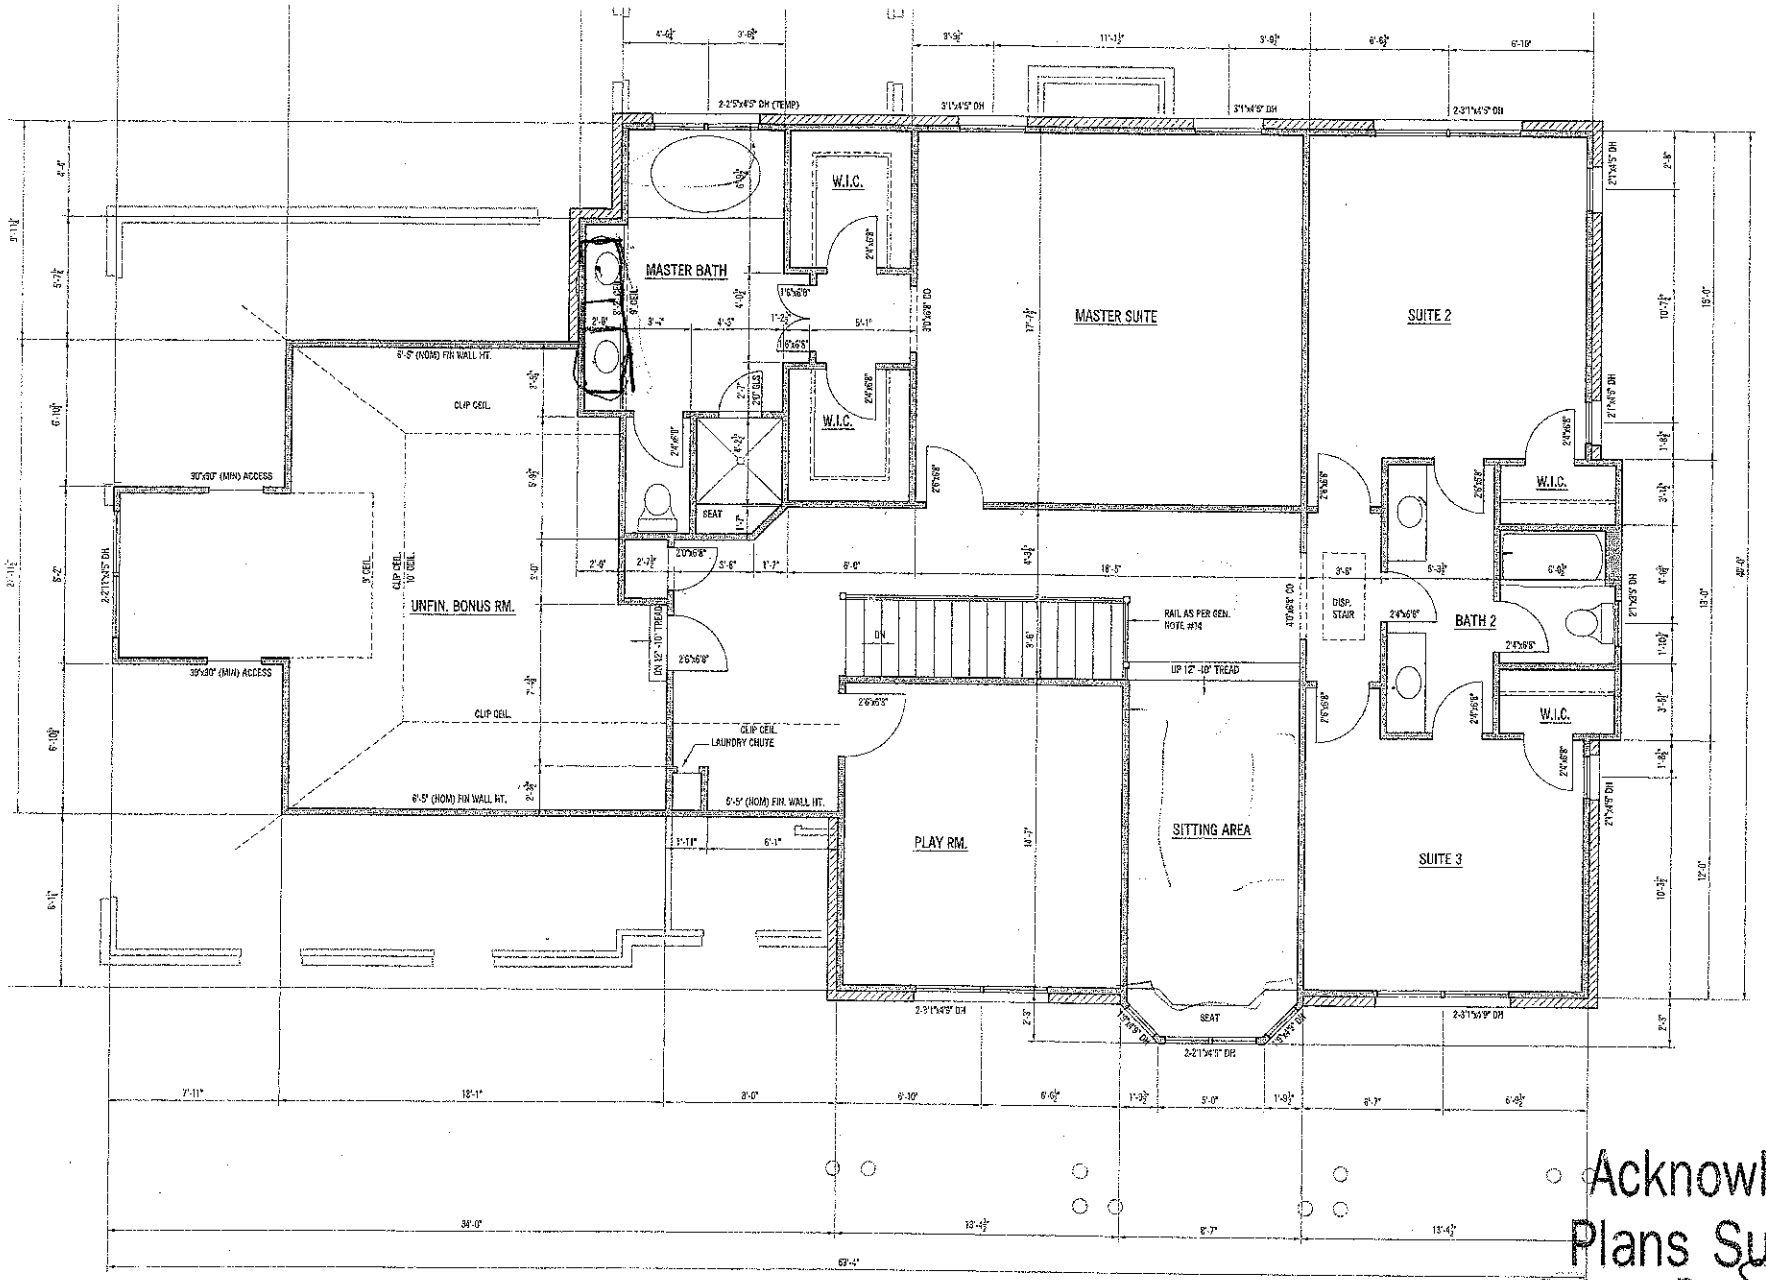



A/6 SECOND FLOOR PLAN
SCALE 1/4" = 1'-0"

Acknowledgement O
Plans Submittal ONL
Date 6/
Date 6/

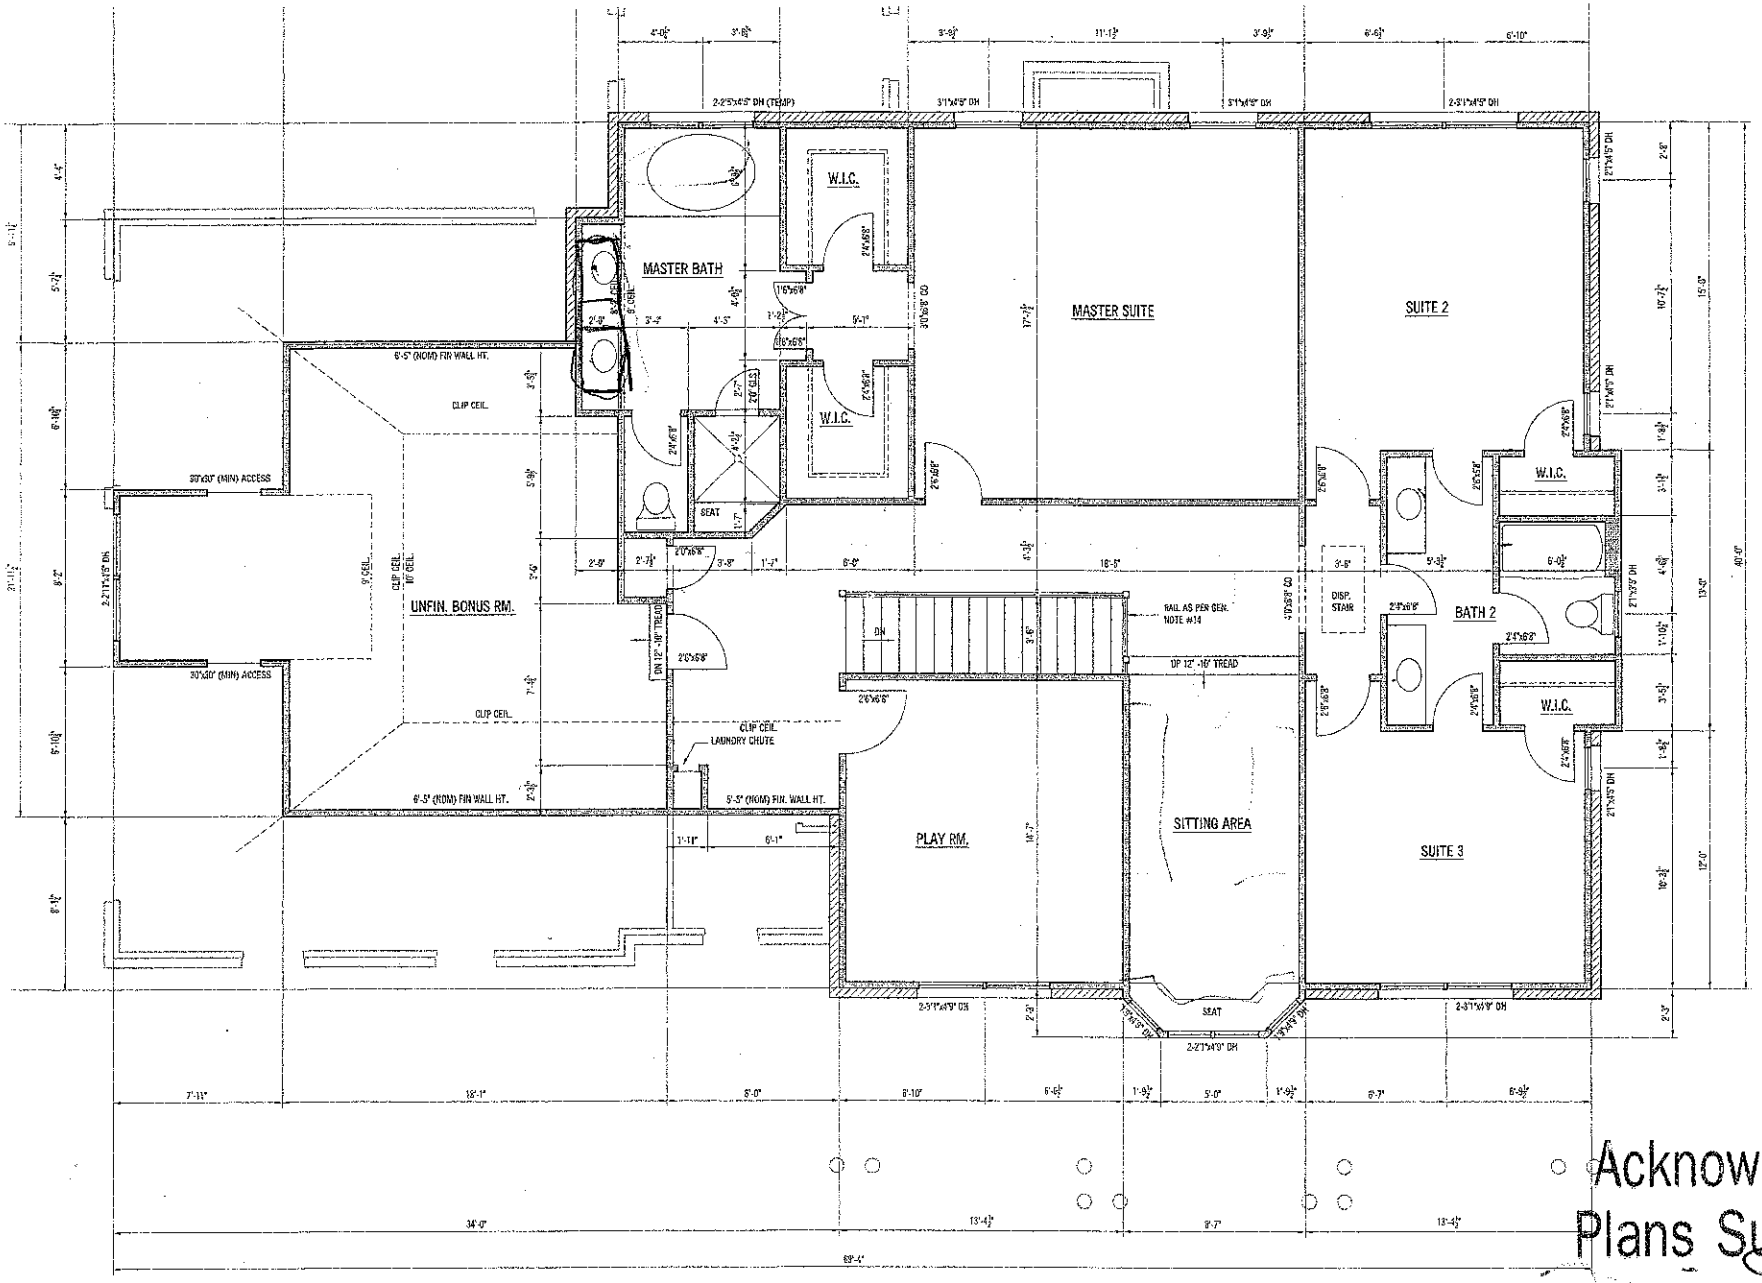

A/6 SECOND FLOOR PLAN
SCALE 1/4" = 1'-0"

Acknowledgement C
Plans Submittal ONL
Date 6/
Date 6/

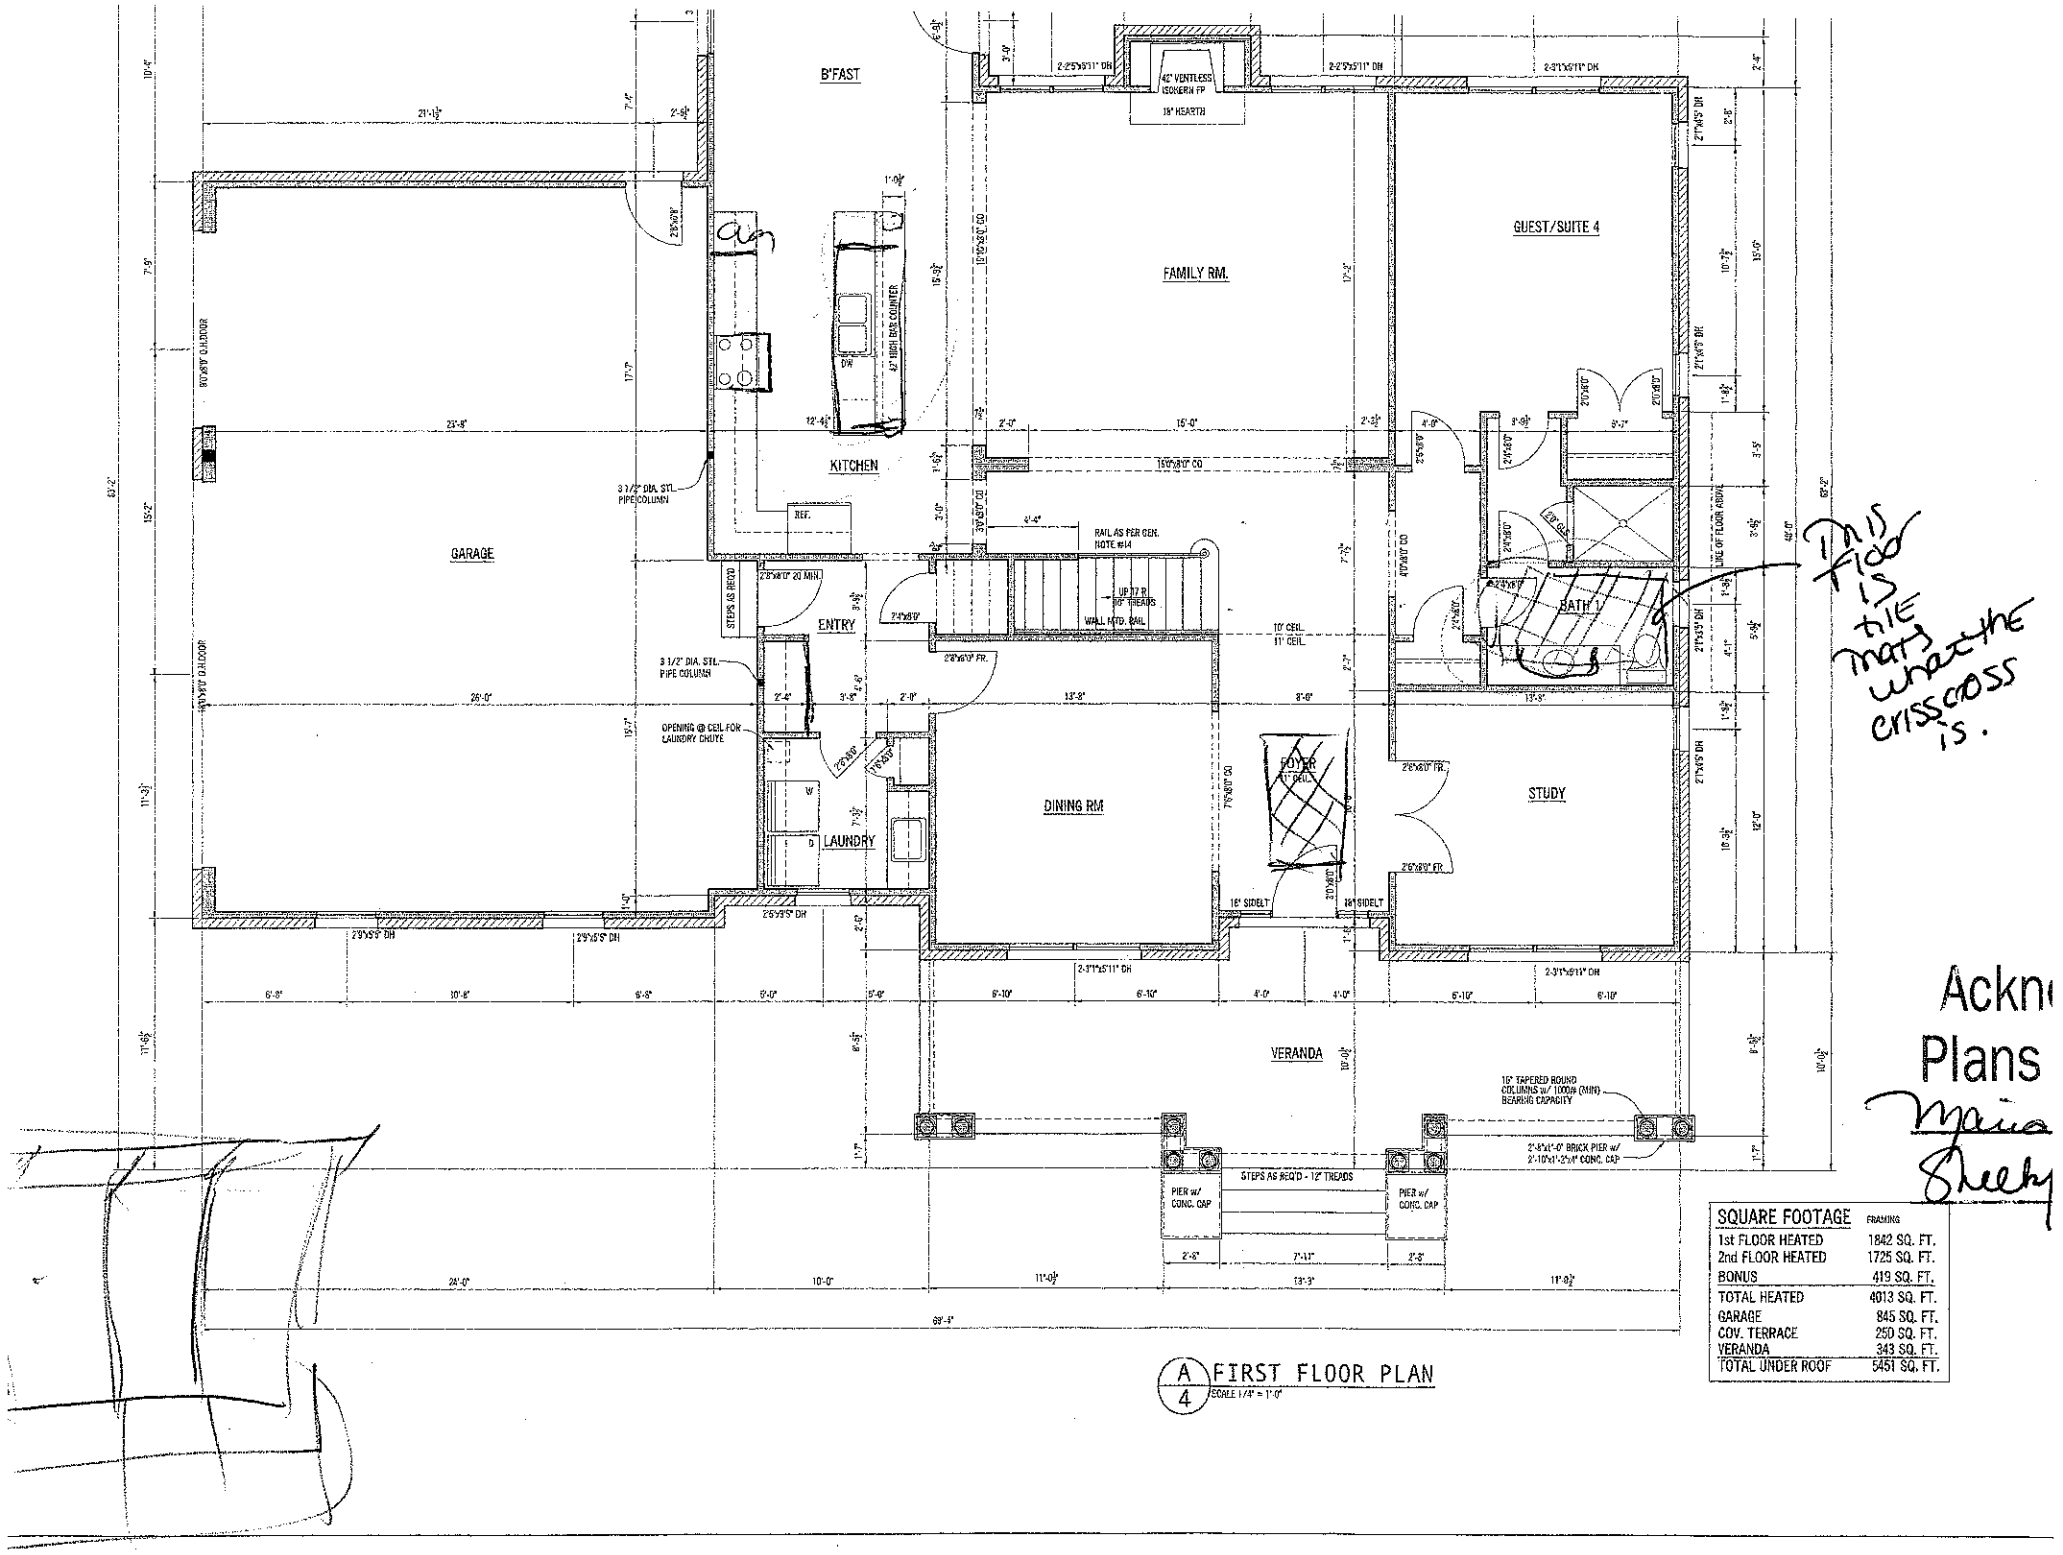

This floor is tile mats where the crisscross is.

Ackn
Plans
Myra
Sheely

SQUARE FOOTAGE	FRAMING
1st FLOOR HEATED	1842 SQ. FT.
2nd FLOOR HEATED	1725 SQ. FT.
BONUS	419 SQ. FT.
TOTAL HEATED	4013 SQ. FT.
GARAGE	845 SQ. FT.
COV. TERRACE	250 SQ. FT.
VERANDA	343 SQ. FT.
TOTAL UNDER ROOF	5451 SQ. FT.

A/4 FIRST FLOOR PLAN
SCALE 1/4" = 1'-0"