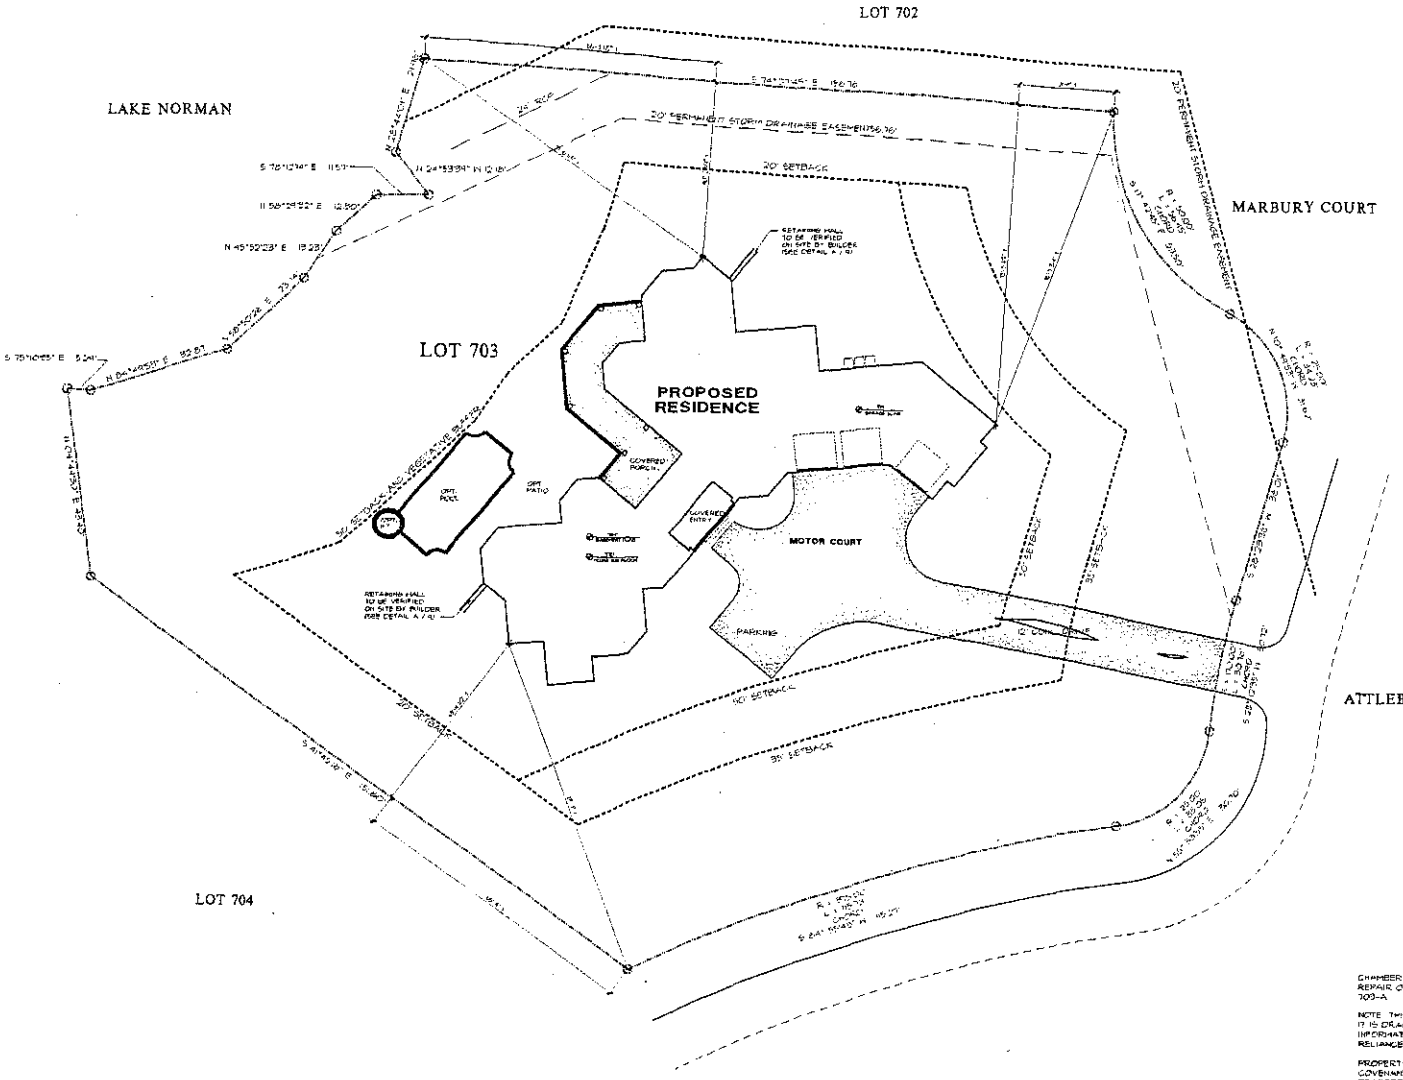


CHAMBER SYSTEM MAY REPAIR OFF-SITE ON LOT 703-A

NOTE: THIS MAP IS NOT A CERTIFIED SURVEY. IT IS DRAWN FROM EXISTING RECORDS AND INFORMATION PROVIDED BY OTHERS, AND NO RELIANCE MAY BE PLACED IN ITS ACCURACY.

PROPERTY SUBJECT TO DECLARATION OF COVENANTS, CONDITIONS AND RESTRICTIONS RECORDED IN DEED BOOK 10915, PAGE 12001 OF THE MECKLENBURG COUNTY REGISTRY.

©Copyright, Carolina Design Group, Inc. - 2002

Carolina Design Group

A New Residence By DIENST Custom Homes

The Point

Lot 703

SEAL

DRAWN BY: Tom & Shan

DATE: Sept 26, 2002

DRAWING TITLE: SITE PLAN

SCALE: 1" = 40'-0"

SHEET NO: 2

OF 17 SHEETS