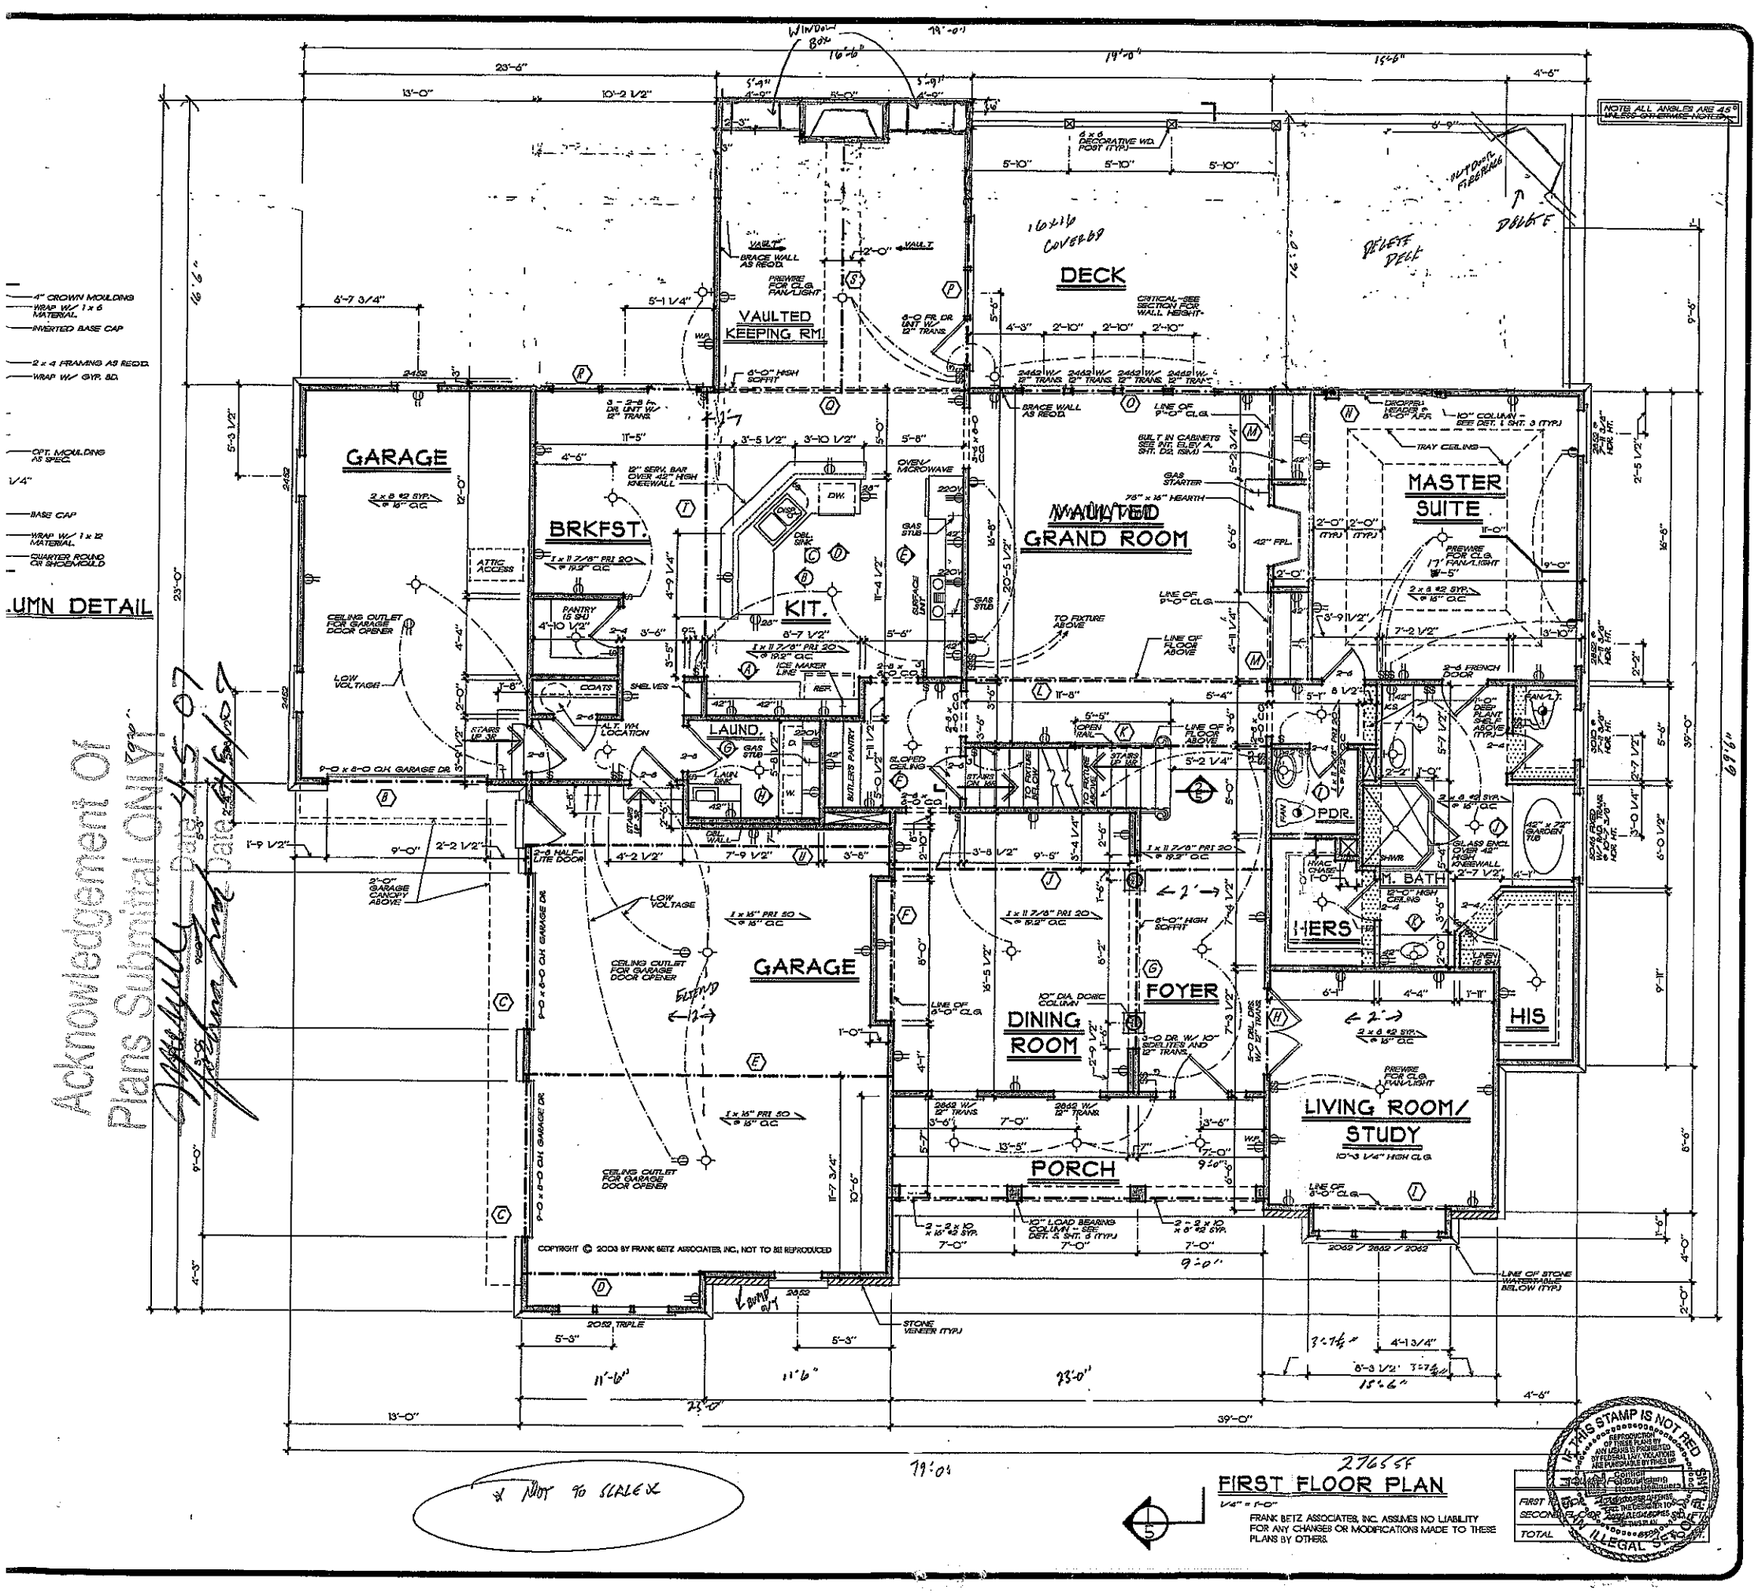


4" CROWN MOULDING WRAP W/ 1 x 6 MATERIAL
INVERTED BASE CAP
2 x 4 FRAMING AS REQ'D.
WRAP W/ GYP. BD.
OPT. MOULDING AS SPEC.
BASE CAP
WRAP W/ 1 x 12 MATERIAL
QUARTER ROUND ON SHOENMOLD

UMN DETAIL

Acknowledgement of Plans Submittal Date

FIRST FLOOR PLAN

1/4" = 1'-0"

FRANK BETZ ASSOCIATES, INC. ASSUMES NO LIABILITY FOR ANY CHANGES OR MODIFICATIONS MADE TO THESE PLANS BY OTHERS.

* NOT TO SCALE *

FIRST	2766 SF
SECOND	
TOTAL	

IF THIS STAMP IS NOT RED IT IS ILLEGAL

REVISIONS	DATE	BY
CLAR 29-02	8-03	OCP
CLAR 30-05	7-21-04	WMB

Copyright Frank Betz Associates, Inc. All Rights Reserved. The Duplication, Reproduction, Copying, Sale, Rental, Licensing, or any other distribution or use of these drawings, any portion thereof, or the ideas depicted hereon is Strictly Prohibited unless expressly authorized in writing by FBA, Inc.

Southern Living® Design Collection

FIRST FLOOR PLAN / DETAIL

THE HARTFORD SPRINGS

FBA
FRANK BETZ ASSOCIATES, INC.
2401 LAKE PARK DRIVE/SUITE 250
SMYRNA, GEORGIA 30080
770/431-0666
www.frankbetz.com

BY: PLD CK: WMB

DATE: 7-13-03

SHEET: 3

OF: 6

NO JOISTS AND RAFTER BRACING TO REAR ON LOAD DESIGNED TO CARRY LOAD THRU ALL LEVELS AND FOUNDATION AND BE SUPPORTED 8" THICKNESS W/ OR FOOTING DESIGNED TO CARRY LOAD.

Actionville Department Of Plans Submittal ONLY
Approved Date 4-5-07
for Compliance Only Date 4-5-07

FINISH Bonus Room

BEDRM. 4

W.I.C.

GRAND ROOM BELOW

TEEN SUITE

BATH

ATTIC STAIR

Stair up to Bonus Rm

Unfinished Bonus Rm 498 sf

BEDRM. 3

BATH

BEDRM. 2
10'-4" HIGH CLG.

W.I.C.

W.I.C.

TO FIXTURE ABOVE

TO SWITCH BELOW

OPEN RAIL

LINEN

HVAC CHASE

SLOPED CEILING

ATTIC ACCESS

STONE VENEER

BRACE WALL AS REQ'D

COPYRIGHT © 2003 BY FRANK BETZ ASSOCIATES, INC. NOT TO BE REPRODUCED

Finished 1966

SECOND FLOOR PLAN

1/4" = 1'-0"

FRANK BETZ ASSOCIATES, INC. ASSUMES NO LIABILITY FOR ANY CHANGES OR MODIFICATIONS MADE TO THESE PLANS BY OTHERS.

IF THIS STAMP IS NOT RED IT IS AN ILLEGAL SET OF PLANS

REVISIONS	DATE	BY
CLAR 29-02	12-03	DCP
CLAR 30-02	7-24-04	WAB

Copyright Frank Betz Associates, Inc. All Rights Reserved. The Duplication, Reproduction, Copying, Sale, Rental, Licensing, or any other distribution or use of these drawings, any portion thereof, or the plans depicted hereon is Strictly Prohibited unless expressly authorized in writing by FBA, Inc.

Southern Living® Design Collection

SECOND FLOOR PLAN

THE HARTFORD SPRINGS

FBA
FRANK BETZ ASSOCIATES, INC.
2401 LAKE PARK DRIVE/SUITE 250
SMYRNA, GEORGIA 30080
770/431-0888
www.frankbetz.com

BY: PLD CK: WAB

DATE: 7/2/03

SHEET:
96 8056 471
60 3056 390
49 4956 —
33 595 921
73 2052
18
64

4

OF: 6