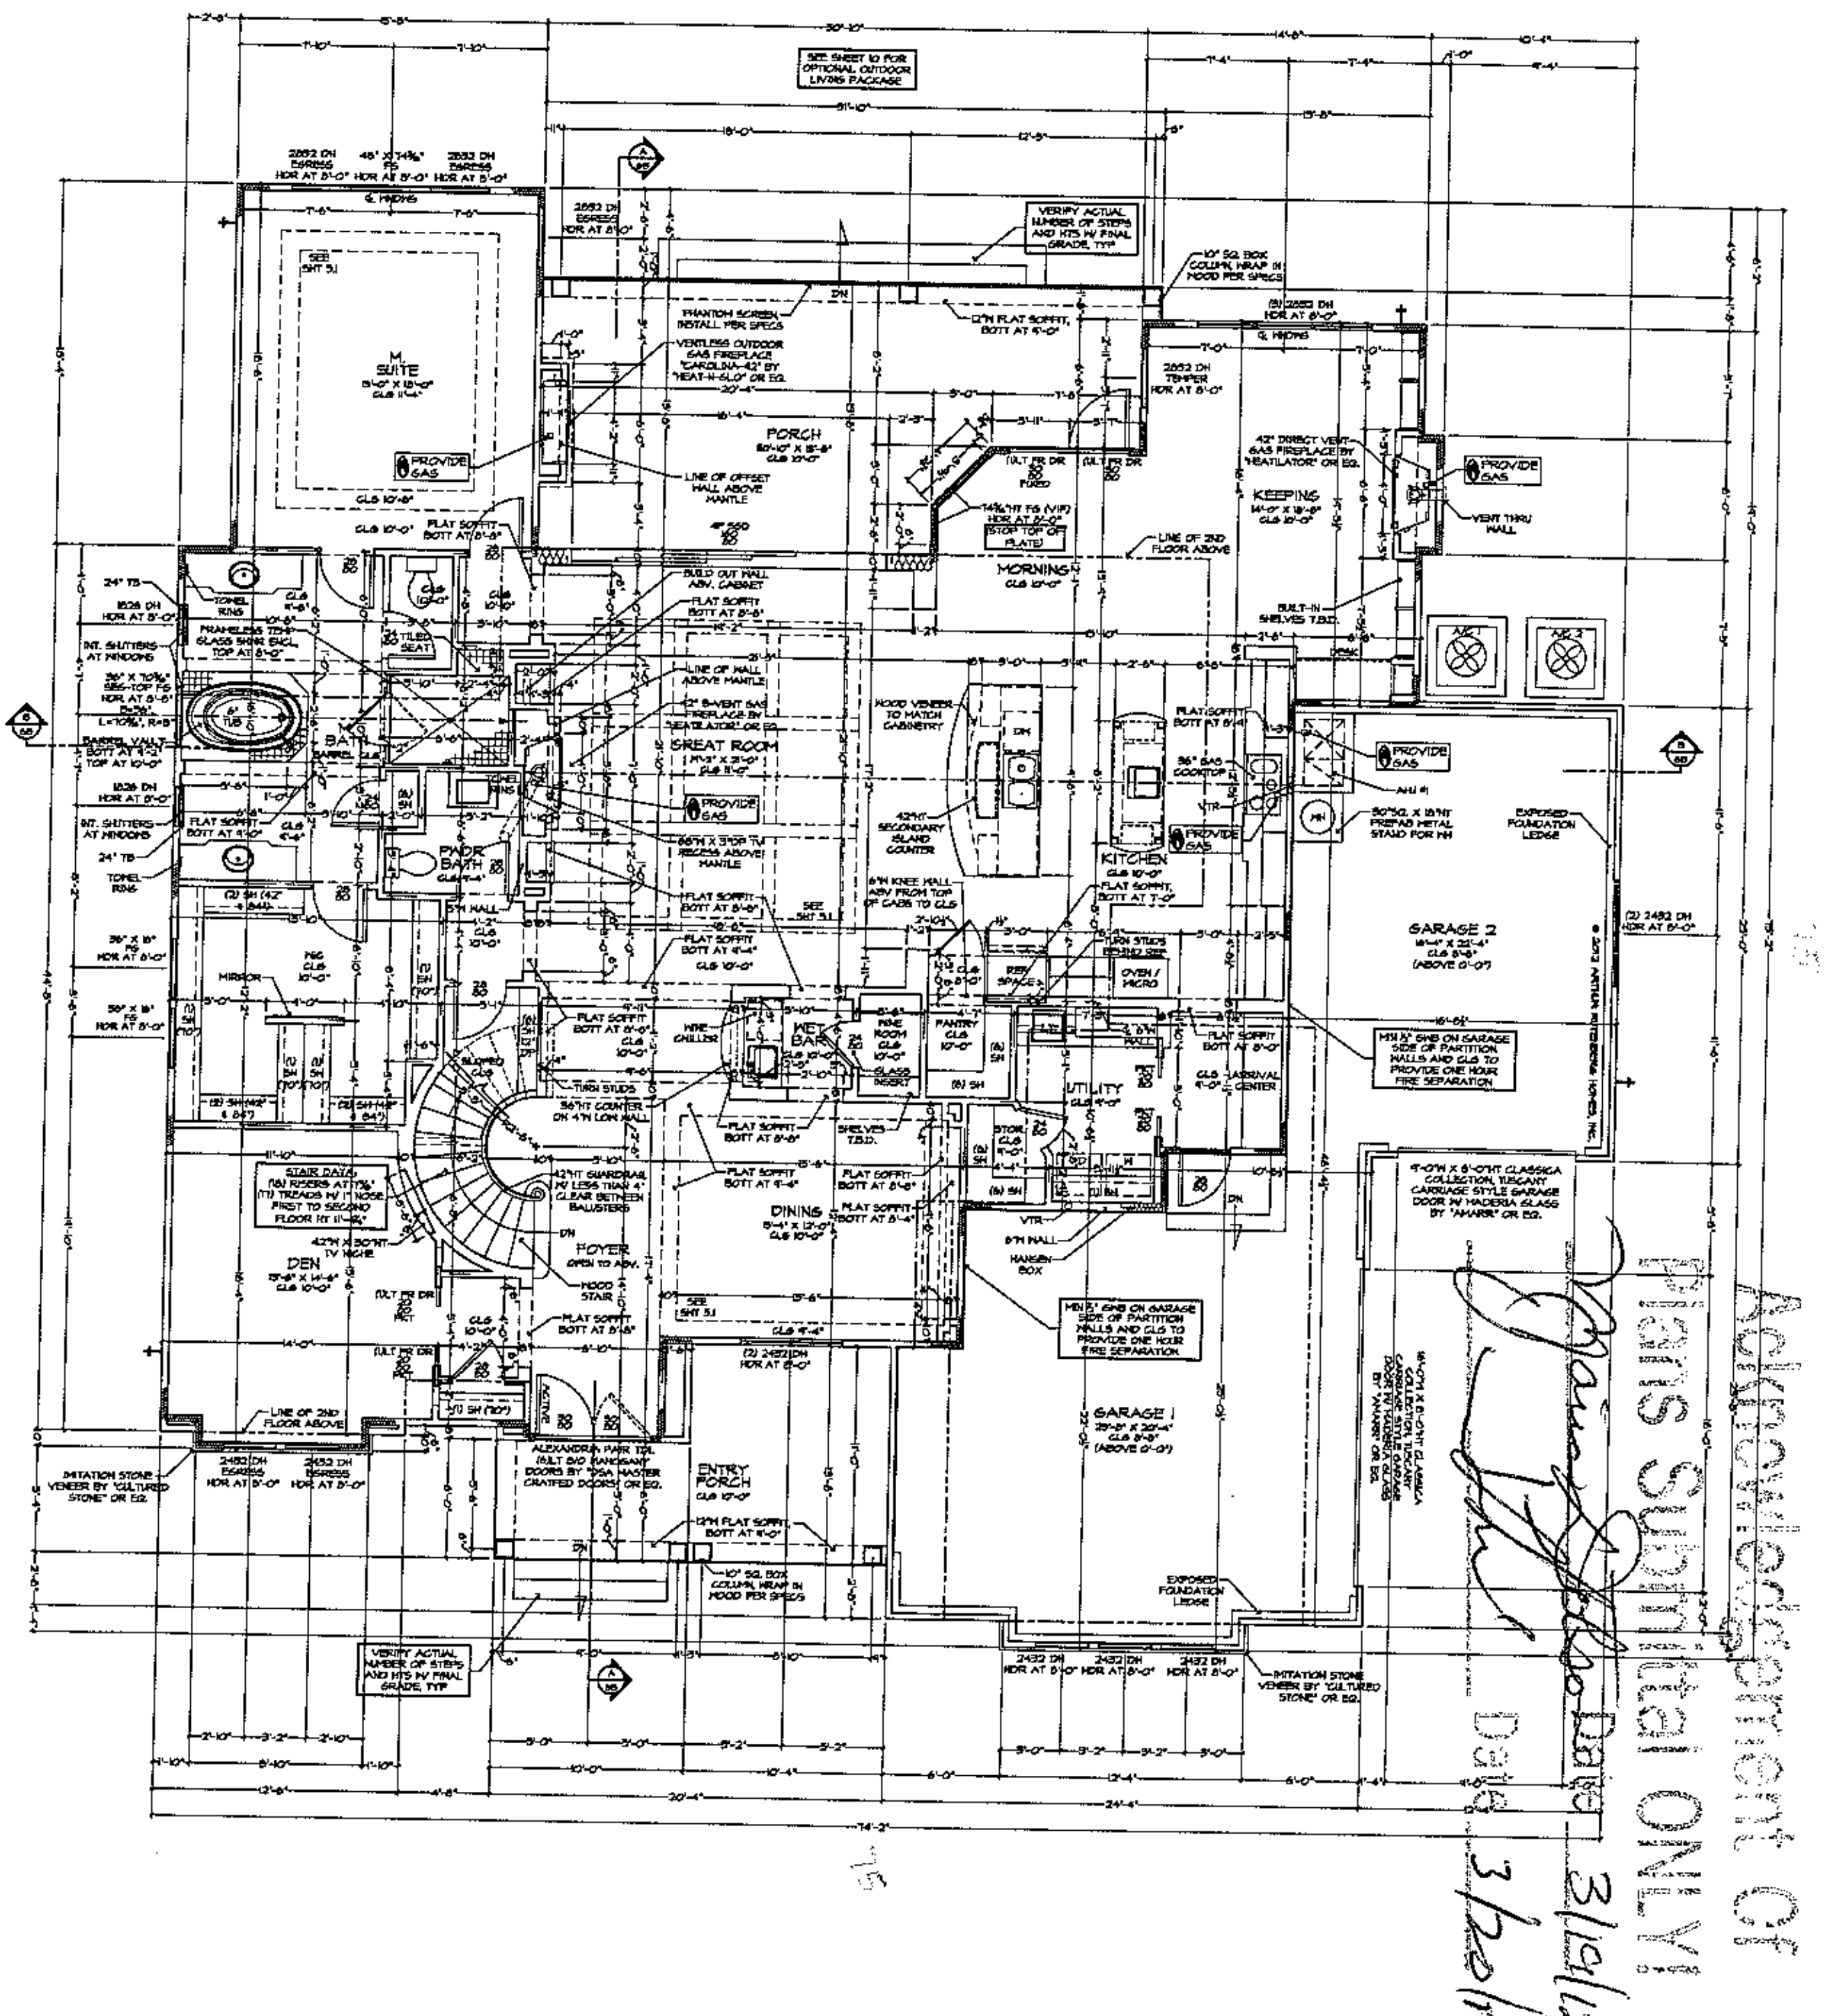


5

1ST FLOOR PLAN 1/4"=1'-0"

PLAN 1209F-3G-01-"A"

THE RIVERDALE 1209F - R - AT THE POINT

BUILDER: BLUEFIELD BUILDERS, LLC

MOORESVILLE, NORTH CAROLINA

AN INDEPENDENTLY OWNED AND OPERATED FRANCHISE

03/23/12 HDS - A


03/29/12 HDS - B


Arthur Rutenberg Homes


Approved for construction purposes
Date 3/19/12

3/22/12


Acknowledgement Of
Plans Submittal ONLY!
Date 3/19/2012
Date 3/20/12

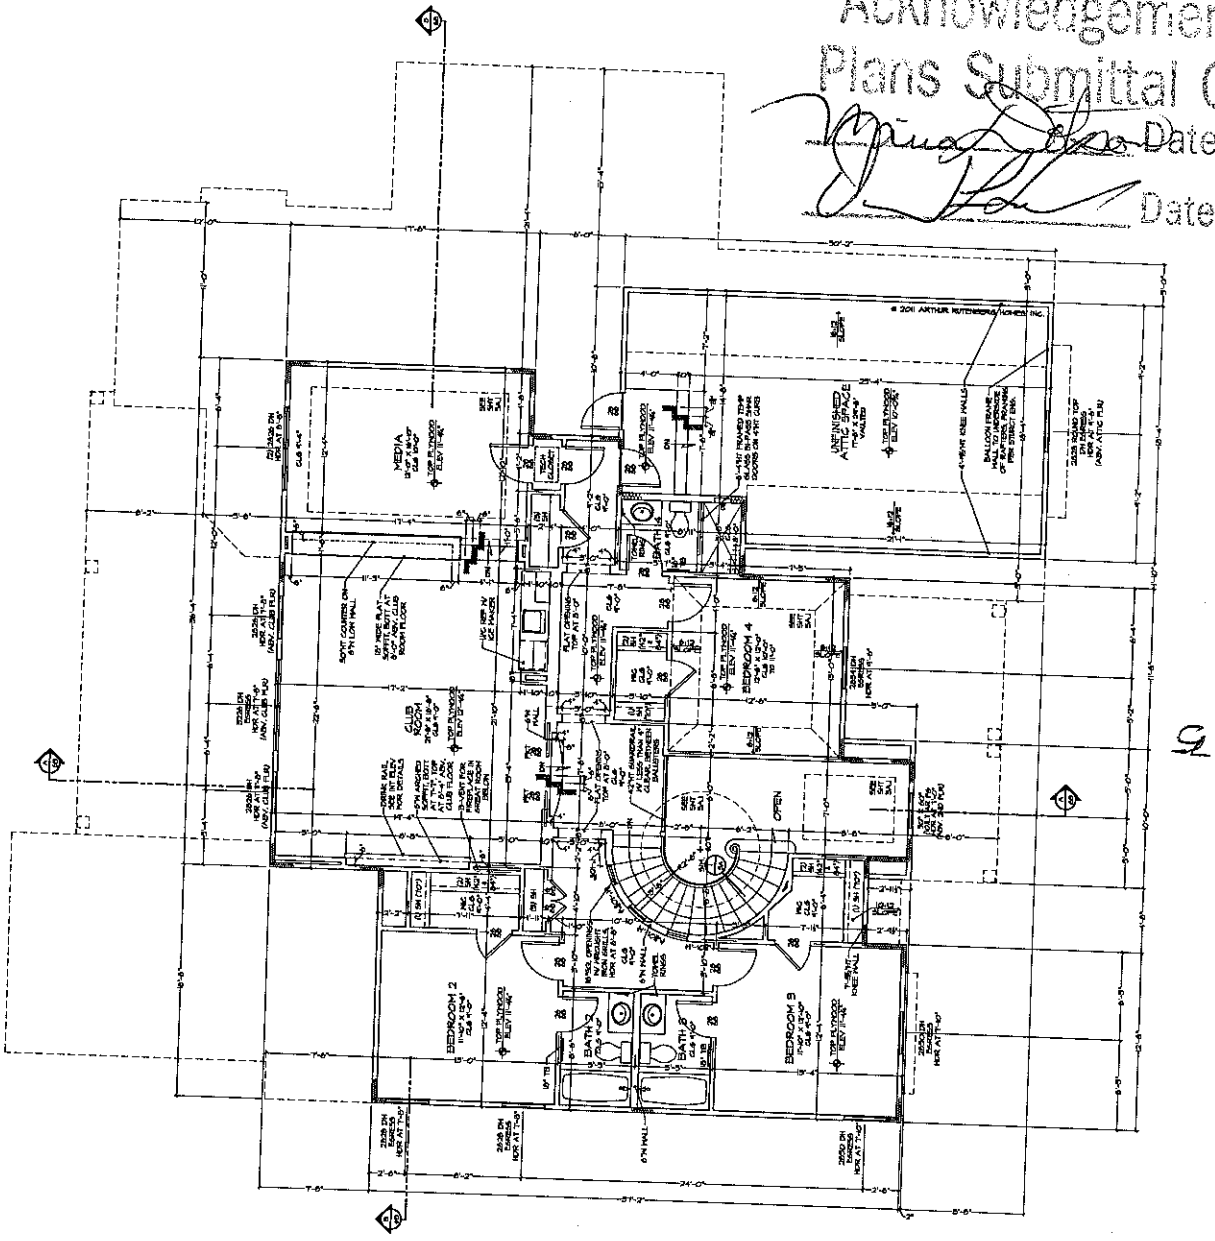

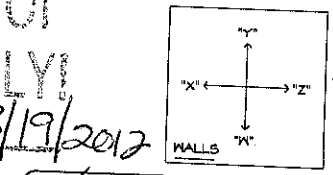

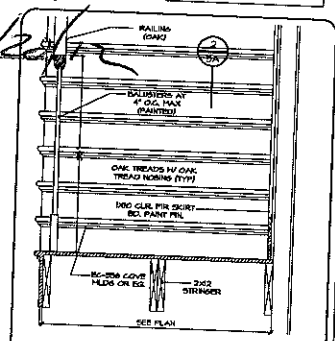

1 STAIR DETAIL - NO CURB
NOT TO SCALE

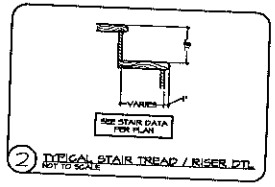

2 TYPICAL STAIR TREAD / RISER DTL
NOT TO SCALE

GENERAL NOTES:

ALL MDMS TO HAVE FLUSH SILLS. PITCH TOP OF SILL PAN AWAY FROM MDM FRAME.

VERIFY ALL MDM & DR ROUGH OPNGS W/ MFR SPECS. SEE PLAN FOR MDM MFR.

VERIFY DEPTH AND WIDTH OF SLAB RECESS AT ALL DOORS TO ACCOMMODATE PROPER ALIGNMENT WITH THRESHOLDS AND DOOR TRACKS WITH MFR. REQUIREMENTS IN RELATION TO FINISH FLOOR MATERIALS.

REF. CLG SURFACES, BOTH HORIZONTAL AND VERTICAL, SHALL HAVE SMOOTH FIN.

PROVIDE SOLID FILLED CONC. BLOCK AT ALL SHOWER SEATS.

SEE SHT 6 FOR SPECIFIC ELEV DTLS.

SEE SHT 10 FOR OPTIONAL OUTDOOR LIVING PACKAGE & DETAILS.

Arthur Rutenberg Homes

THE RIVERDALE 1204F - R - AT THE POINT
BUILDER: BLUEFIELD BUILDERS, LLC
HOMEBUILDER OWNED AND OPERATED FRANCHISE

1/4"=1'-0"

2ND FLOOR PLAN

5a