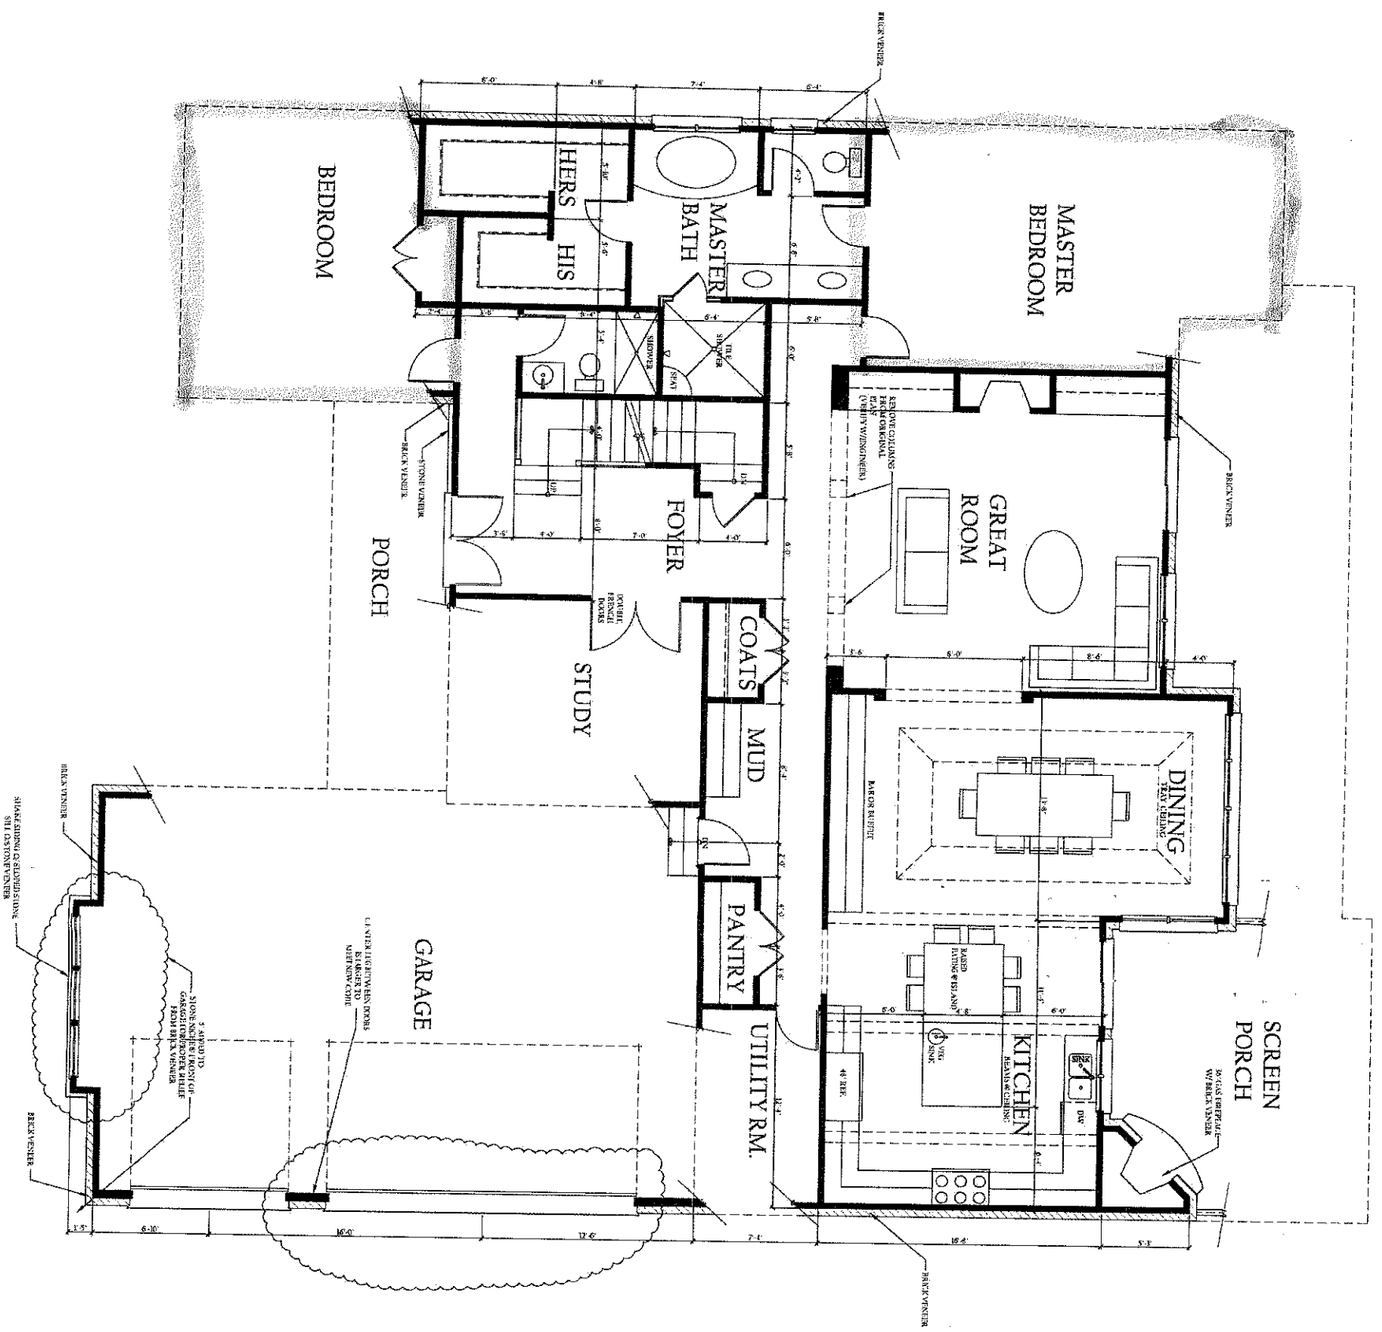


Acknowledgement Of
Plans Submittal ONLY
Date 9/4/12
Date 9-4-12

NOTES:
*ALL EXTERIOR WALLS TO BE BRICK VENEER UNLESS NOTED OTHERWISE
*ALL WINDOWS TO BE DOUBLE HUNG, SEE CONSTRUCTION NOTES FOR MINIMUM SIZES AND EGRESS
*ALL EXTERIOR DOORS @ REAR ELEVATION TO BE 9' TALL (NO TRANSOM)

DRAWING: MAIN LEVEL REVISIONS	7/13/12	CLIENT/BUILDER REVIEW	PROJECT: PLAN REVISIONS for the DEMPSEY RESIDENCE THE POINT MOORESVILLE, NC	BUILT BY: PINNACLE BUILDING SERVICES	DRAWN BY: ashley j design custom homes and renovations P.O. BOX 5423 CHARLOTTE, NC 28299 WWW.ASHLEYJDESIGN.COM 704-858-0631
	7/20/12	FOR APPROVAL			
PAGE: 4	SCALE: 1/4"=1'-0"				