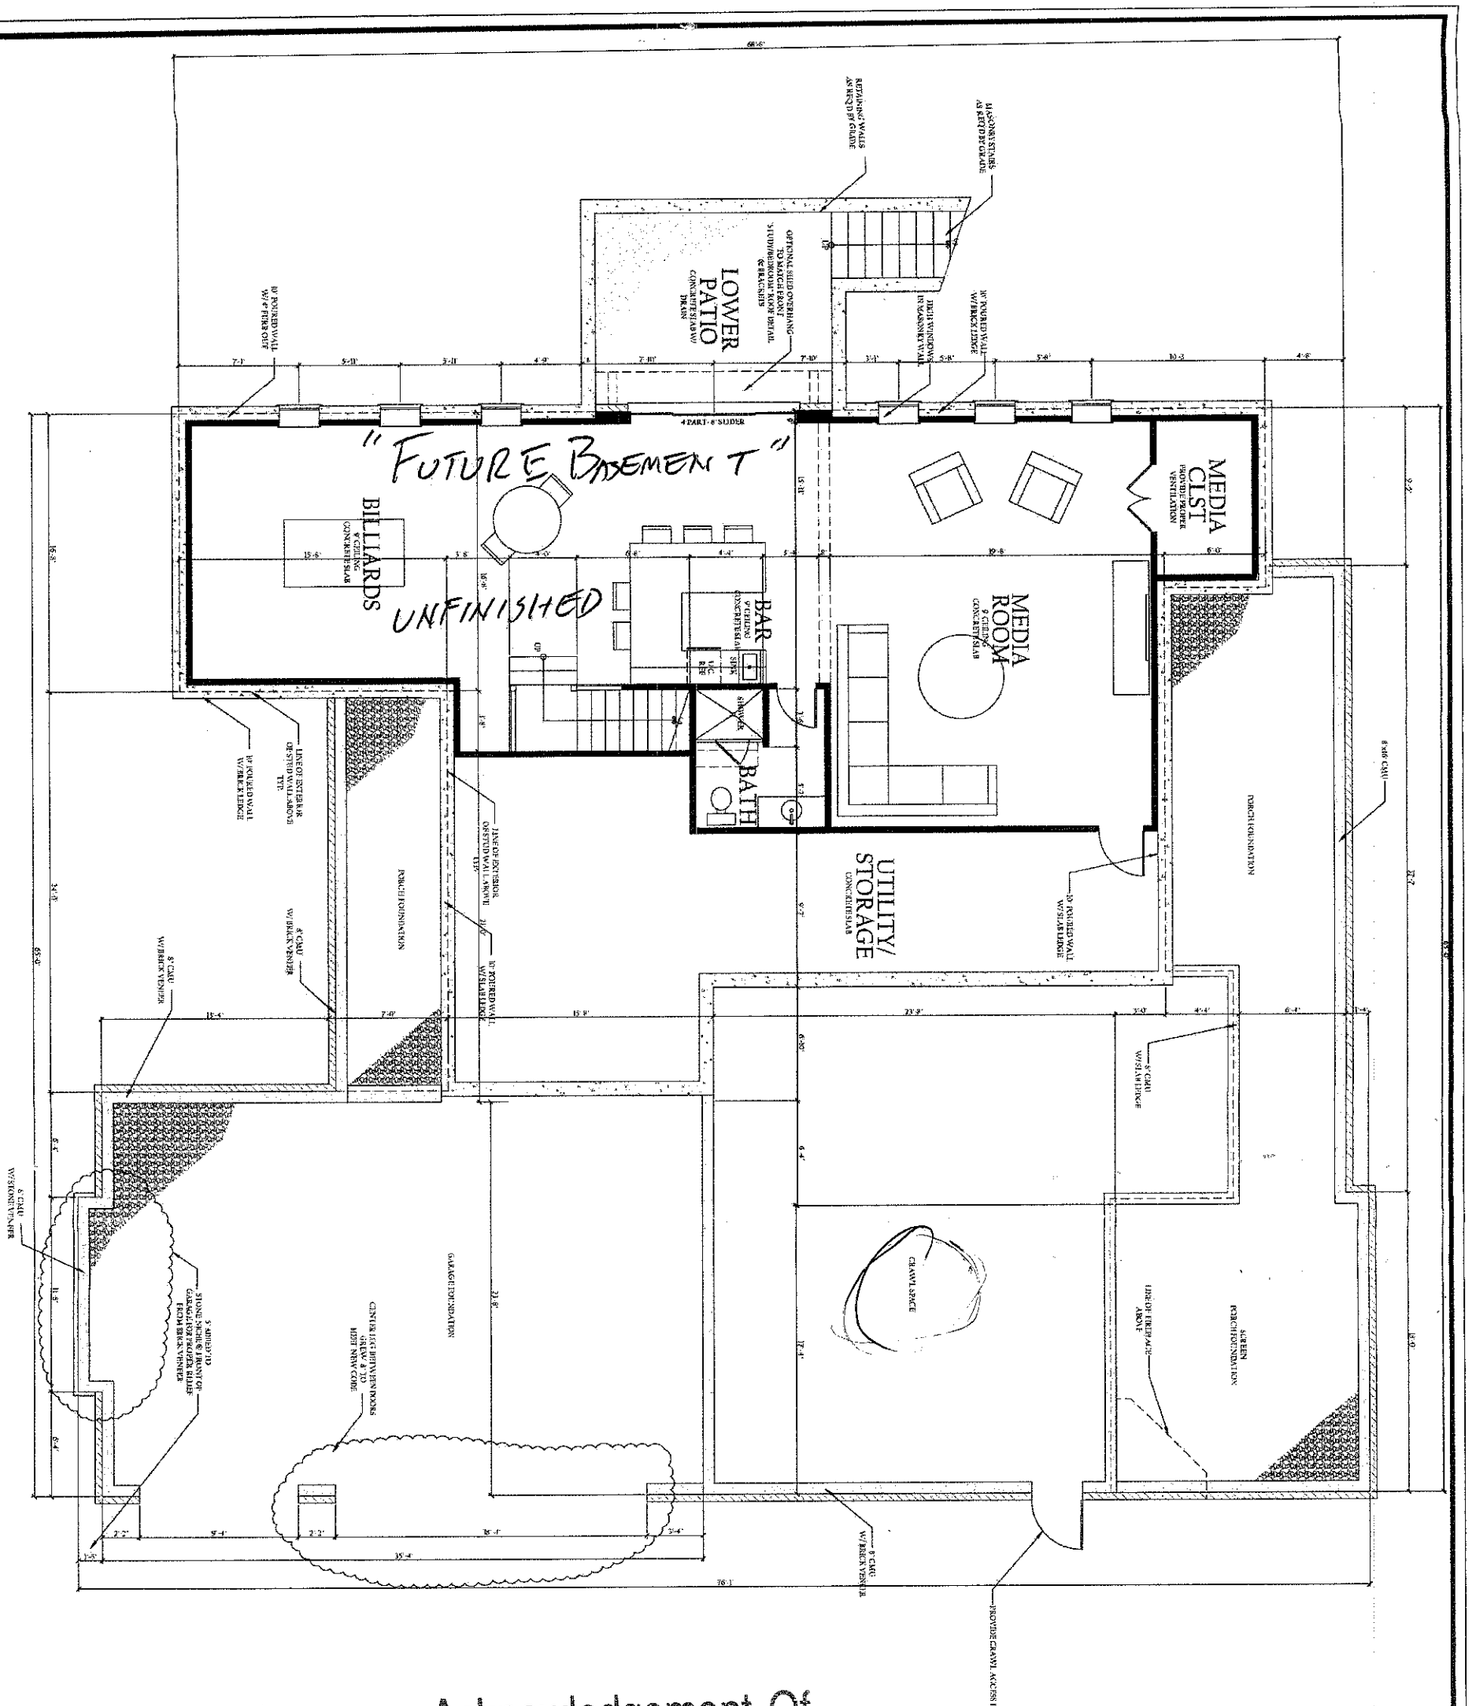


Acknowledgement Of
Plans Submittal ONLY!

Date 9/4/12

Date 9-4-12

LOWER LEVEL SQUARE FOOTAGE	
UTILITY/STORAGE	569 SQ.FT.
FUTURE EXPANSION HEATED	1386 SQ.FT.
TOTAL UNHEATED	1955 SQ.FT.
LOWER PATIO	201 SQ.FT.

NOTES:
- ALL EXTERIOR WALLS TO BE BRICK VENEER UNLESS NOTED OTHERWISE
- ALL WINDOWS TO BE DOUBLE HUNG, SEE PLAN FOR WINDOW AND DOOR
- ALL EXTERIOR DOORS @ REAR ELEVATION TO BE 8' TALL (NO TRANSOM)

DRAWING:			PROJECT:	BUILT BY:	DRAWN BY:
BASEMENT PLAN	7/13/12	CLIENT/BUILDER REVIEW	PLAN REVISIONS for the DEMPSEY RESIDENCE THE POINT MOORESVILLE, NC	PINNACLE BUILDING SERVICES	ashley j design custom homes and renovations
	7/20/12	FOR APPROVAL			
PAGE: 5	SCALE: 1/4"=1'-0"				P.O. BOX 5423 CHARLOTTE, NC 28299 WWW.ASHLEYJDESIGN.COM 704-858-0631