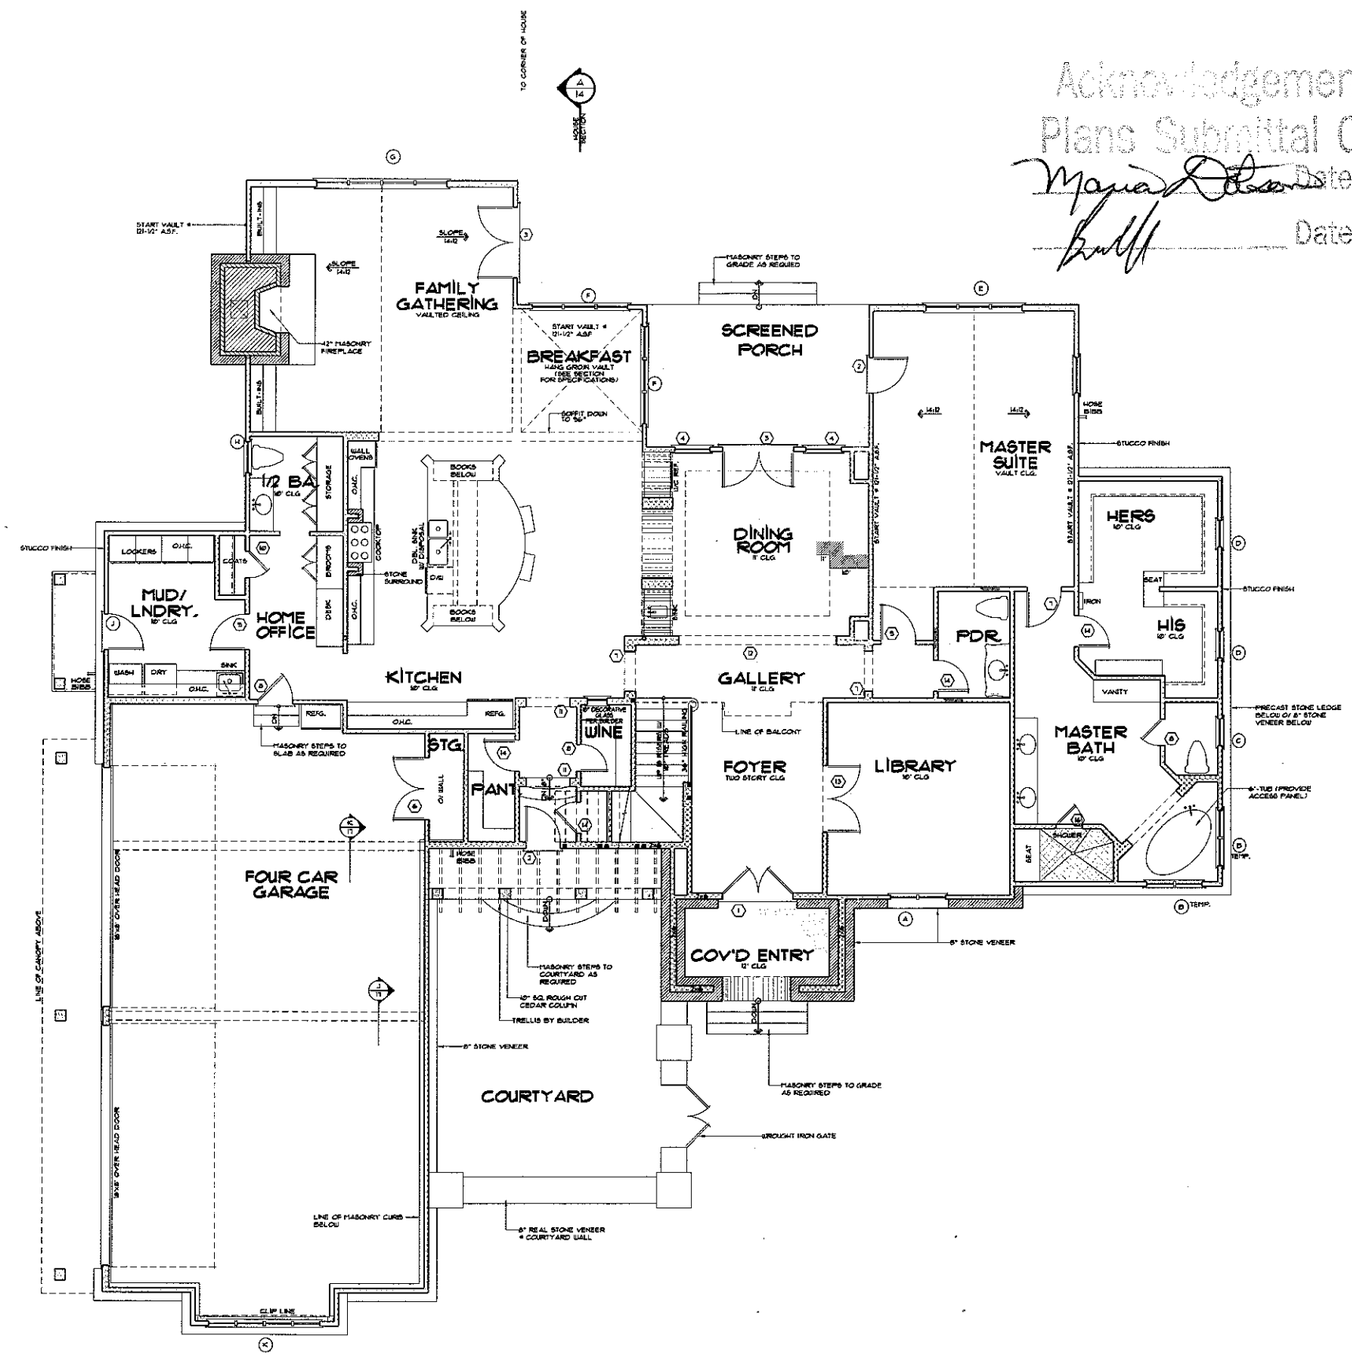


Acknowledgement Of Plans Submittal ONLY

Date 6/8/07

Date 6/8/07

DOOR SCHEDULE

	SIZE	DESCRIPTION
1	2'-2" x 8'-0"	FRENCH DOORS W/ 36" ARCHED TRANS.
2		SEE PELLA DOOR SCHEDULE
3		SEE PELLA DOOR SCHEDULE
4		SEE PELLA DOOR SCHEDULE
5	2'-0" x 6'-8"	20 MIN. FIRE RATED (OR PER LOCAL CODE)
6	2'-2" x 6'-8"	SOLID PANEL DOOR
7	5'-0" x 8'-0"	CASED OPENING
8	2'-0" x 6'-8"	SOLID PANEL DOOR OPT. FR. DOOR
9	2'-8" x 6'-8"	SOLID PANEL DOOR
10	2'-8" x 8'-0"	CASED OPENING
11	3'-0" x 8'-0"	CASED OPENING
12	3'-10" x 8'-0"	CASED OPENING
13	2'-0" x 8'-0"	SOLID PANEL DOOR (OPT. FRENCH)
14	2'-0" x 6'-8"	SOLID PANEL DOOR
15	2'-1 1/2" x 8'-0"	SOLID PANEL DOOR
16	2'-0"	TEMP. GLASS DOOR
17	3'-0" x 6'-8"	CASED OPENING
18	2'-0" x 6'-8"	SOLID PANEL DOOR
19	2'-8" x 6'-8"	SOLID PANEL DOOR
20	2'-2" x 6'-8"	SOLID PANEL DOOR
21	3'-0" x 6'-8"	CASED OPENING
22	7'-1" x 6'-8"	CASED OPENING
23	2'-2" x 6'-8"	SOLID PANEL DOORS
24	2'-2" x 8'-0"	FRENCH DOORS

GENERIC WINDOW SCHEDULE

	SIZE	DESCRIPTION
A	2'-2" x 6'-0"	CASEMENT
B	3'-2" x 4'-0"	ARCHED CASEMENT
C	2'-0" x 4'-0"	CASEMENT
D	2'-0" x 2'-0"	CASEMENT
E	3'-2" x 6'-0"	CASEMENT W/ 24" ARCHED TRANSOM
F	5'-2" x 6'-0"	CASEMENT
G	4'-2" x 6'-0"	CASEMENT W/ 36" ARCHED TRANSOM
H	2'-0" x 4'-0"	CASEMENT W/ HALF RND. TOP
J	2'-2" x 4'-0"	CASEMENT
K	4'-2" x 6'-0"	CASEMENT
L	2'-0" x 5'-0"	CASEMENT
M	1'-0" x 4'-0"	FIXED
N	4'-2" x 5'-0"	CASEMENT
P	2'-2" x 5'-0"	CASEMENT
Q	3'-2" x 5'-0"	CASEMENT
R	2'-0" x 3'-0"	FIXED

Square Footage

Main Level Heated	3,078 SqFt.
Upper Level Heated	2258 SqFt.
Total Heated	5,336 SqFt.
Covered Entry	103 SqFt.
Four Car Garage	1,135 SqFt.
Rear Porch	183 SqFt.
Total Under Roof	6,757 SqFt.

NOTE
THE STRUCTURE OF THIS HOUSE IS DESIGNED USING THE 2000 EDITION OF THE INTERNATIONAL RESIDENTIAL CODE. THE LOADS APPLIED ARE INDICATED ON THE STANDARD NOTES PAGE. SPECIFIC JURISDICTIONS MAY REQUIRE MORE OR LESS STRINGENT APPLICATION OF LOAD. CHECK WITH YOUR LOCAL CODE OFFICIAL TO DETERMINE IF FURTHER REVIEW OF THE STRUCTURAL LAYOUT IS REQUIRED BY A PROFESSIONAL ENGINEER IN YOUR JURISDICTION.

NOTES:

- ALL ANGLED WALLS ARE 45° U.N.O.
- IB INDICATES BLOCKING FOR ABOVE CONCENTRATED LOADS AND ROOF BRACING POINT LOADS U.N.O.
- SEE FRAMING NOTE 16 FOR HEADER SIZES UNLESS NOTED ON PLAN
- ALL DOORS ARE 6" FROM WALL UNLESS DIMENSIONED OTHERWISE

EXTERIOR WALL HEIGHT (h)	STUD SIZE/ SPACING
h ≤ 10'	2x4 @ 16" oc
10' ≤ h ≤ 11'	2x4 @ 12" oc
11' ≤ h ≤ 15'	2x6 @ 16" oc
h ≥ 15'	CONSULT ENG.
GARAGE WALL TO BE 2x6 @ 16" O.C. IF EXCEEDING 10' IN HEIGHT	

© Copyright, Jim Phelps Signature Collection - 2007

THE IDEAS, DESIGNS, ARRANGEMENTS AND PLANS SHOWN IN THIS DRAWING ARE OWNED BY AND THE PROPERTY OF JIM PHELPS SIGNATURE COLLECTION AND WERE CREATED FOR USE ON THESE DRAWINGS. THEY ARE NOT TO BE TRANSFERRED, SOLD OR HELD IN THE POSSESSION OF ANY PERSON, FIRM OR CORPORATION WITHOUT THE EXPRESSED WRITTEN PERMISSION OF JIM PHELPS SIGNATURE COLLECTION. THESE DRAWINGS ARE NOT TO BE USED ON ANY OTHER PROJECT EXCEPT FOR THAT WHICH THEY WERE EXPRESSLY PREPARED AND GRANTED A LIMITED USE. PHYSICAL OR ELECTRONIC COPYING OF THESE DRAWINGS IS STRICTLY PROHIBITED. ANY UNAUTHORIZED USE, REPRODUCTION OR RE-USE OF THESE DRAWINGS WITHOUT THE EXPRESSED WRITTEN PERMISSION OF JIM PHELPS SIGNATURE COLLECTION IS STRICTLY PROHIBITED AND WILL BE SUBJECT TO LEGAL ACTION. THE CONTRACTOR IS RESPONSIBLE FOR CONSTRUCTING THE HOME IN ACCORDANCE WITH THESE PLANS AND ALL BUILDING CODES AND ORDINANCES WHICH MAY VARY WITH SITE LOCATION. THE PURCHASER IS RESPONSIBLE FOR ENSURING THAT THE CONTRACTOR IS LICENSED AND INSURED AS REQUIRED BY LAW. JIM PHELPS SIGNATURE COLLECTION IS NOT RESPONSIBLE FOR CONSTRUCTION METHODS, MATERIALS OR SITE CONDITIONS. PLEASE NOTE: ONLY A QUALIFIED DESIGN PROFESSIONAL IS AUTHORIZED TO MODIFY THIS PLAN. THE PURCHASER AND/OR BUILDER ARE RESPONSIBLE FOR THE ACCURACY OF DIMENSIONS, CODE COMPLIANCE AND SITE ADAPTATIONS. JIM PHELPS SIGNATURE COLLECTION IS NOT RESPONSIBLE FOR ANY ERRORS THAT MAY EXIST IN THESE PLANS AFTER MODIFICATIONS MADE TO THIS PLAN BY OUTSIDE PROFESSIONALS.

JIM PHELPS Signature Collection
10020 BAILEY ROAD SUITE I, CORNELIUS, NC 28031
800.598.5054 704.897.5054
WWW.JIMPHELPSSIGNATURECOLLECTION.COM

French Country Design Collection

Gourdon


REF: FFC-1036

PROFESSIONAL SEAL:

DRAWING TITLE:
MAIN LEVEL FLOOR PLAN

SCALE: 1/4" = 1'-0"

SHEET NO:
6
OF 22 SHEETS

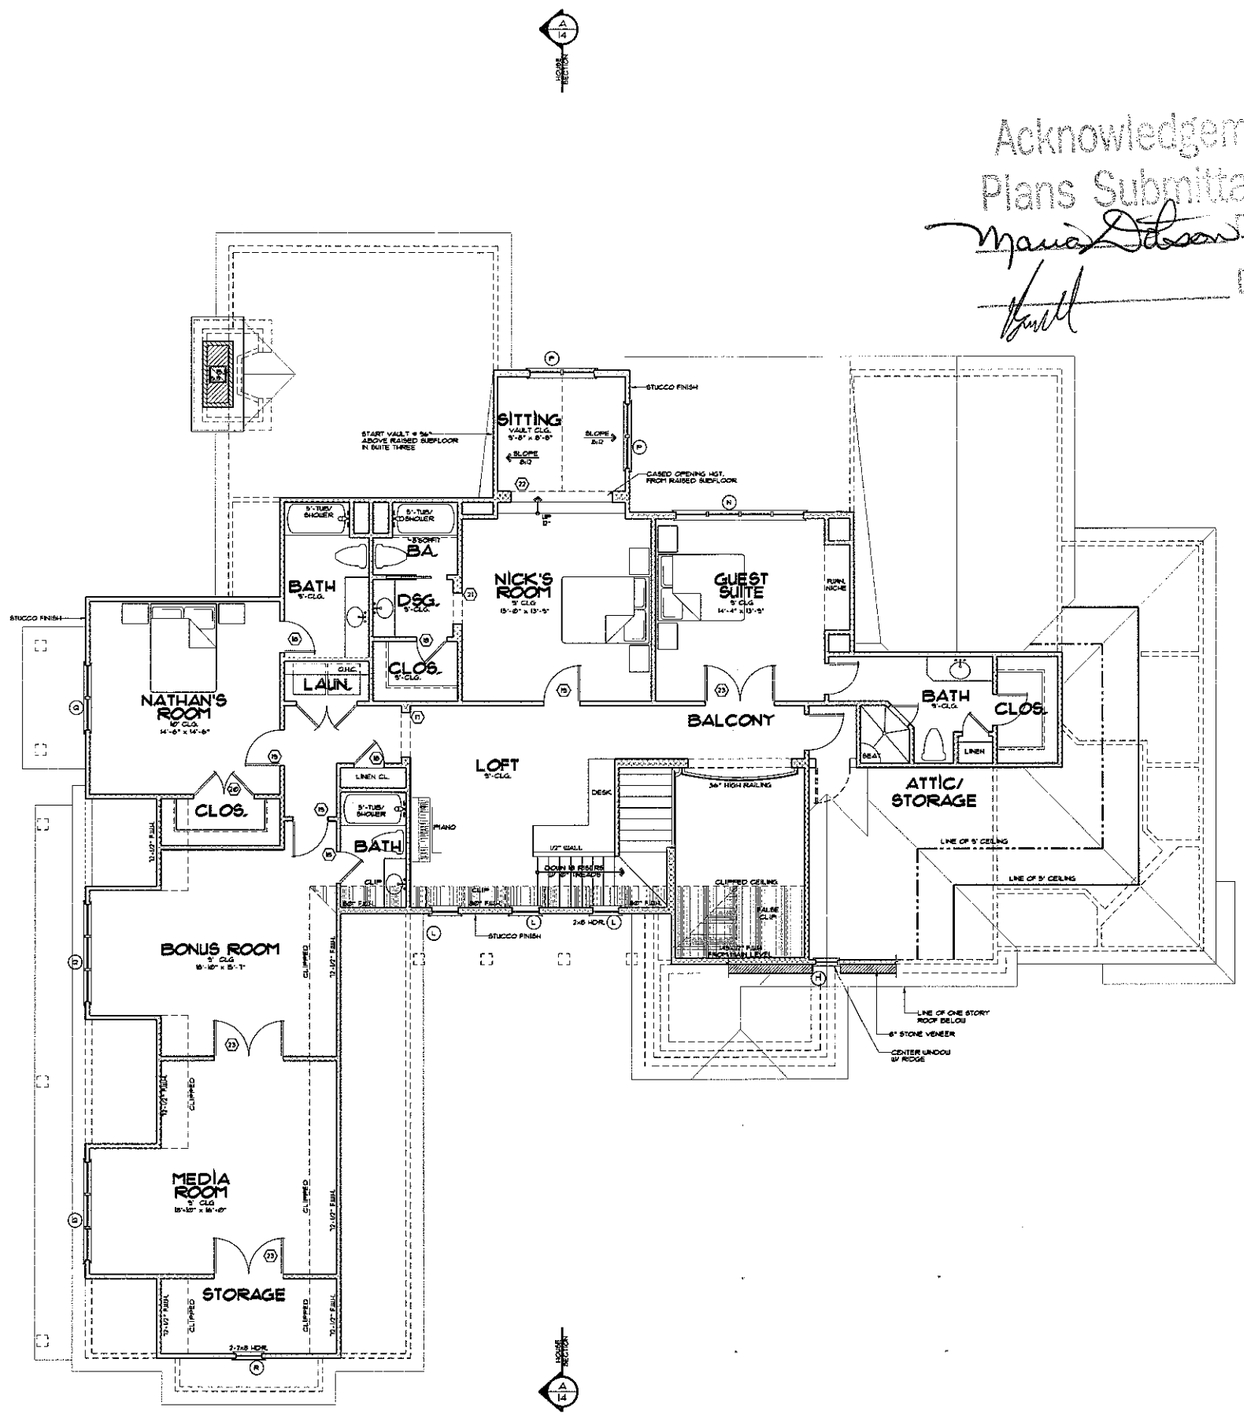

Acknowledgement Of Plans Submittal ONLY!

Date 6/8/07

Date 6/8/07

DOOR SCHEDULE

#	SIZE	DESCRIPTION
1	2'-2" x 8'0"	FRENCH DOORS W/ 36" ARCHED TRAN.
2		SEE PELLA DOOR SCHEDULE
3		SEE PELLA DOOR SCHEDULE
4		SEE PELLA DOOR SCHEDULE
5	2'-0" x 8'0"	20 MIN. FIRE RATED (OR PER LOCAL CODE)
6	2'-2" x 8'0"	SOLID PANEL DOOR
7	3'-0" x 8'0"	CASED OPENING
8	2'-0" x 8'0"	SOLID PANEL DOOR OPT. FR. DOOR
9	2'-8" x 8'0"	SOLID PANEL DOOR
10	2'-6" x 8'0"	CASED OPENING
11	5'-0" x 6'8"	CASED OPENING
12	2'-0" x 8'0"	CASED OPENING
13	2'-6" x 8'0"	SOLID PANEL DOOR (OPT. FRENCH)
14	2'-6" x 8'0"	SOLID PANEL DOOR
15	2'-1" x 6'0"	SOLID PANEL DOOR
16	2'-0"	TEMP. GLASS DOOR
17	3'-0" x 6'8"	CASED OPENING
18	2'-6" x 6'8"	SOLID PANEL DOOR
19	2'-8" x 6'8"	SOLID PANEL DOOR
20	2'-2" x 6'8"	SOLID PANEL DOOR
21	2'-6" x 6'8"	CASED OPENING
22	1'-9" x 6'8"	CASED OPENING
23	2'-2" x 6'8"	SOLID PANEL DOORS
24	2'-2" x 8'0"	FRENCH DOORS

GENERIC WINDOW SCHEDULE

#	SIZE	DESCRIPTION
A	2'-2" x 6'4"	CASEMENT
B	2'-2" x 4'0"	ARCHED CASEMENT
C	2'-0" x 4'0"	CASEMENT
D	2'-0" x 2'0"	CASEMENT
E	3'-2" x 6'4"	CASEMENT W/ 24" ARCHED TRANSOM
F	3'-2" x 6'4"	CASEMENT
G	4'-2" x 8'0"	CASEMENT W/ 36" ARCHED TRANSOM
H	2'-0" x 4'0"	CASEMENT W/ HALF RND. TOP
J	2'-2" x 4'4"	CASEMENT
K	4'-2" x 6'0"	CASEMENT
L	2'-0" x 5'0"	CASEMENT
M	1'0" x 4'0"	FIXED
N	4'-2" x 5'4"	CASEMENT
P	2'-2" x 5'0"	CASEMENT
Q	5'-2" x 5'4"	CASEMENT
R	2'-0" x 3'0"	FIXED

Square Footage

Main Level Heated	3,078 SqFt.
Upper Level Heated	2,258 SqFt.
Total Heated	5,336 SqFt.
Covered Entry	103 SqFt.
Four Car Garage	1139 SqFt.
Rear Porch	183 SqFt.
Total Under Roof	6,759 SqFt.

NOTE:
THE STRUCTURE OF THIS HOUSE IS DESIGNED USING THE 2006 EDITION OF THE INTERNATIONAL RESIDENTIAL CODE. THE LOADS APPLIED ARE INDICATED ON THE STANDARD NOTES PAGE. SPECIFIC JURISDICTIONS MAY REQUIRE MORE OR LESS STRINGENT APPLICATION OF LOAD. CHECK WITH YOUR LOCAL CODE OFFICIAL TO DETERMINE IF FURTHER REVIEW OF THE STRUCTURAL LAYOUT IS REQUIRED BY A PROFESSIONAL ENGINEER IN YOUR JURISDICTION.

NOTES:

- ALL ANGLED WALLS ARE 45° UNO.
- ⊟ INDICATES BLOCKING FOR ABOVE CONCENTRATED LOADS AND ROOF BRACING POINT LOADS UNO.
- SEE FRAMING NOTE 16 FOR HEADER SIZES UNLESS NOTED ON PLAN
- ALL DOORS ARE 6" FROM WALL UNLESS DIMENSIONED OTHERWISE
- WEATHERSTRIP ALL DOORS INTO ATTIC SPACE

EXTERIOR WALL HEIGHT (h)	STUD SIZE/ SPACING
h ≤ 10'	2x4 @ 16" OC
10' < h ≤ 12'	2x4 @ 12" OC
12' < h ≤ 15'	2x6 @ 16" OC
h > 15'	CONSULT ENG.
GARAGE WALL TO BE 2x6 @ 16" O.C. IF EXCEEDING 10' IN HEIGHT	

THE IDEAS, DESIGNS, ARRANGEMENTS AND PLANS SHOWN IN THIS DRAWING ARE OWNED BY AND THE PROPERTY OF JIM PHELPS SIGNATURE COLLECTION AND WERE CREATED FOR THE USE ON THIS PROJECT ONLY AND SHALL NOT BE USED IN WHOLE OR IN PART FOR ANY OTHER PROJECT WITHOUT THE WRITTEN PERMISSION OF JIM PHELPS SIGNATURE COLLECTION. THESE DRAWINGS CANNOT BE REPRODUCED IN ANY FORM OR MEDIUM WHATSOEVER, NOR CAN ANY RIGHTS BE GRANTED OR CONCEIVED EITHER DIRECTLY OR IMPLIED, NOR BY IMPLICATION, ESTOPPEL OR OTHERWISE, WITHOUT THE EXPRESS WRITTEN PERMISSION OF JIM PHELPS SIGNATURE COLLECTION. ANY REPRODUCTION OR USE OF THESE DRAWINGS WITHOUT SUCH PERMISSION IS EXPRESSLY PROHIBITED. ALL COMMON LAW COPYRIGHTS AND OTHER PROPERTY RIGHTS ARE RESERVED. THE PURCHASER AND/OR USER OF THESE PLANS IS AUTHORIZED TO MODIFY THE PLANS TO SUIT THE PURCHASER'S LOT AND BUILDING CODES AND ORDINANCES, PROVIDED THAT ALL MODIFICATIONS ARE DONE IN CONFORMANCE WITH THE SITE, LOT, TOPOGRAPHY, SOIL CONDITIONS AND BUILDING CODES AND ORDINANCES IN EFFECT WITH THE SITE. THE PURCHASER IS OBLIGATED TO CONSULT A LOCAL ENGINEER AND ARCHITECT PROFESSIONAL FOR THE ADAPTATION OF THE PLANS TO THE SITE AND TO ASSUME RESPONSIBILITY FOR THE ACCURACY OF DIMENSIONS, CODE COMPLIANCE AND SITE ADAPTATION. JIM PHELPS SIGNATURE COLLECTION SHALL NOT BE HELD LIABLE FOR ANY ERRORS IN THE PLANS AS A RESULT OF MODIFICATIONS MADE TO THIS PLAN BY OUTSIDE PROFESSIONALS.

10620 BAILEY ROAD SUITE L CORNELIUS, NC 28031
800.898.5054 704.897.5054
www.JimPhelpsSignatureCollection.com

JIM PHELPS Signature Collection

French Country Design Collection

Gourdon

REF: PFC-12006

PROFESSIONAL SEAL:

DRAWING TITLE:
UPPER LEVEL FLOOR PLAN

SCALE: 1/4" = 1'-0"

SHEET NO:
8
OF 22 SHEETS

© Copyright, Jim Phelps Signature Collection - 2007