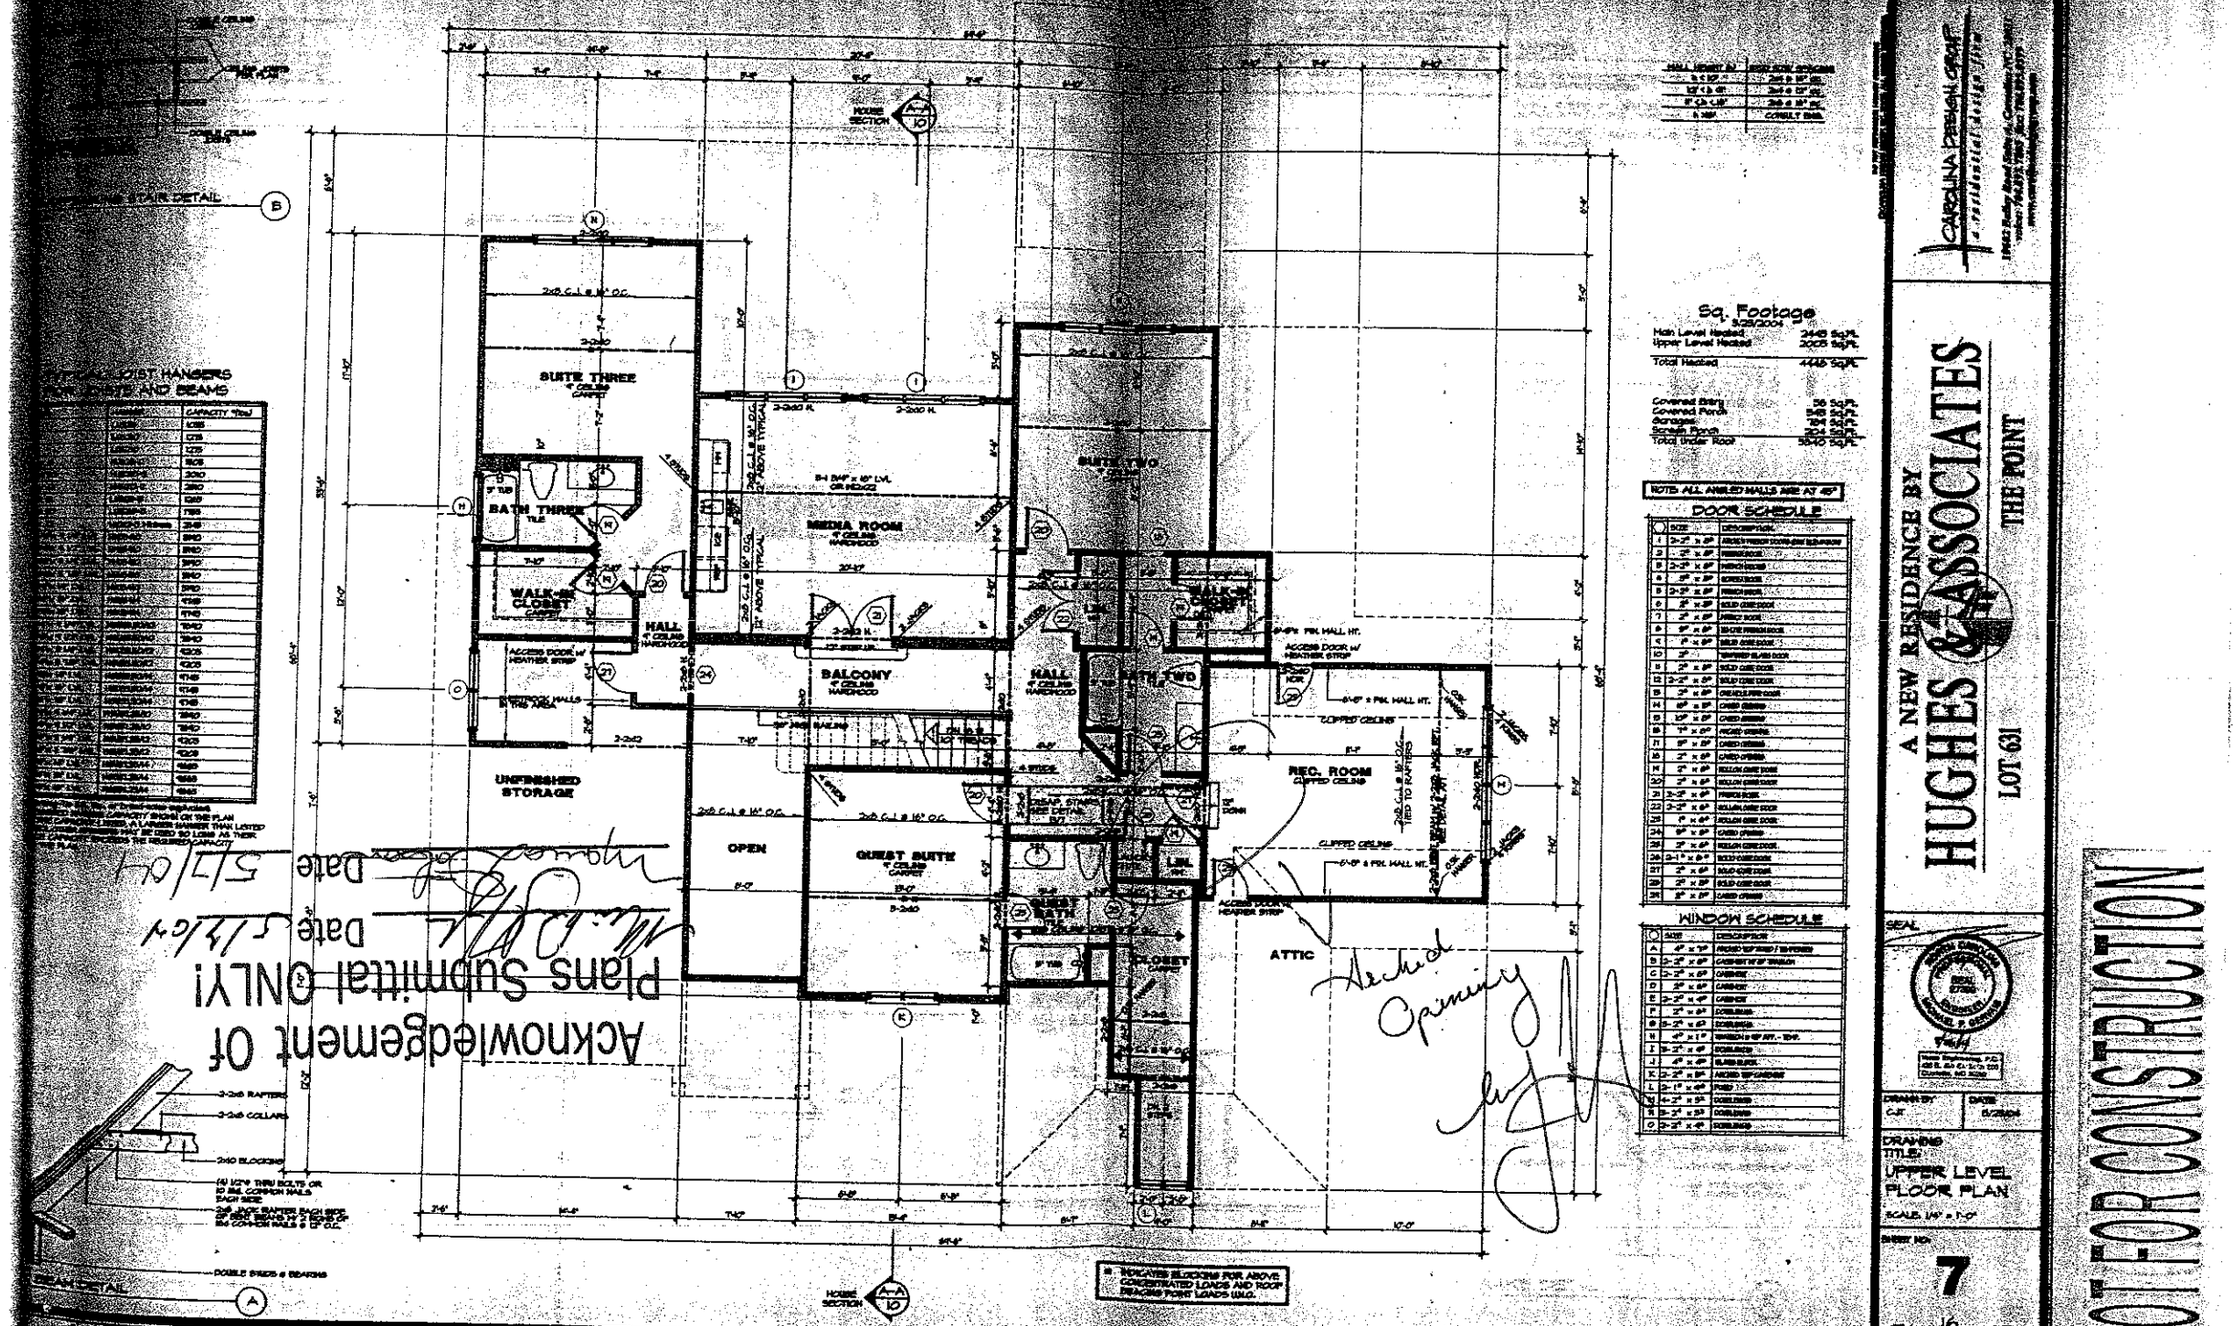
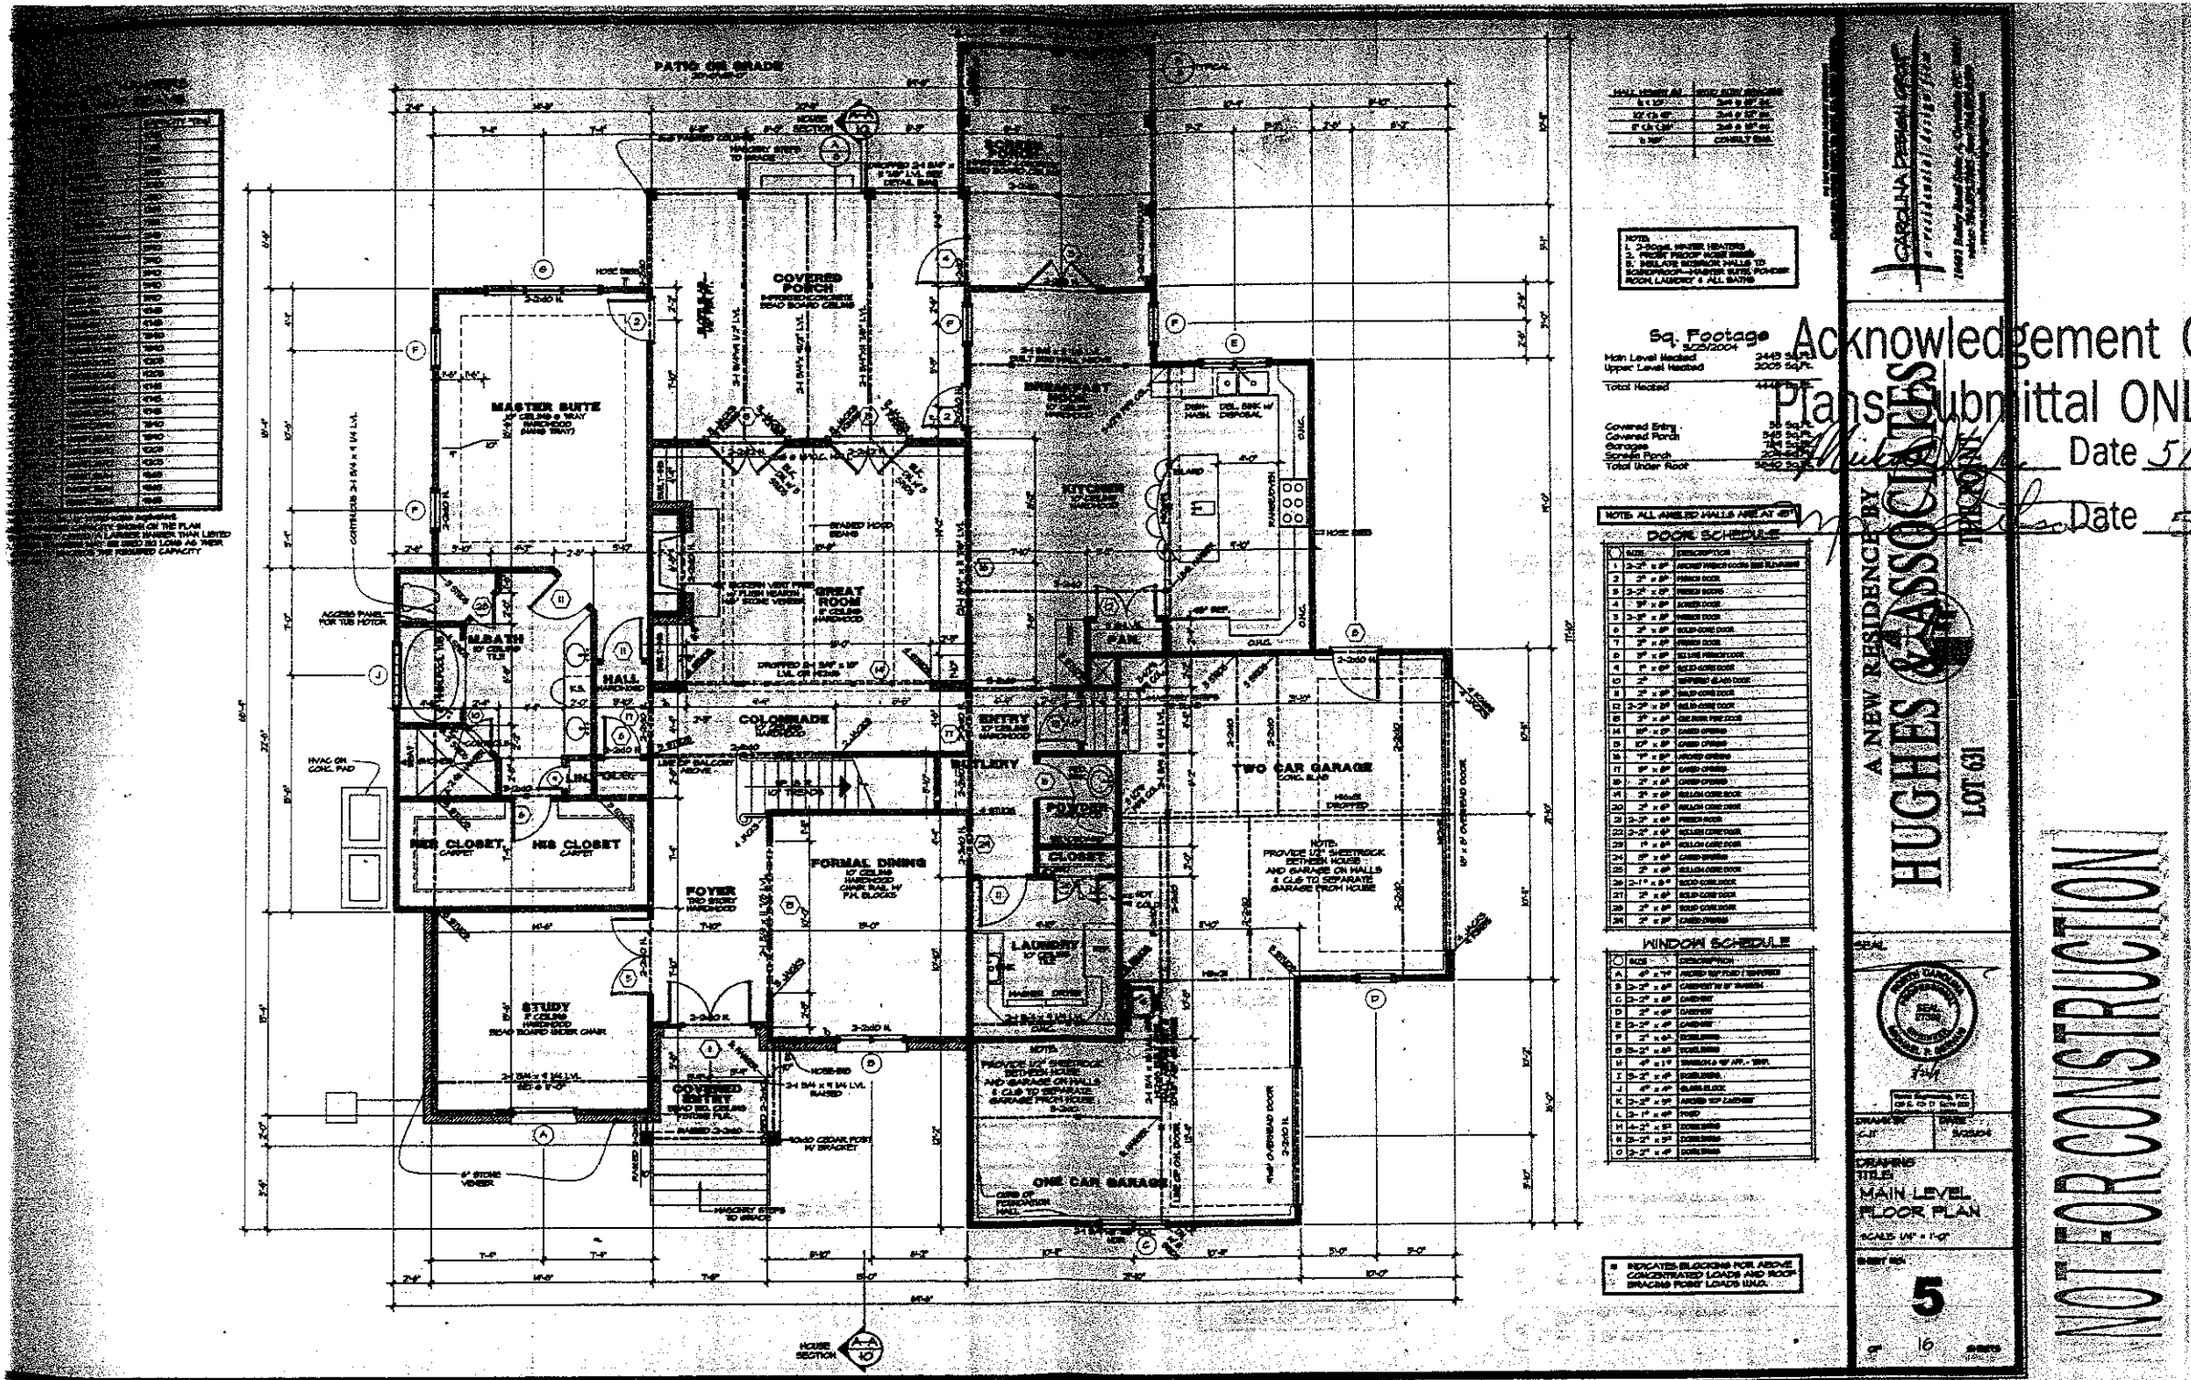

SUITE THREE
BATH THREE
WALK-IN CLOSET
HALL
BEDRM ROOM
BALCONY
UNFINISHED STORAGE
OPEN
GUEST SUITE
SUITE TWO
BATH TWO
REC. ROOM
ATTIC
CLOSET
Sq. Footage
Main Level Heated 2440 SqFt.
Upper Level Heated 2005 SqFt.
Total Heated 4445 SqFt.
Total Under Roof 5810 SqFt.
NOTE: ALL ANGLED WALLS ARE AT 45°
DOOR SCHEDULE
WINDOW SCHEDULE
Acknowledgement of Plans Submittal ONLY!
Date 5/31/04
Date 5/31/04
Arched Opening
NOT FOR CONSTRUCTION
A NEW RESIDENCE BY
HUGHES & ASSOCIATES
THE POINT
LOT 631
DRAWING TITLE:
UPPER LEVEL FLOOR PLAN
SCALE: 1/4" = 1'-0"
SHEET NO. 7 OF 16



Acknowledgement Of Plans Submittal ONLY!
Date 5/7/04
Date 5/7/04

NOT FOR CONSTRUCTION