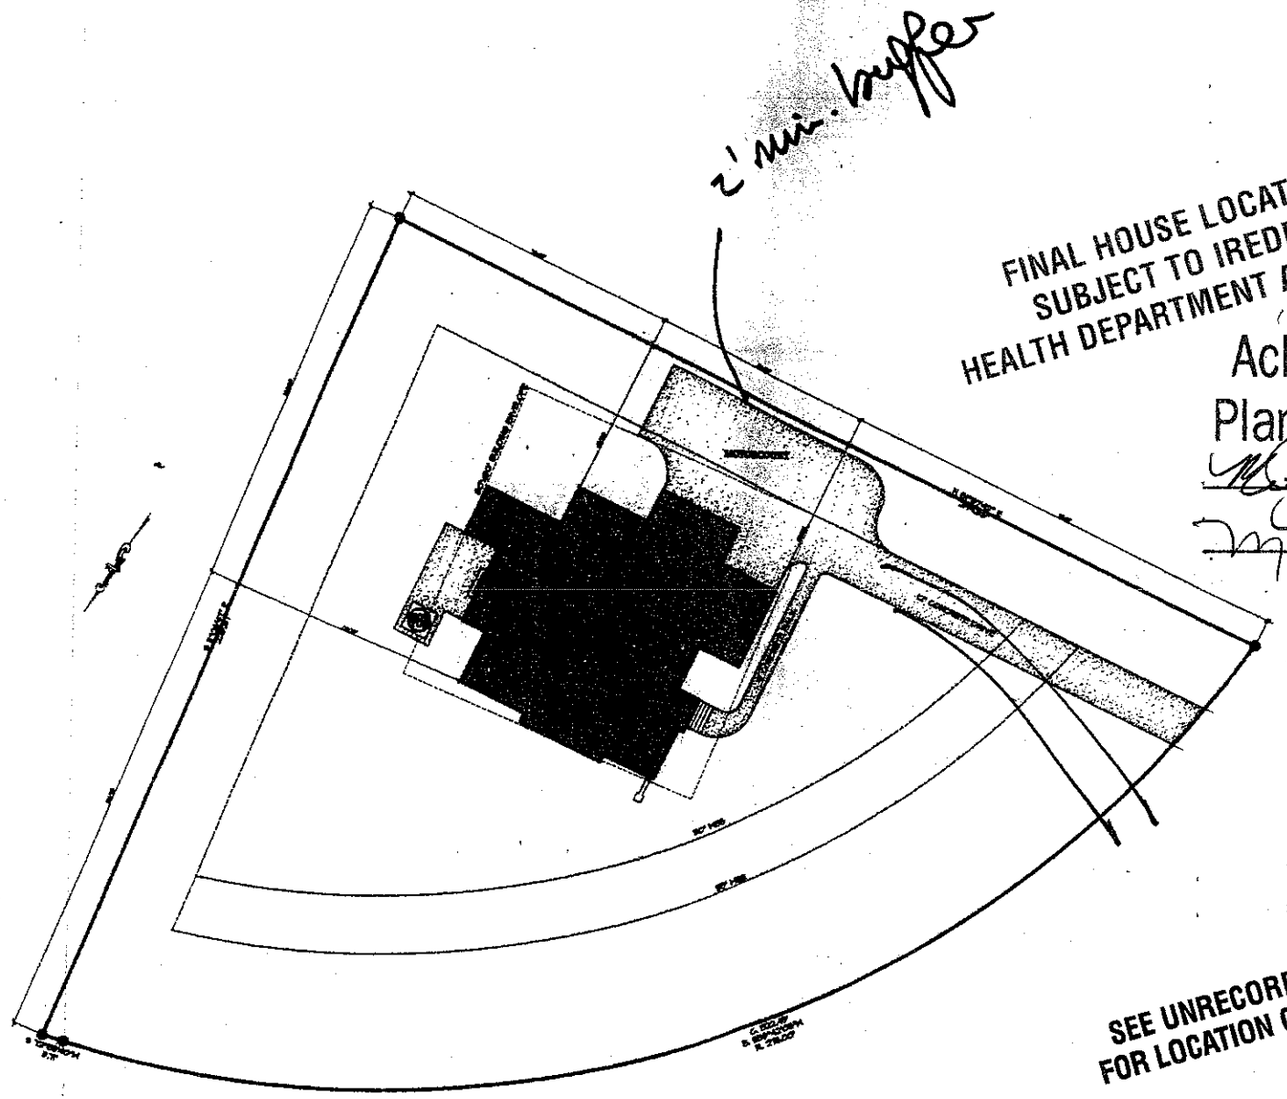


FINAL HOUSE LOCATION
SUBJECT TO IREDELL
HEALTH DEPARTMENT APPROVAL

Acknowledgement Of
Plans Submittal ONLY!

Date 5/7/04

Date 5/7/04

SEE UNRECORDED PLAT MAP
FOR LOCATION OF STREET TREES

CAROLINA DESIGN
a residential architecture firm
10602 Kelley Road Suite A, Cornelius, NC 28031
voice: 704.895.7885 fax: 704.895.7886
www.carolinadesign.com

A NEW RESIDENCE BY
HUGHES & ASSOCIATES

THE POINT

LOT 631

SEAL

DRAWN BY	DATE
CJT	5/28/04

DRAWING TITLE:
SITE PLAN

SCALE: 1" = 20'-0"

SHEET NO: