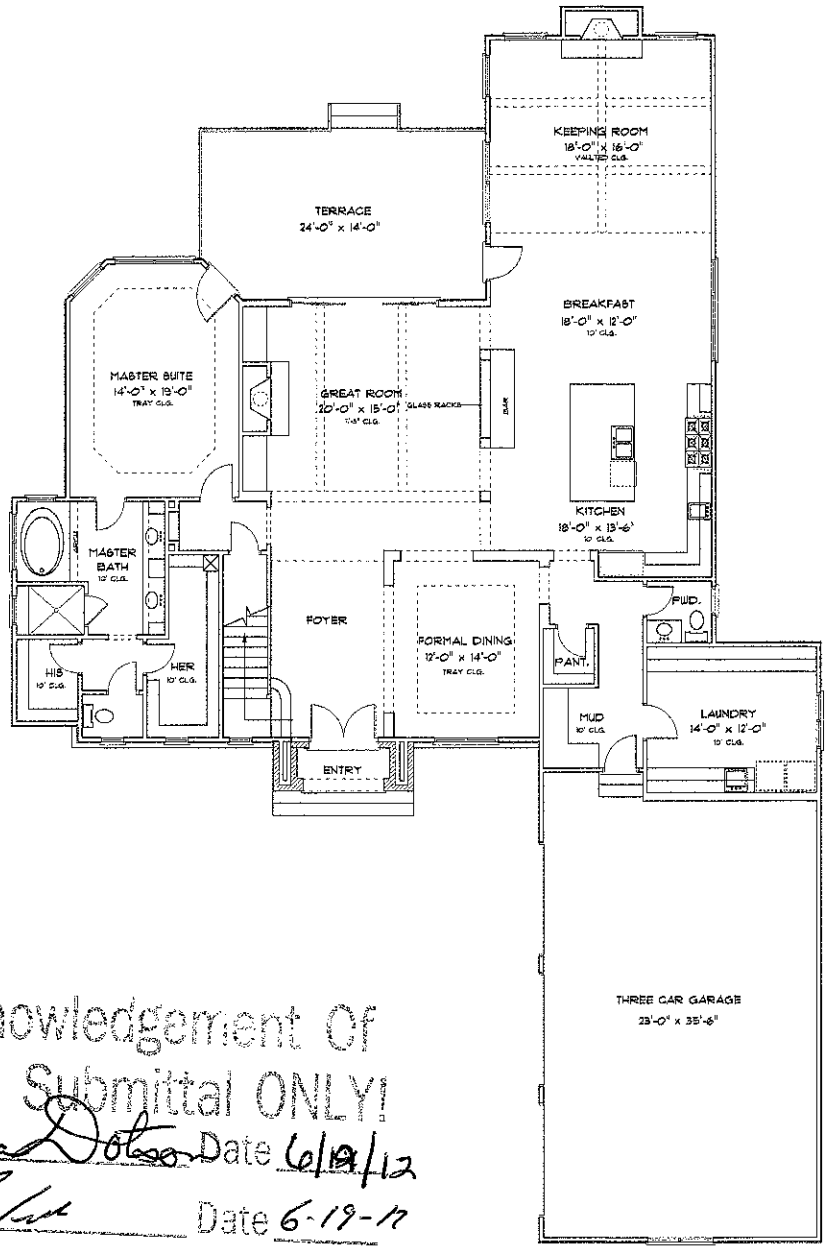


Acknowledgement Of
Plans Submittal ONLY!

Maria Dotson Date 6/19/12

Date 6-19-12

SQUARE FOOTAGE	
FIRST FLOOR HEATED	2603
SECOND FLOOR HEATED	2282
HEATED TOTAL	4885
THREE CAR GARAGE	867
COV. ENTRY	47
TOTAL UNDER ROOF	5799

FIRST FLOOR PLAN

SCALE: 1/4" = 1'-0"

Custom Residential Designs
J.J. Barja
P.O. Box 691286
Mint Hill, NC 28227
tel: 704-545-2928
fax: 704-545-0600

PROJECT:

the Kiral Residence

© COPYRIGHT 2012


DRAWN BY:
J.J. BARJA


DATE:
03/23/2012

REVISED:

SHEET _____

OF _____

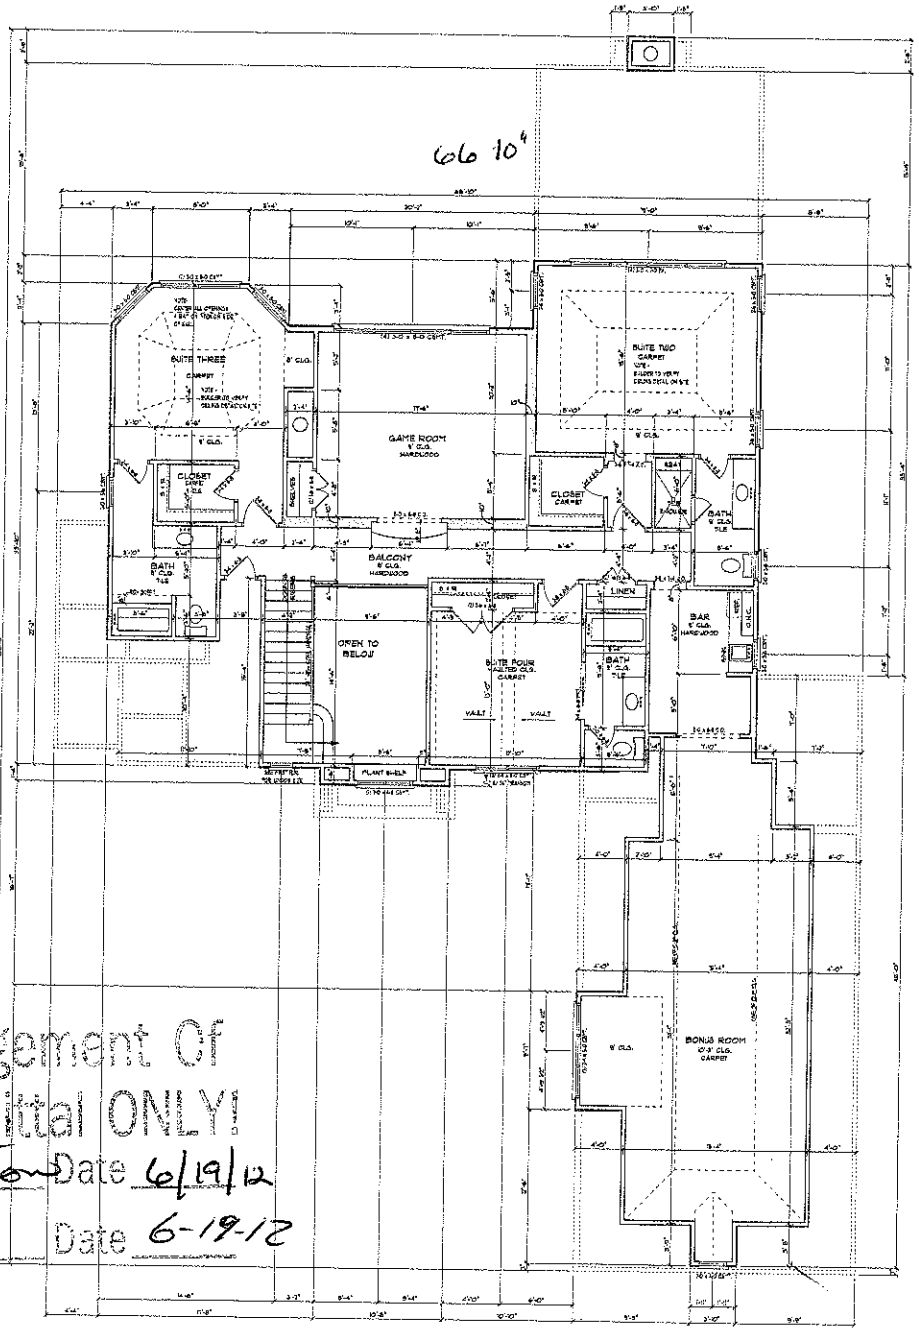

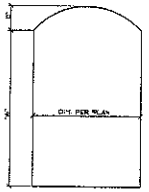

TYPICAL ARCHED OPENING DETAIL

SECOND FLOOR

SCALE: 1/2" = 1'-0"

Acknowledgement Of
Plans Submittal ONLY!

Maria Dotson Date 6/19/12

Date 6-19-12

SECOND FLOOR NOTES

- ALL ANGLED WALLS ARE 45 DEGREES OR 90 DEGREES (UNLESS NOTED OTHERWISE)
- ALL INTERIOR DOORS ARE 6" FROM WALL (UNLESS DIMENSIONED OTHERWISE)
- PROVIDE ATTIC ACCESS TO ALL ATTIC SPACES ACCORDING TO CODE.
- SEE SECOND FLOOR CEILING PLAN FOR ALL SECOND CLG. BEAM & SECOND FLOOR HEADER SIZES.

SECOND FLOOR PLAN

SCALE: 1/4" = 1'-0"

Custom Residential Designs
JJ Barja

P.O. Box 691286
Mint Hill, NC 28227
tel: 704-545-2928
fax: 704-545-0600

PROJECT:

The Kiral Residence

© COPYRIGHT 2012

DRAWN BY:
J.J. BARJA

DATE:
04/25/2012

REVISED:

SHEET 7 OF 12