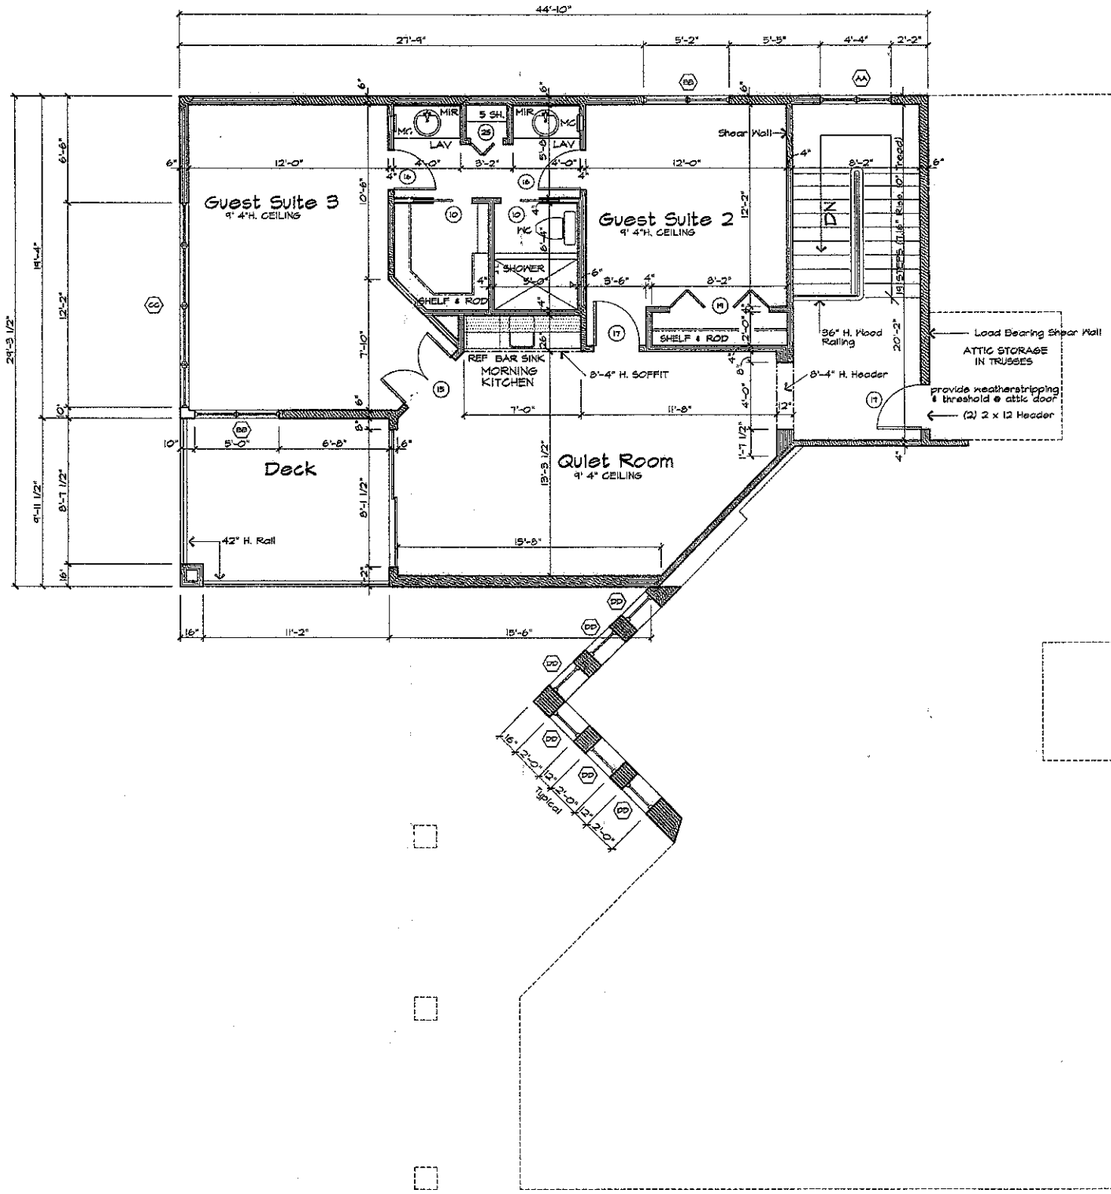


Door Schedule		
Key	Size	Description
1	3080	10 Panel Fiberclassic Entry Unit w/Sidelites
2	2680	Single Lite Metal French Door
3	5080	Single Lite Metal French Door
4	2880	6 Panel 1 Hour Rated Metal Door w/Closer
5	(2) 2680	15 Lite Wood French Door
6	(2) 2680	6 Panel Colonist Door
7	2480	6 Panel Colonist Door
8	2680	6 Panel Colonist Door
9	2880	6 Panel Colonist Door
10	2480	6 Panel Colonist Pocket Door
11	2680	6 Panel Colonist Pocket Door
12	2880	6 Panel Colonist Pocket Door
13	(2) 2480	Louver over Panel Bi-Fold Door
14	2656	Flush Solid Core Wood Door
15	(2) 2068	6 Panel Colonist Door
16	2668	6 Panel Colonist Door
17	2868	6 Panel Colonist Door
18	(2)2468	6 Panel Colonist Pocket Door
19	(2) 3068	Colonist Bi-Fold Door
20	8068	2 Panel Aluminum Sliding Glass Door
21	9080	3 Panel Aluminum Pocketing Sliding Glass Door w/Zero Corner Hardware
22	9080	3 Panel Aluminum Sliding Glass Door
23	12080	3 Panel Aluminum Sliding Glass Door
24	16080	Overhead Garage Door
25	2068	Louver over Panel Bi-Fold Door

NOTES: MANUFACTURER TO PROVIDE CERTIFICATION OF COMPLIANCE TO 110 MPH WIND CODE FOR EACH EXTERIOR UNIT.

Window Schedule				
Key	Size	Remarks	Description	Qty.
A				
B	C123-3 3868/ C18-3 LSL	Colonial	Vinyl Clad Casement w/Transom	2
C	C18-3 LSL	Colonial	Vinyl Clad Casement Window	
D	CTC3/C18-3868	Colonial	Vinyl Clad Casement w/Transom	
E	CXW18L	1 Lite	Vinyl Clad Casement Window	
F	CW18 L	1 Lite	Vinyl Clad Casement Window	3
G	C14 L	1 Lite	Vinyl Clad Casement Window	2
H	72" h.	Flexiframe	Butt Joint Fixed Glass	1
J	72" h.	Flexiframe	Butt Joint Fixed Glass	
K	AXW61 S	1 Lite	Vinyl Clad Awning Window	
L	CW18 L Tempered	1 Lite	Vinyl Clad Casement Window	
M	CP26 Tempered	1 Lite	Vinyl Clad Casement Window	2
N	CTC3	Colonial	Vinyl Clad Circle Top Window	
P	AFC21/C25 LR Tempered	Ken/Colonial	Vinyl Clad Casement Window w/ Arched Transom	
Q	AFC21/C25 SS	Ken/Colonial	Vinyl Clad Casement Window w/ Arched Transom	
R	AFFW602	Renaissance	Vinyl Clad Arch Window	
S	C123-2 3868/ C18-3 LSL	Colonial	Vinyl Clad Casement w/Transom	
T	C25 SS	Colonial	Vinyl Clad Casement Window	
U	C26 LR Tempered	Colonial	Vinyl Clad Casement Window	
V	C25 SS	Colonial	Vinyl Clad Casement Window	2
W	AFFW603	Renaissance	Vinyl Clad Arch Window	1
X	C14 L Tempered	1 Lite	Vinyl Clad Casement Window	1
Y	CW26 LR	1 Lite	Vinyl Clad Casement Window	
Z	CW18-3 LLL	1 Lite	Vinyl Clad Casement Window	1
AA	C123-2868/C-18-2 Tempered	1 Lite	Vinyl Clad Casement w/Transom	1
BB	C25 LR	1 Lite	Vinyl Clad Casement Window	2
CC	CXW18L-CP36-CXW18L	1 Lite	Vinyl Clad Casement Window	1
DD	A21 S	1 Lite	Vinyl Clad Casement Window	6
EE	CW126-3/ CW26 LR	Colonial	Vinyl Clad Casement w/Transom	1

NOTES: MANUFACTURER TO PROVIDE CERTIFICATION OF COMPLIANCE TO 110 MPH WIND CODE FOR EACH EXTERIOR UNIT.

FIELD MEASURE OPENINGS FOR FIXED GLASS UNITS PRIOR TO FABRICATION.

CALLOUTS REFER TO 'ANDERSON' BRAND WINDOWS UNLESS NOTED

2nd Floor Plan

Scale: 1/4" = 1'-0"

NOTE: CHECK ERRORS AND OMISSIONS. THESE PLANS ARE THE PROPERTY OF THE DESIGNER AND COPYRIGHTED. THEY ARE NOT TO BE REPRODUCED, CHANGED OR COPIED IN ANY FORM OR MANNER WHATSOEVER, NOR ARE THEY TO BE ASSIGNED TO ANY THIRD PARTY, WITHOUT FIRST OBTAINING THE EXPRESS WRITTEN PERMISSION AND CONSENT OF THE DESIGNER. ANY UNAUTHORIZED USE SHALL BE AT THE RECIPIENT'S SOLE RISK AND WITHOUT LIABILITY TO THE DESIGNER. IN THE EVENT OF UNAUTHORIZED REUSE, THE RECIPIENT SHALL INDEMNIFY AND HOLD HARMLESS THE DESIGNER AGAINST ANY LOSSES, EXPENSES OR DAMAGES WITH RESPECT TO ANY CLAIMS, SUITS OR ACTIONS ARISING OUT OF THE UNAUTHORIZED REUSE OF THE PLANS BY THE RECIPIENT OR PERSONS UNDER THE RECIPIENT'S CONTROL OR TERMINATION. VERIFY ALL DIMENSIONS AND CONDITIONS IN THE FIELD AND REPORT ANY DISCREPANCIES TO THE DESIGNER BEFORE PROCEEDING WITH THE WORK. DO NOT SCALE DRAWINGS. CONTRACTOR SHALL CHECK AND VERIFY ALL PLANS AND EXISTING CONDITIONS ON THE JOB AND REPORT ANY ERRORS, OMISSIONS OR CONFLICTS BEFORE COMMENCING WORK. FAILURE TO DO SO SHALL MAKE THE CONTRACTOR RESPONSIBLE FOR ANY AND ALL CORRECTIONS REQUIRED. CONTRACTOR SHALL VERIFY ALL NOTES AND DIMENSIONS AND CONDITIONS SHOWN ON THESE PLANS AND REPORT ANY DISCREPANCIES TO THE DESIGNER BEFORE COMMENCING WORK. FAILURE TO DO SO SHALL MAKE THE CONTRACTOR RESPONSIBLE FOR ANY AND ALL CORRECTIONS REQUIRED. CONTRACTOR SHALL CHECK ALL DIMENSIONS AND CONDITIONS IN THE FIELD AND REPORT ANY DISCREPANCIES TO THE DESIGNER BEFORE COMMENCING WORK. DO NOT SCALE DRAWINGS. CONTRACTOR SHALL VERIFY ALL NOTES AND DIMENSIONS AND CONDITIONS SHOWN ON THESE PLANS AND REPORT ANY DISCREPANCIES TO THE DESIGNER BEFORE PROCEEDING WITH THE WORK. DO NOT SCALE DRAWINGS. CONTRACTOR SHALL CHECK AND VERIFY ALL PLANS AND EXISTING CONDITIONS ON THE JOB AND REPORT ANY ERRORS, OMISSIONS OR CONFLICTS BEFORE COMMENCING WORK. FAILURE TO DO SO SHALL MAKE THE CONTRACTOR RESPONSIBLE FOR ANY AND ALL CORRECTIONS REQUIRED. CONTRACTOR SHALL VERIFY ALL NOTES AND DIMENSIONS AND CONDITIONS SHOWN ON THESE PLANS AND REPORT ANY DISCREPANCIES TO THE DESIGNER BEFORE COMMENCING WORK. FAILURE TO DO SO SHALL MAKE THE CONTRACTOR RESPONSIBLE FOR ANY AND ALL CORRECTIONS REQUIRED.

PROJECT

495 Reynolds Plantation Drive

The Sater Design Collection Inc.
Bonita Springs • Ft. Myers • Naples
9220 Bonita Beach Rd. Suite 108
Bonita Springs, FL. 34135
941-405-2100


The Sater Group, Inc. hereby reserves its common law copyright and other property rights in these plans, ideas and designs. These ideas, designs and plans are not to be reproduced, changed or copied in any form or manner whatsoever, nor are they to be assigned to any third party, without first obtaining the express written permission from The Sater Group, Inc. Written dimensions on these drawings shall have precedence over scale dimensions. Contractors shall verify and be responsible for all dimensions. Any discrepancies shall be reported to The Sater Group, Inc. before proceeding with the work detailed or shown. These drawings are the property of The Sater Group, Inc. and must be returned upon request. All dimensions, conditions and specifications shown by these drawings, All construction shall be in accordance with the standard building code (SBCC) and state and local codes.

The Sater Group, Inc. hereby reserves its common law copyright and other property rights in these plans, ideas and designs. Written dimensions on these drawings shall have precedence over scale dimensions. Contractors shall verify and be responsible for all dimensions. Any discrepancies shall be reported to The Sater Group, Inc. before proceeding with the work detailed or shown. These drawings are the property of The Sater Group, Inc. and must be returned upon request. All dimensions, conditions and specifications shown by these drawings, must be notified in writing of any variation from the dimensions, conditions and specifications shown by these drawings. All construction shall be in accordance with the standard building code (SBCC) and state and local codes.

AMERICAN INSTITUTE OF BUILDING DESIGN A B D

DRWG. NO.	6722
DATE	02/02/96
DRAWN BY	TM
CHECKED BY	DFSII
REVISIONS	

A-5

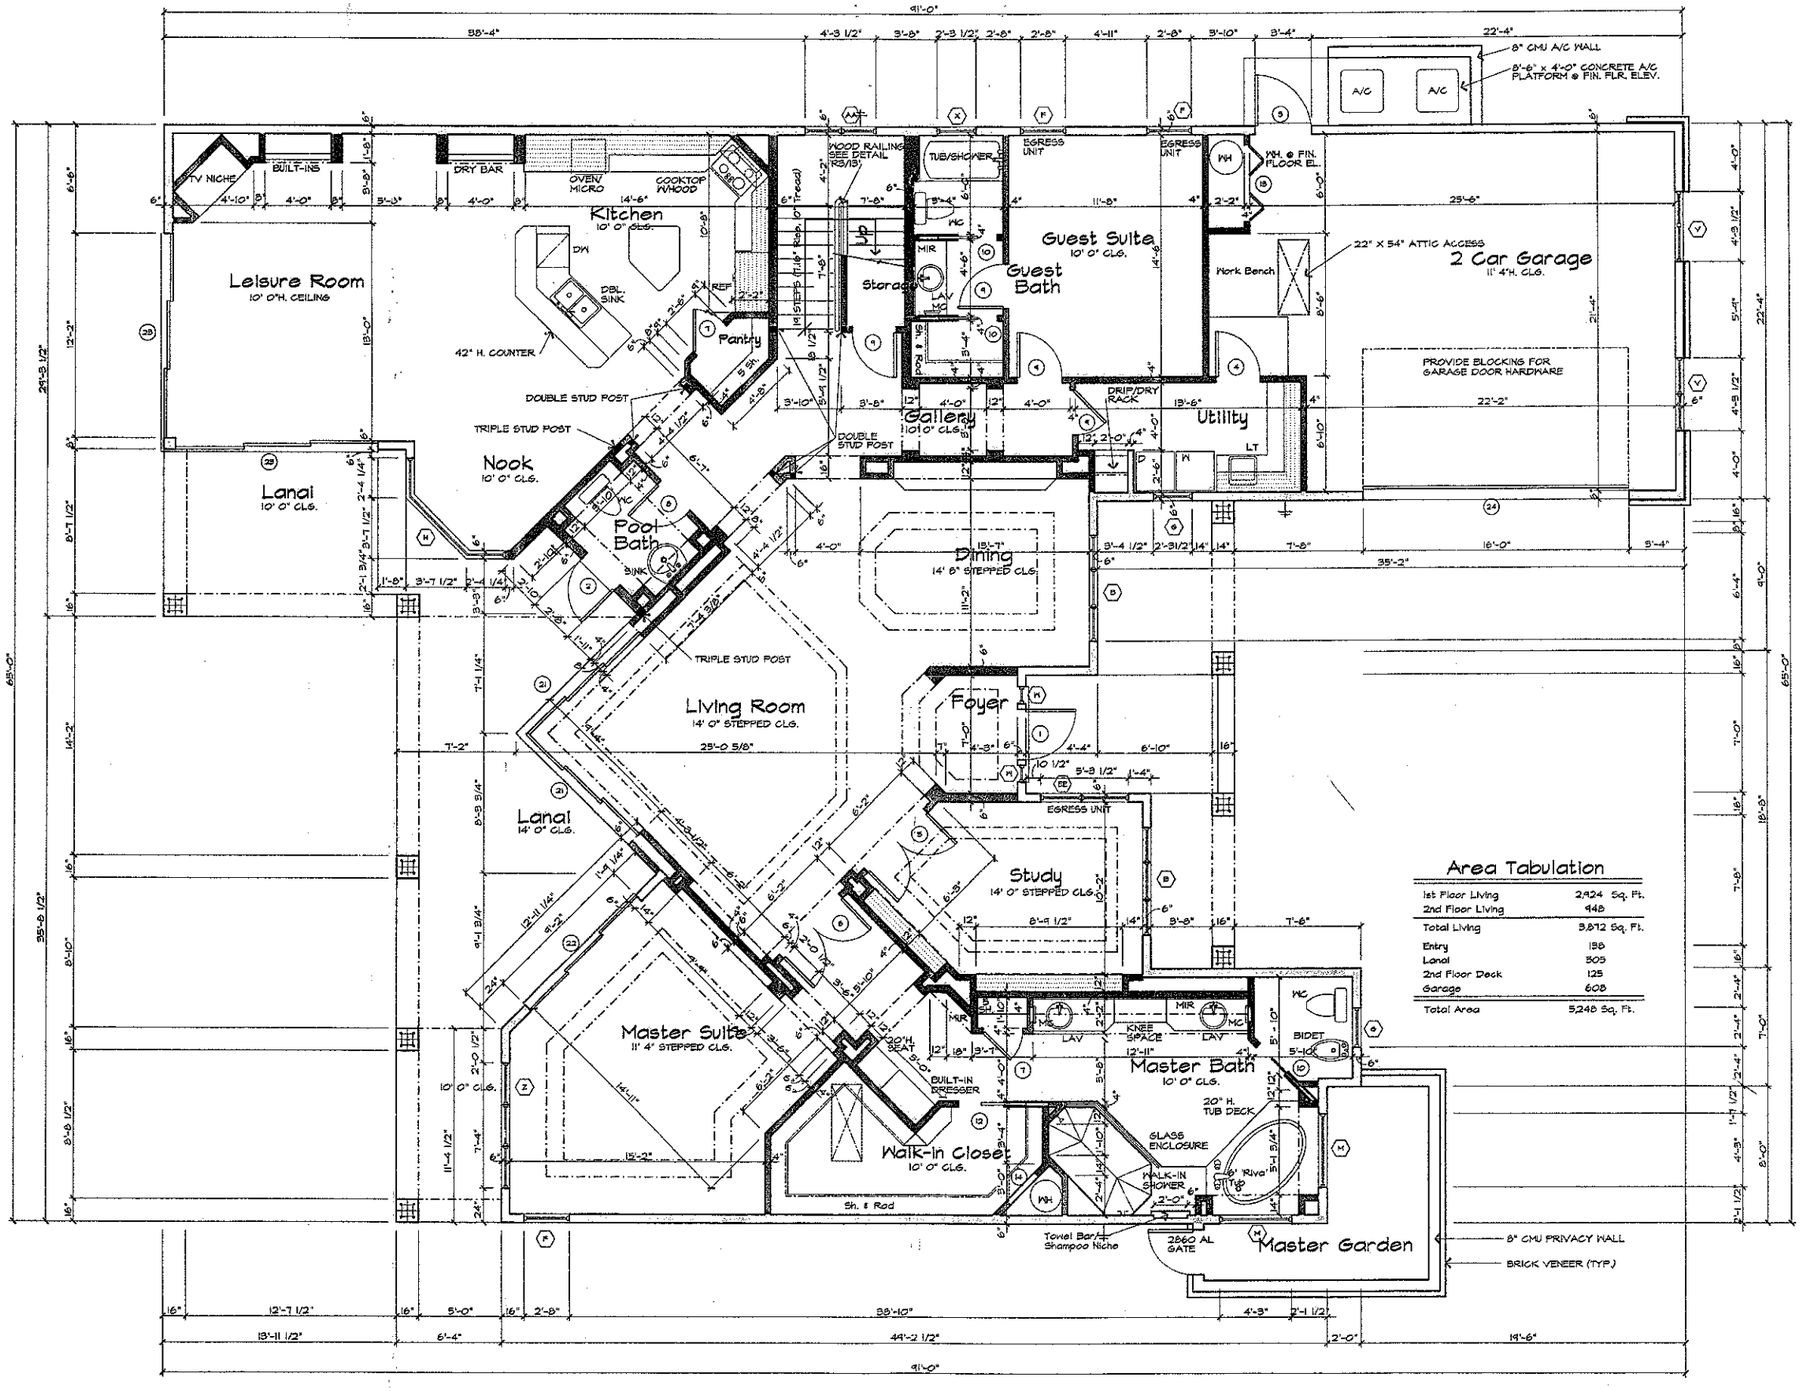

Area Tabulation

1st Floor Living	2,924 Sq. Ft.
2nd Floor Living	948
Total Living	3,872 Sq. Ft.
Entry	138
Lanai	309
2nd Floor Deck	125
Garage	608
Total Area	5,248 Sq. Ft.

1st Floor Plan

Scale: 1/4" = 1'-0"

PROJECT
495 Reynolds Plantation Drive

The Salter Design Collection Inc.
Bonita Springs • Ft. Myers • Naples
6920 Ronis Marsh Rd. Suite 102
Ronis Springs, FL 34135
941-495-2706

NOTE: ANY ERROR OR OMISSION ON THESE PLANS SHALL NOT BE THE RESPONSIBILITY OF THE DESIGNER. IT IS THE RESPONSIBILITY OF THE CONTRACTOR AND SUBCONTRACTORS TO REVIEW THE PLANS AND NOTIFY THE DESIGNER OF ANY DISCREPANCIES BEFORE CONSTRUCTION BEGINS. ANY CONSTRUCTION PERFORMED BY THE CONTRACTOR AND SUBCONTRACTORS PRIOR TO THE RESOLUTION OF ANY DISCREPANCIES SHALL BE AT THEIR OWN RISK AND THE CONTRACTOR AND SUBCONTRACTORS SHALL BEAR ALL COSTS FOR CORRECTION. THE CONTRACTOR AND SUBCONTRACTORS SHALL VERIFY ALL DIMENSIONS AND CONDITIONS ON THE JOB AND BE RESPONSIBLE FOR THE SAME. IT IS RECOMMENDED THAT THE CONTRACTOR AND SUBCONTRACTORS BUILD A SMALL SCALE MODEL OF THE PROJECT AS A TOOL TO CHECK FOR ANY DISCREPANCIES BEFORE CONSTRUCTION BEGINS. IT IS ALSO RECOMMENDED THAT THE CONTRACTOR AND SUBCONTRACTORS CHECK WITH YOUR LOCAL BUILDING OFFICIALS PRIOR TO START OF THE ACTUAL CONSTRUCTION.

The Salter Group, Inc. hereby reserves its common law copyright and other property rights in these plans, ideas and designs. These ideas, designs and plans are not to be reproduced, changed or copied in any form or manner whatsoever, nor are they to be assigned to any third party, without first obtaining the express written permission from The Salter Group, Inc. Written dimensions on these drawings shall have precedence over scaled dimensions. Contractor shall verify and be responsible for all dimensions and conditions on the job and The Salter Group, Inc. must be notified in writing of any variation from the dimensions and conditions shown by these drawings. All construction shall be in accordance with the standard building code (SBCC) and state and local codes.

DRWG. NO.	6722
DATE	02/02/96
DRAWN BY	TM
CHECKED BY	DFSII
REVISIONS	

A-4