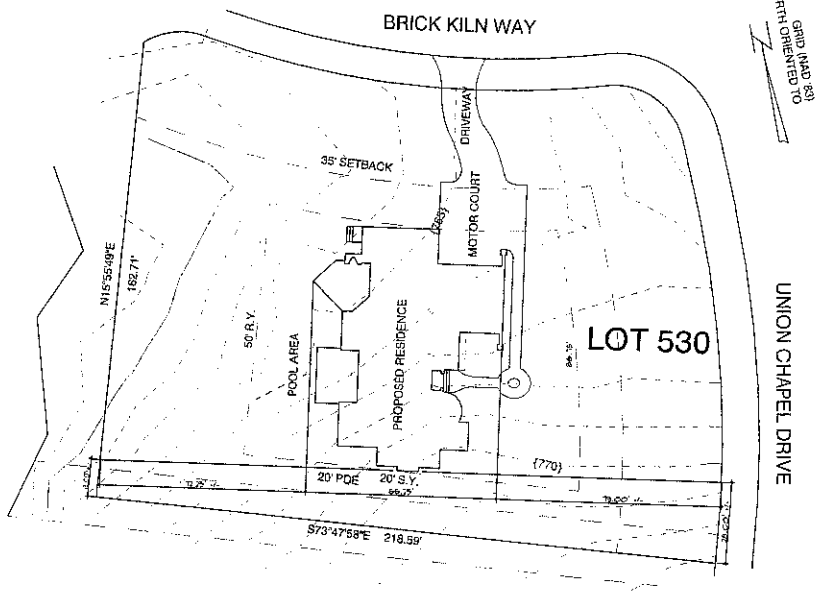


SITE PLAN

SCALE: 1" = 20'-0"

DRAWN BY:
JOHN STEFANIK W/
"REFLECTING DREAMS"
704-320-5201

ENGINEERED BY:

ELITE DESIGN GROUP
custom residential designs

P.O. Box 481943
Charlotte, NC 28269
tel: 704-494-0564
fax: 704-494-8683

DESIGNED BY:
J.J. BARJA

PROJECT:

© COPYRIGHT 2007


Noblett-Moose Residence
Lot 530, The Point

DATE:
FEBRUARY 5, 2007

REVISIONS:
REV:
REV:

SHEET
1
OF 19

AN (704) 309 4575

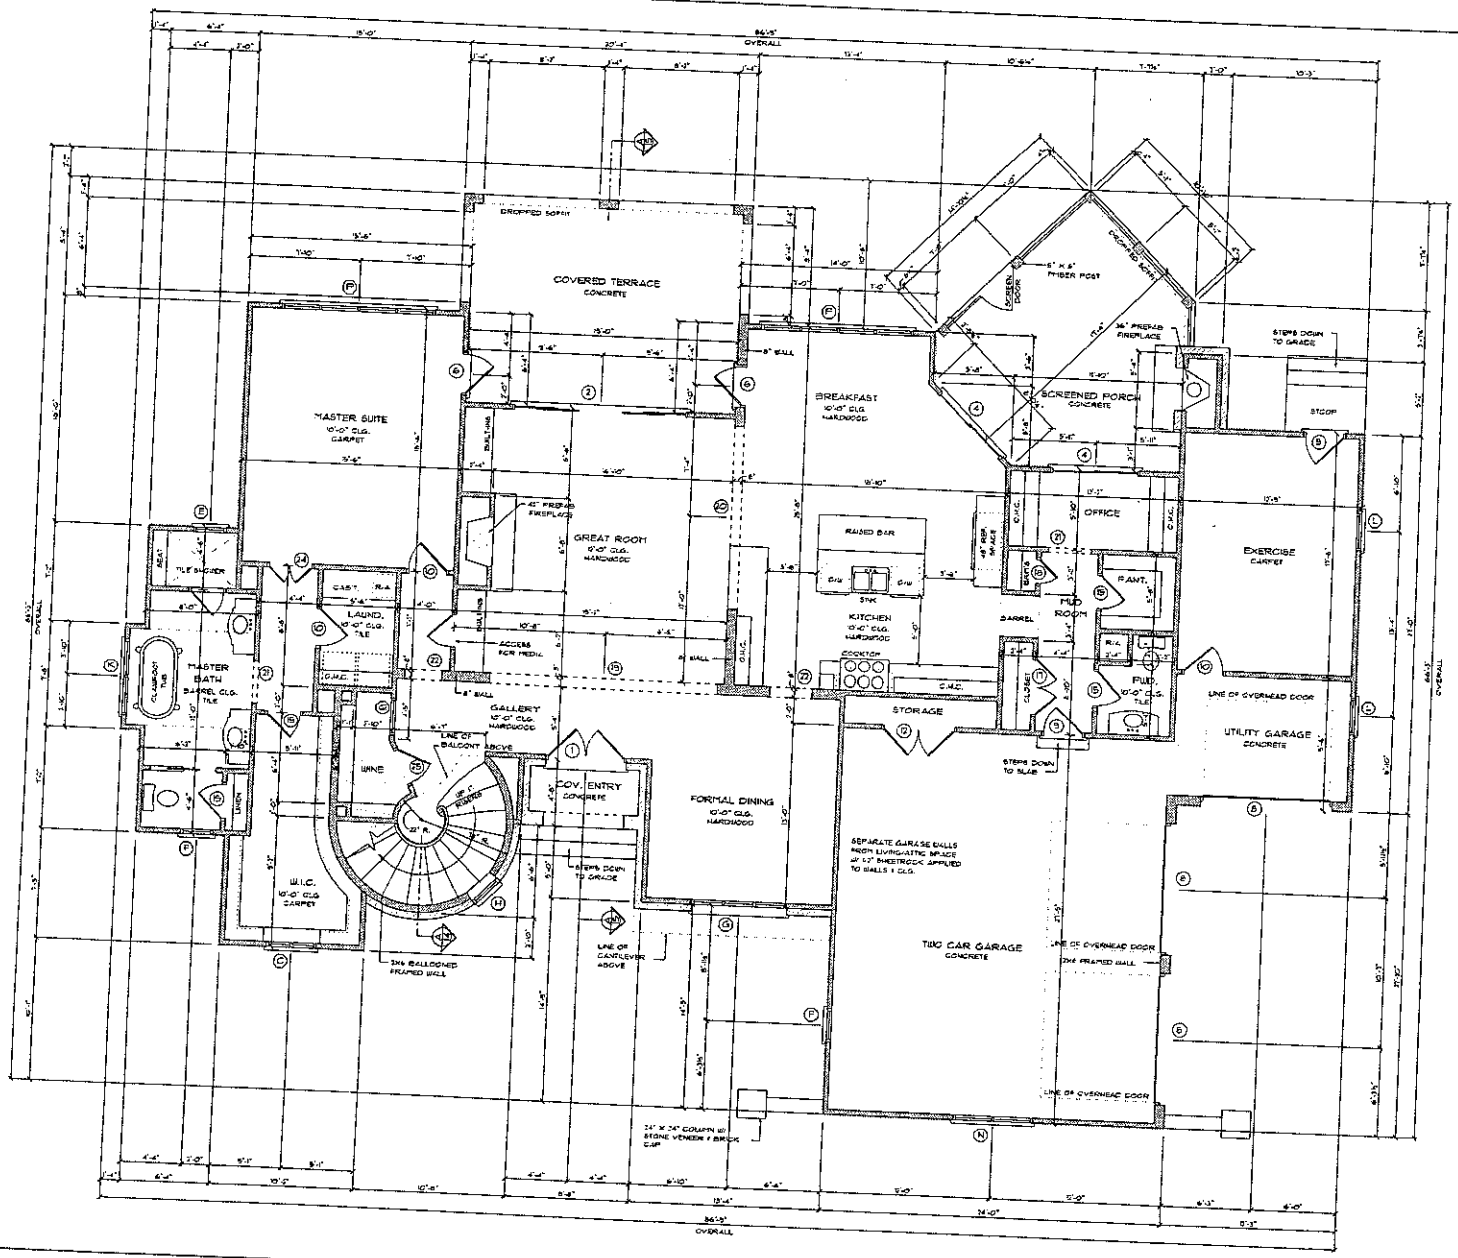

FIRST FLOOR NOTES

- ALL ANGLED WALLS ARE 45 DEGREES OR 90 DEGREES UNLESS NOTED OTHERWISE.
- ALL INTERIOR DOORS ARE 6" FROM WALL UNLESS DIMENSIONED OTHERWISE.
- SEE SECOND FLOOR FRAMING PLAN FOR ALL SECOND FLOOR BEAM / FIRST FLOOR HEADER SIZES.

SQUARE FOOTAGE

FIRST FLOOR HEATED	3,394
SECOND FLOOR HEATED	1,859
TOTAL HEATED SPACE	3,961
GARAGES / EXERCISE	1,023
FUTURE SECOND FLOOR	1,421
SCREENED PORCH	355
COVERED ENTRY	56
COVERED TERRACE	557
UPPER TERRACE	397
TOTAL UNDER ROOF	8,370

FIRST FLOOR PLAN

SCALE: 1/4" = 1'-0"

DRAWN BY:
JOHN STEFANIK W/
"REFLECTING DREAMS"
704-320-5201

ENGINEERED BY:

ELITE DESIGN GROUP
custom residential designs
P.O. Box 481943
Charlotte, NC 28269
tel: 704-494-0664
fax: 704-494-8683

DESIGNED BY:
J.J. BARJA

PROJECT:


©COPYRIGHT 2007

Noblett-Moose Residence
Lot 530, The Point

DATE:
FEBRUARY 5, 2007

REVISIONS:
REV:
REV:

SHEET
5
OF 19

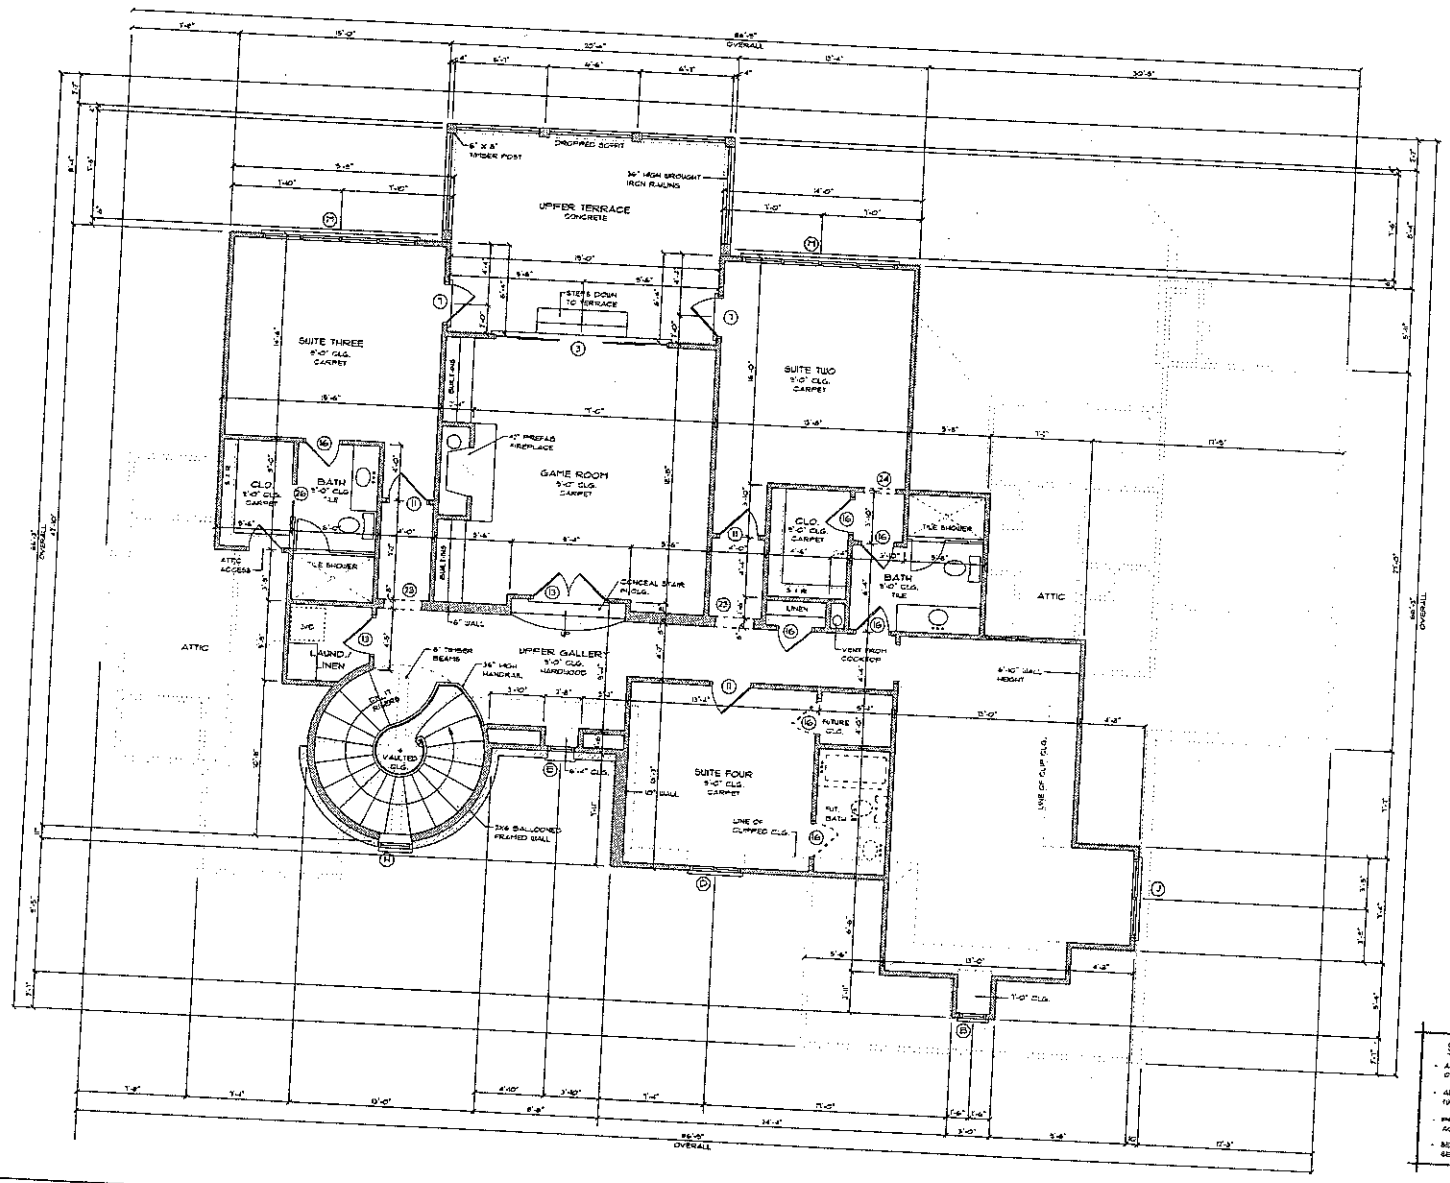

SECOND FLOOR NOTES

- ALL ANGLED WALLS ARE 45 DEGREES OR 90 DEGREES UNLESS NOTED OTHERWISE.
- ALL INTERIOR DOORS ARE 6" FROM WALL UNLESS DIMENSIONED OTHERWISE.
- PROVIDE ATTIC ACCESS TO ALL ATTIC SPACES ACCORDING TO CODE.
- SEE SECOND FLOOR CEILING PLAN FOR ALL SECOND CLG. BEAM & SECOND FLOOR HEADER SIZES.

SECOND FLOOR PLAN

SCALE: 1/4" = 1'-0"

DRAWN BY:
JOHN STEFANIK W/
"REFLECTING DREAMS"
704-320-5201

ENGINEERED BY:

ELITE DESIGN GROUP
custom residential designs
P.O. Box 481943
Charlotte, NC 28269
tel: 704-494-0664
fax: 704-494-8883

DESIGNED BY:
J.J. BARJA

PROJECT:

©COPYRIGHT 2007

Noblett-Moose Residence
Lot 530, The Point

DATE:
FEBRUARY 5, 2007

REVISIONS:
REV:
REV:

SHEET
7
OF 19