4BORm


Acknowledgement Of Plans Submittal ONLY!

[illegible] Date 4/7/06

[illegible] Date 4/7/06

9/25/06 ST [illegible] 1500

FT 283 1600

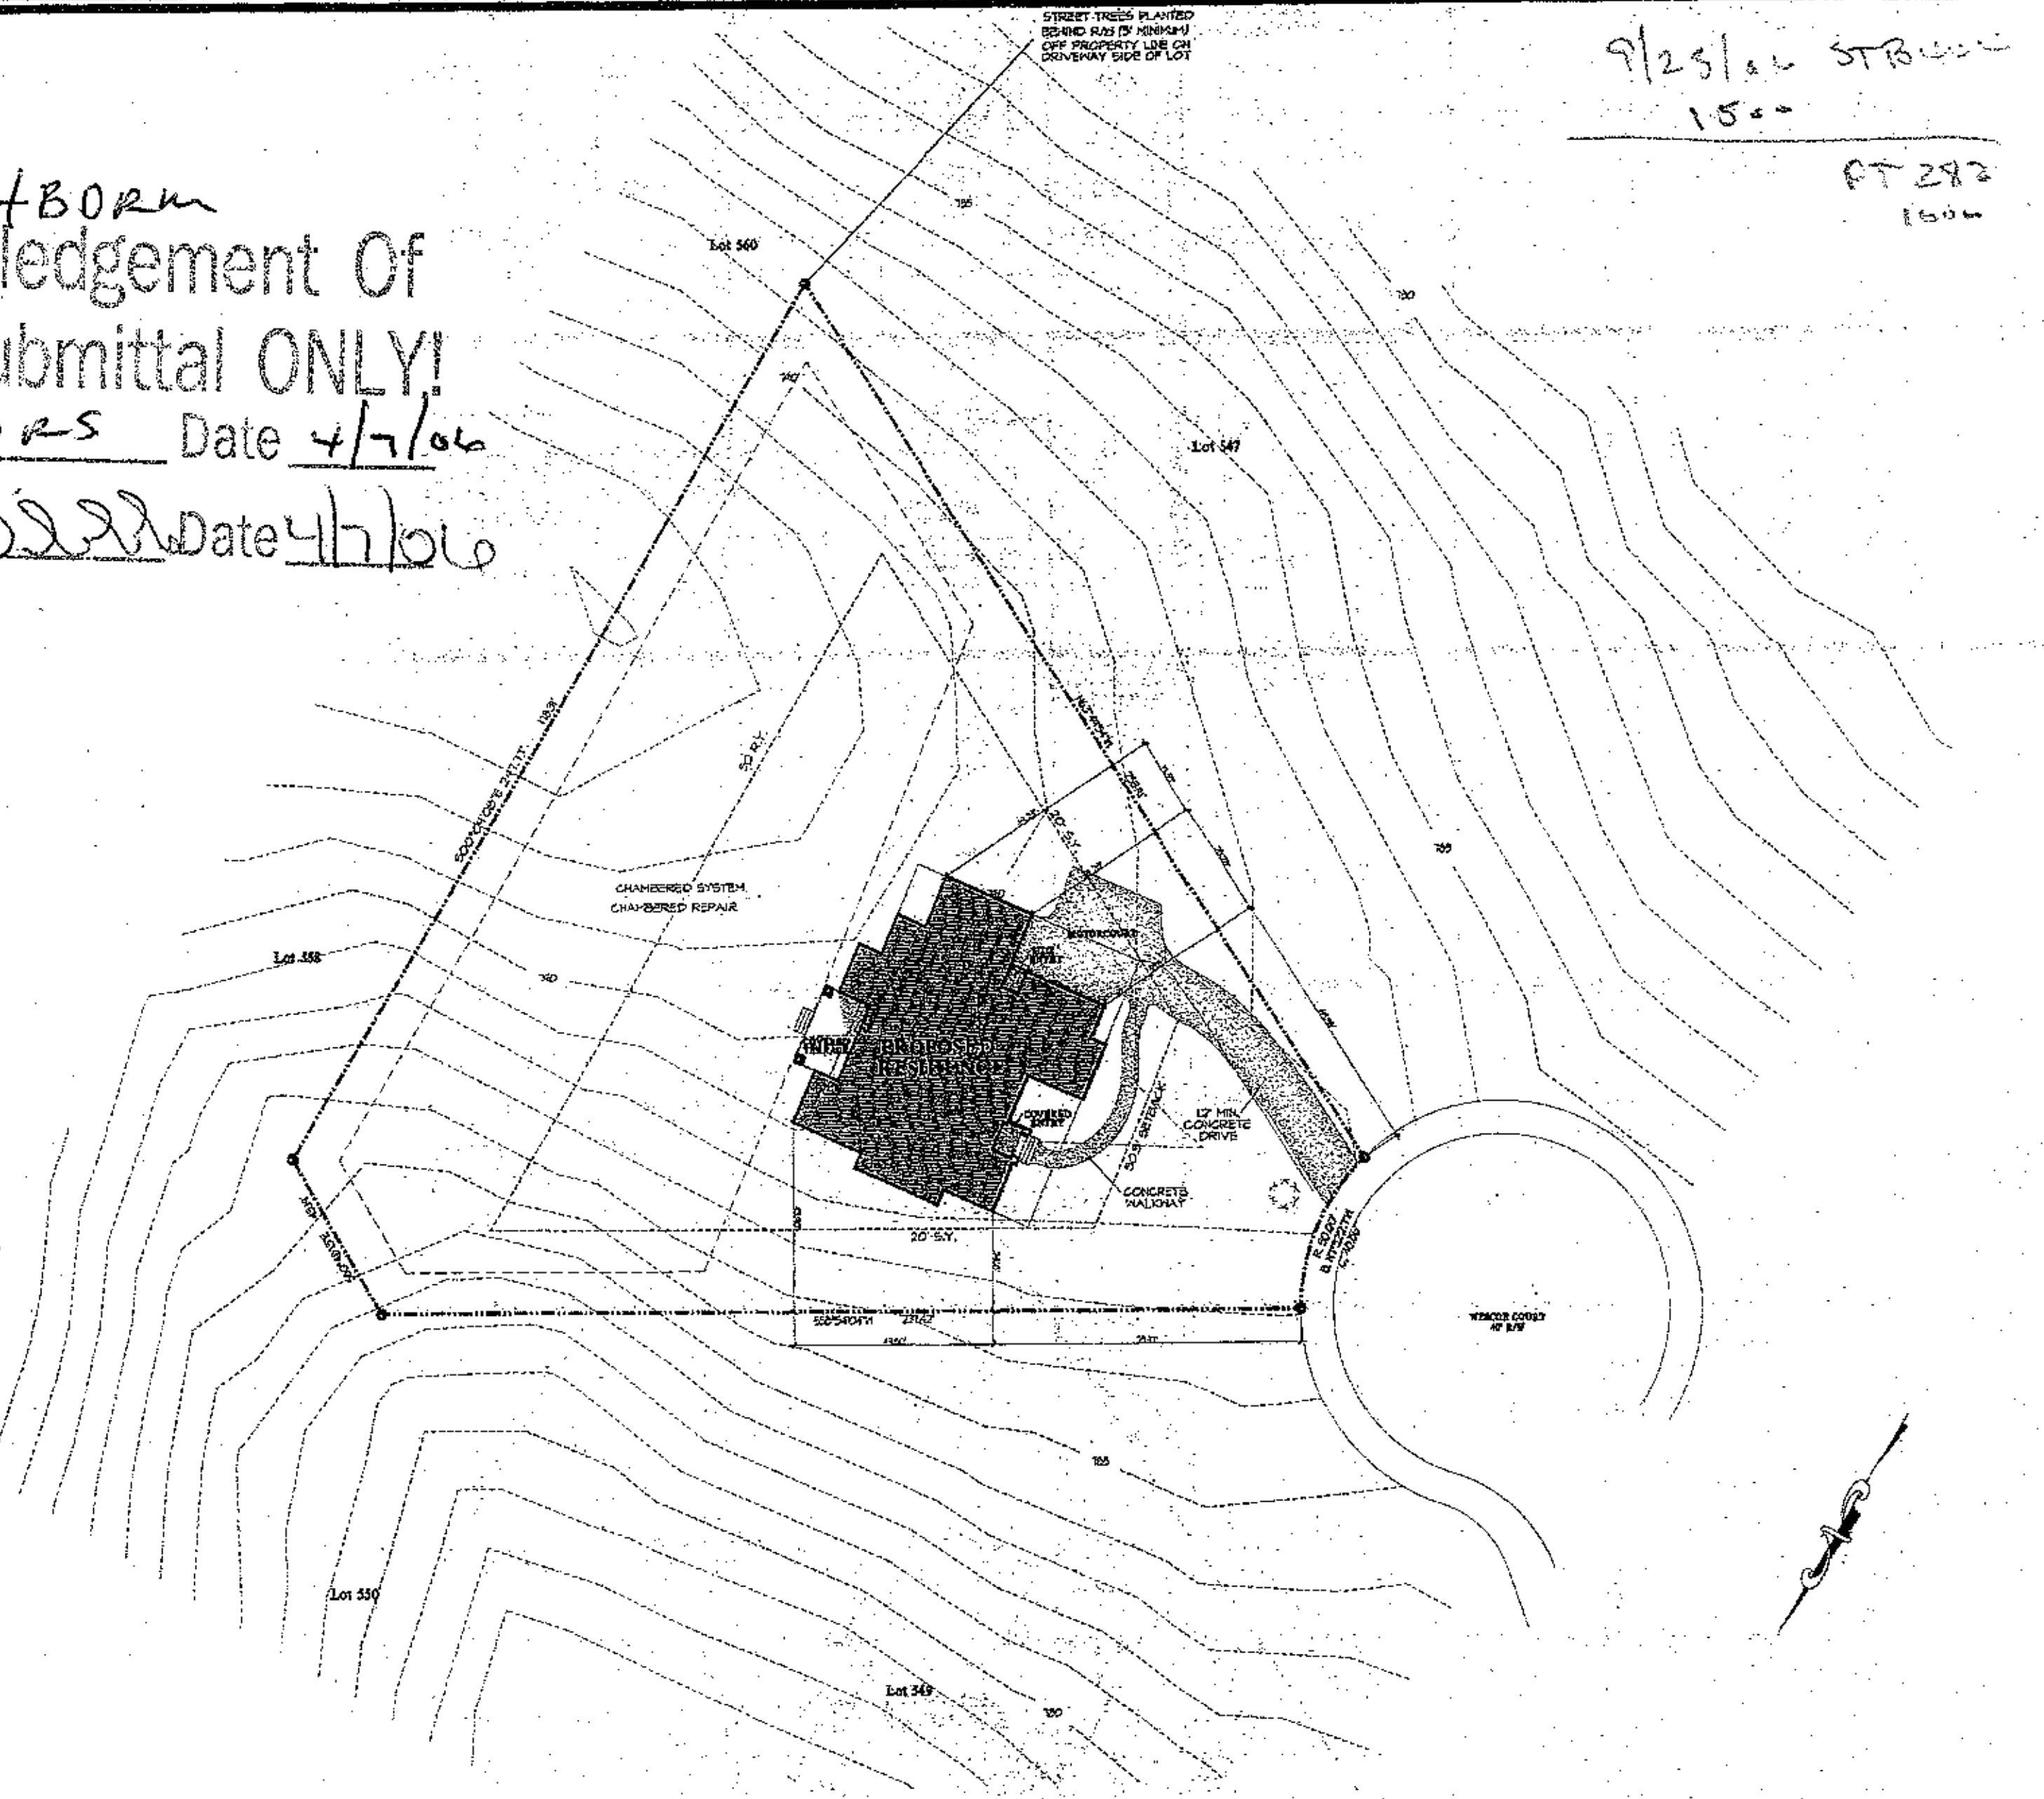

CAROLINA DESIGN GROUP
a residential design firm
10602 Bailey Road Suite A, Cornelius NC 28031
voice: 704.895.7805 fax: 704.895.9599
www.carolinadesigngroup.com

A NEW RESIDENCE FOR
David Dibble Custom Homes, Inc.
LOT 548
THE POINT

SEAL

DRAWN BY	DATE
S.P.	04-04-06
CHECKED BY	JOB NUMBER
C.T.	DIBB 015-06

DRAWING TITLE:
SITE PLAN

SCALE: 1" = 20'

SHEET NO.
2
OF 16 SHEETS

© Copyright, Carolina Design Group, Inc. - 2003