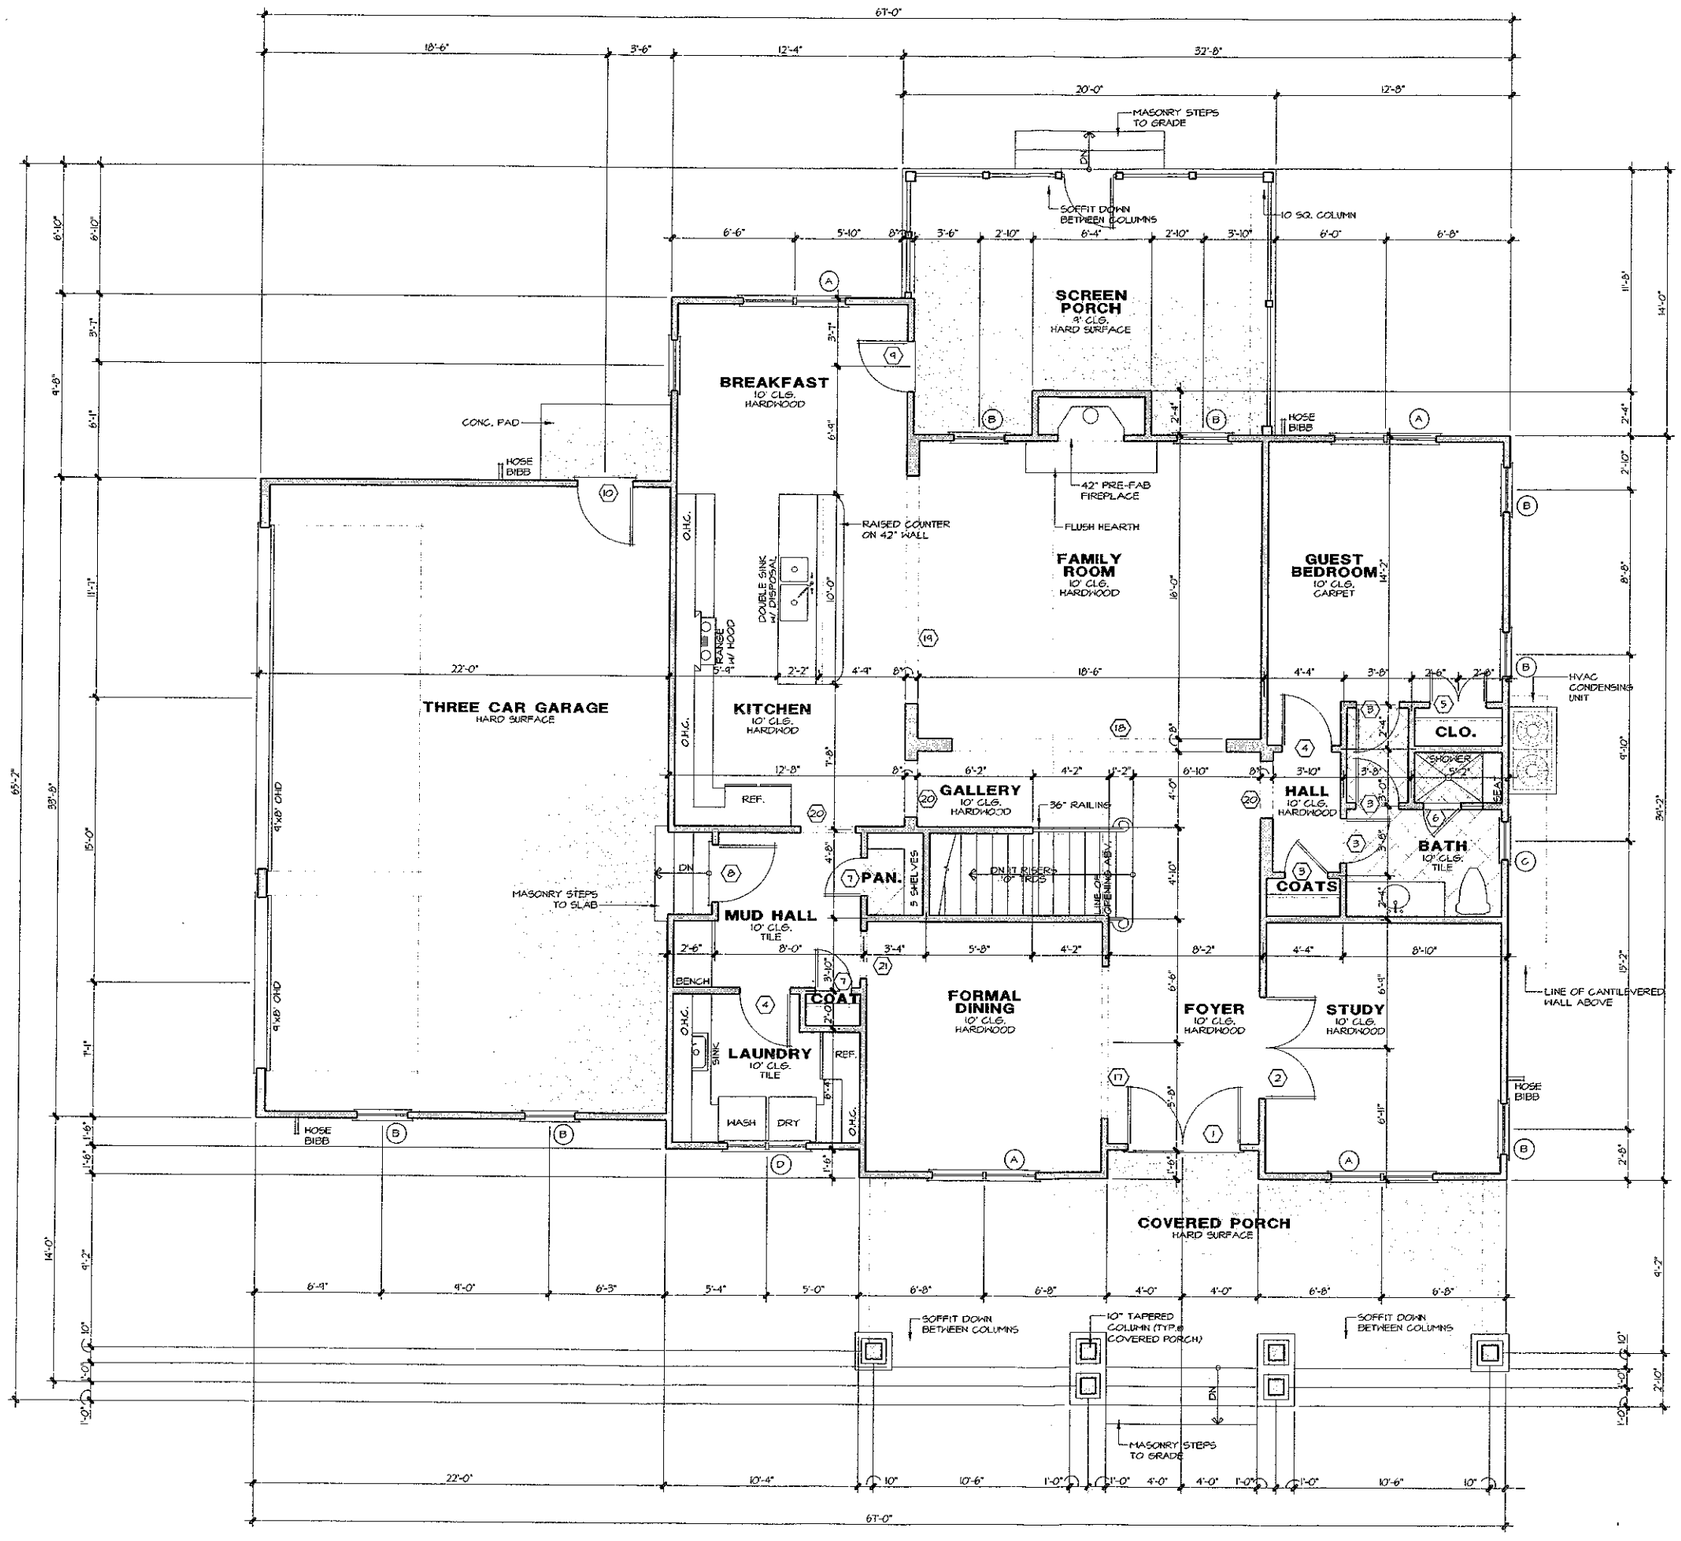



## DOOR SCHEDULE

| | SIZE | DESCRIPTION |
|---|---|---|
| 1 | 2-3⁰ x 8⁰ | ENTRY DOOR W/ 14" ARCHTOP TRANSOM |
| 2 | 2-2⁰ x 8⁰ | FRENCH DOORS |
| 3 | 2⁴ x 8⁰ | SOLID PANEL DOOR |
| 4 | 2⁸ x 8⁰ | SOLID PANEL DOOR |
| 5 | 2- 1⁴ x 8⁰ | SOLID PANEL DOOR |
| 6 | 2⁰ x | TEMPERED GLASS |
| 7 | 2⁰ x 8⁰ | SOLID PANEL DOOR |
| 8 | 3⁰ x 8⁰ | 20 MIN. FIRE RATED |
| 9 | 2⁸ x 8⁰ | FRENCH DOOR |
| 10 | 3⁰ x 8⁰ | 1/2 GLASS DOOR |
| 11 | 2⁰ x 6⁸ | SOLID PANEL DOOR |
| 12 | 2⁴ x 6⁸ | SOLID PANEL DOOR |
| 13 | 2- 1⁴ x 6⁸ | SOLID PANEL DOOR |
| 14 | 2⁰ x 6⁸ | SOLID PANEL DOOR |
| 15 | 2-2⁰ x 6⁸ | SOLID PANEL DOOR |
| 16 | 2⁸ x 4⁰ | SOLID PANEL DOOR |
| 17 | 8⁰ x 8⁰ | CASED OPENING |
| 18 | 14⁰ x 8⁰ | CASED OPENING |
| 19 | 12⁰ x 8⁰ | CASED OPENING |
| 20 | 3⁰ x 8⁰ | CASED OPENING |
| 21 | 2⁸ x 8⁰ | CASED OPENING |
| 22 | 5⁰ x 6⁸ | CASED OPENING |
| 23 | 3⁰ x 6⁸ | CASED OPENING |

## WINDOW SCHEDULE

| | SIZE | DESCRIPTION |
|---|---|---|
| A | 2-2⁸ x 5⁴ | DOUBLE HUNG |
| B | 2⁸ x 5⁴ | DOUBLE HUNG |
| C | 2⁸ x 4⁰ | DOUBLE HUNG |
| D | 2-2⁸ x 3⁴ | DOUBLE HUNG |
| E | 2-2⁸ x 5⁰ | DOUBLE HUNG |
| F | 2⁸ x 4⁰ | DOUBLE HUNG |
| G | 3-2⁴ x 3⁰ | DOUBLE HUNG |
| H | 2⁸ x 5⁰ | DOUBLE HUNG |
| J | 2⁰ x 3⁰ | DOUBLE HUNG |
| K | 2⁸ x 4⁸ | DOUBLE HUNG |
| L | 2-2⁸ x 4⁰ | DOUBLE HUNG |

## Square Footage

4/08/05 jdh

| | |
|---|---|
| Main Level Heated | 1,832 Sq.Ft. |
| Upper Level Heated | 1,800 Sq.Ft. |
| Bonus Room | 527 Sq.Ft. |
| Total Heated | 4,159 Sq.Ft. |
| Three Car Garage | 751 Sq.Ft. |
| Covered Porch | 383 Sq.Ft. |
| Covered Rear Porch | 248 Sq.Ft. |
| Total Under Roof | 5,541 Sq.Ft. |

CAROLINA DESIGN GROUP
a residential design firm
10602 Bailey Road Suite A, Cornelius NC 28031
voice: 704.895.7805 fax: 704.895.0599
www.carolinadesigngroup.com

A NEW RESIDENCE FOR

# David Dibble

Custom Homes, Inc.

LOT 554 - The Point


SEAL

| DRAWN BY | DATE |
|---|---|
| JDH | 4/22/08 |

DRAWING TITLE:
MAIN LEVEL
FLOOR PLAN

SCALE: 1/4" = 1'-0"

SHEET NO.
6

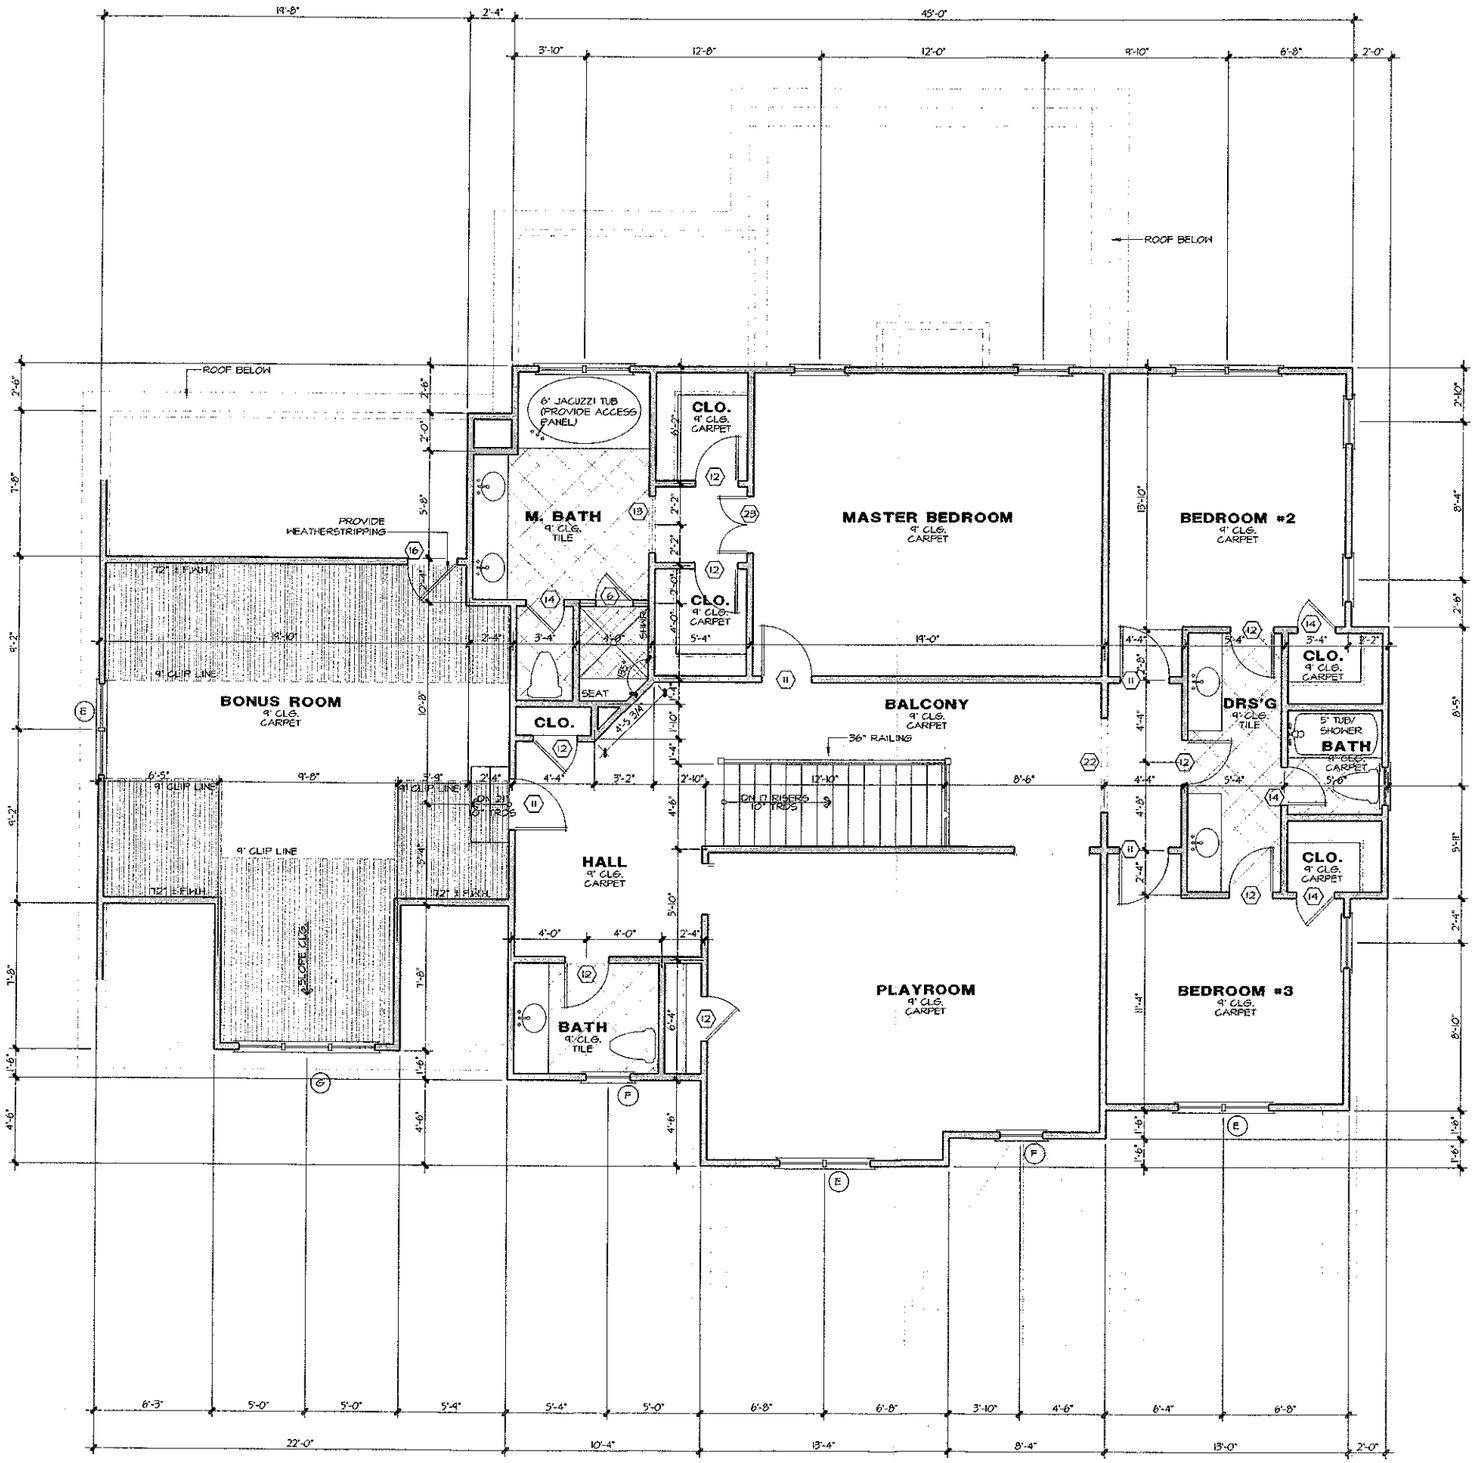


## DOOR SCHEDULE

| | SIZE | DESCRIPTION |
|---|---|---|
| 1 | 2-3⁰ x 8⁰ | ENTRY DOOR w/ 14" ARCHTOP TRANSOM |
| 2 | 2-2⁰ x 8⁰ | FRENCH DOORS |
| 3 | 2⁰ x 8⁰ | SOLID PANEL DOOR |
| 4 | 2⁰ x 8⁰ | SOLID PANEL DOOR |
| 5 | 2- ⁰ x 8⁰ | SOLID PANEL DOOR |
| 6 | 2⁰ x | TEMPERED GLASS |
| 7 | 2⁰ x 8⁰ | SOLID PANEL DOOR |
| 8 | 3⁰ x 8⁰ | 20 MIN. FIRE RATED |
| 9 | 2⁰ x 8⁰ | FRENCH DOOR |
| 10 | 3⁰ x 8⁰ | 1/2 GLASS DOOR |
| 11 | 2⁰ x 6⁸ | SOLID PANEL DOOR |
| 12 | 2⁰ x 6⁸ | SOLID PANEL DOOR |
| 13 | 2- ⁰ x 6⁸ | SOLID PANEL DOOR |
| 14 | 2⁰ x 6⁸ | SOLID PANEL DOOR |
| 15 | 2-2⁰ x 6⁸ | SOLID PANEL DOOR |
| 16 | 2⁰ x 4⁰ | SOLID PANEL DOOR |
| 17 | 8⁰ x 8⁰ | CASED OPENING |
| 18 | 14⁰ x 8⁰ | CASED OPENING |
| 19 | 12⁰ x 8⁰ | CASED OPENING |
| 20 | 3⁰ x 8⁰ | CASED OPENING |
| 21 | 2⁰ x 8⁰ | CASED OPENING |
| 22 | 5⁰ x 6⁸ | CASED OPENING |
| 23 | 3⁰ x 6⁸ | CASED OPENING |

## WINDOW SCHEDULE

| | SIZE | DESCRIPTION |
|---|---|---|
| A | 2-2⁶ x 5⁰ | DOUBLE HUNG |
| B | 2⁶ x 5⁰ | DOUBLE HUNG |
| C | 2⁶ x 4⁰ | DOUBLE HUNG |
| D | 2-2⁶ x 3⁰ | DOUBLE HUNG |
| E | 2-2⁶ x 5⁰ | DOUBLE HUNG |
| F | 2⁶ x 4⁰ | DOUBLE HUNG |
| G | 3-2⁴ x 3⁰ | DOUBLE HUNG |
| H | 2⁶ x 5⁰ | DOUBLE HUNG |
| J | 2⁰ x 3⁰ | DOUBLE HUNG |
| K | 2⁶ x 4⁸ | DOUBLE HUNG |
| L | 2-2⁶ x 4⁰ | DOUBLE HUNG |

## Square Footage
4/08/05 jdh


| | |
|---|---|
| Main Level Heated | 1,832 Sq.Ft. |
| Upper Level Heated | 1,800 Sq.Ft. |
| Bonus Room | 527 Sq.Ft. |
| Total Heated | 4,159 Sq.Ft. |
| Three Car Garage | 751 Sq.Ft. |
| Covered Porch | 383 Sq.Ft. |
| Covered Rear Porch | 248 Sq.Ft. |
| Total Under Roof | 5,541 Sq.Ft. |

CAROLINA DESIGN GROUP
a residential design firm
10602 Bailey Road Suite A, Cornelius NC 28031
voice: 704.895.7805 fax: 704.895.0599
www.carolinadesigngroup.com

A NEW RESIDENCE FOR

# David Dibble
## Custom Homes, Inc.

LOT 554 - The Point

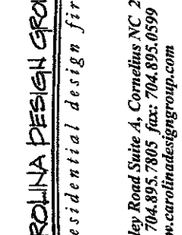

SEAL

| DRAWN BY | DATE |
|---|---|
| JDH | 4/22/08 |

DRAWING TITLE:
UPPER LEVEL FLOOR PLAN

SCALE: 1/4" = 1'-0"

SHEET NO.
8