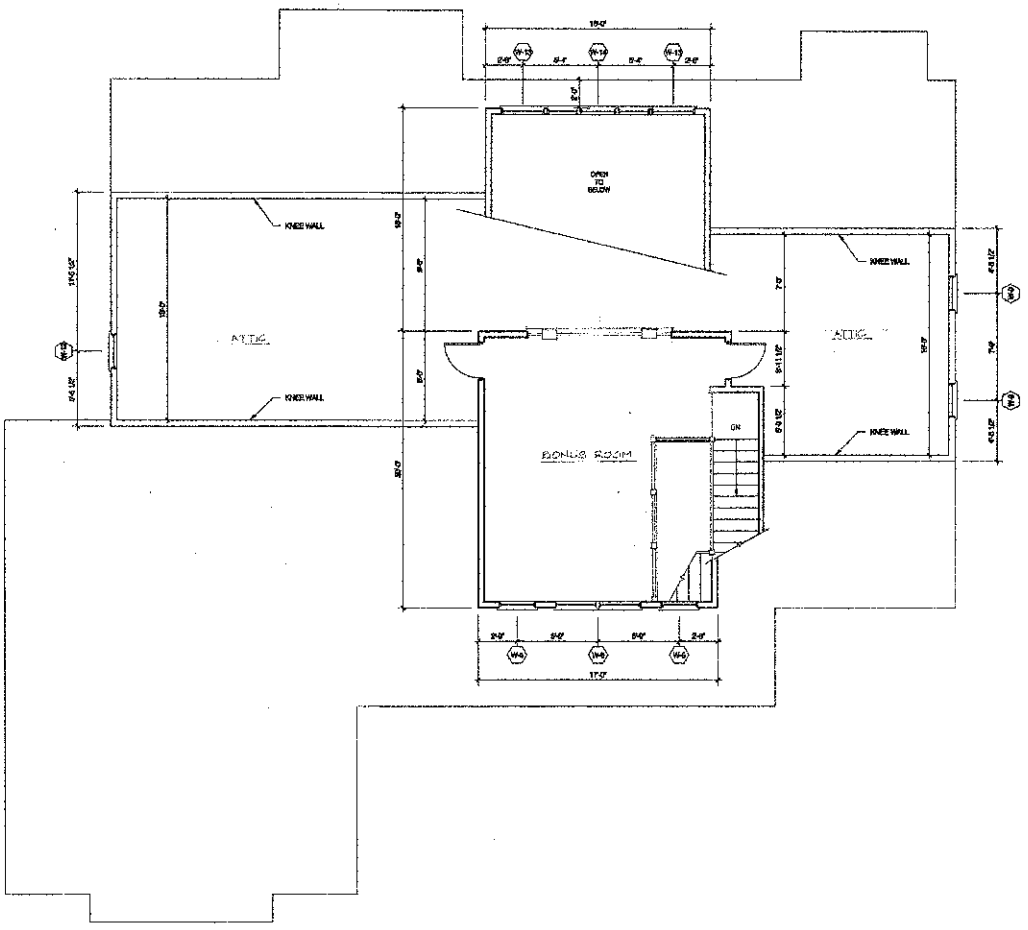


UPPER FLOOR PLAN
1/4" = 1'-0"

RESIDENCE FOR DAVID & KATHY YAGER

LOT 413 WHITE HORSE DRIVE, THE POINT
MOORESVILLE, NORTH CAROLINA 28117


DAVID B. YAGER ARCHITECTS AND PLANNERS
27 STRICKLAND ROAD, MIDDLEFIELD, CT 06455 (860)349-9701

UPPER FLOOR PLAN

Scale 1/4" = 1'-0"
Date AUG 2008

REVISIONS
NO. DATE DESC.
SEPT 8 2009
JULY 7 2011

Sheet No.
A1.02

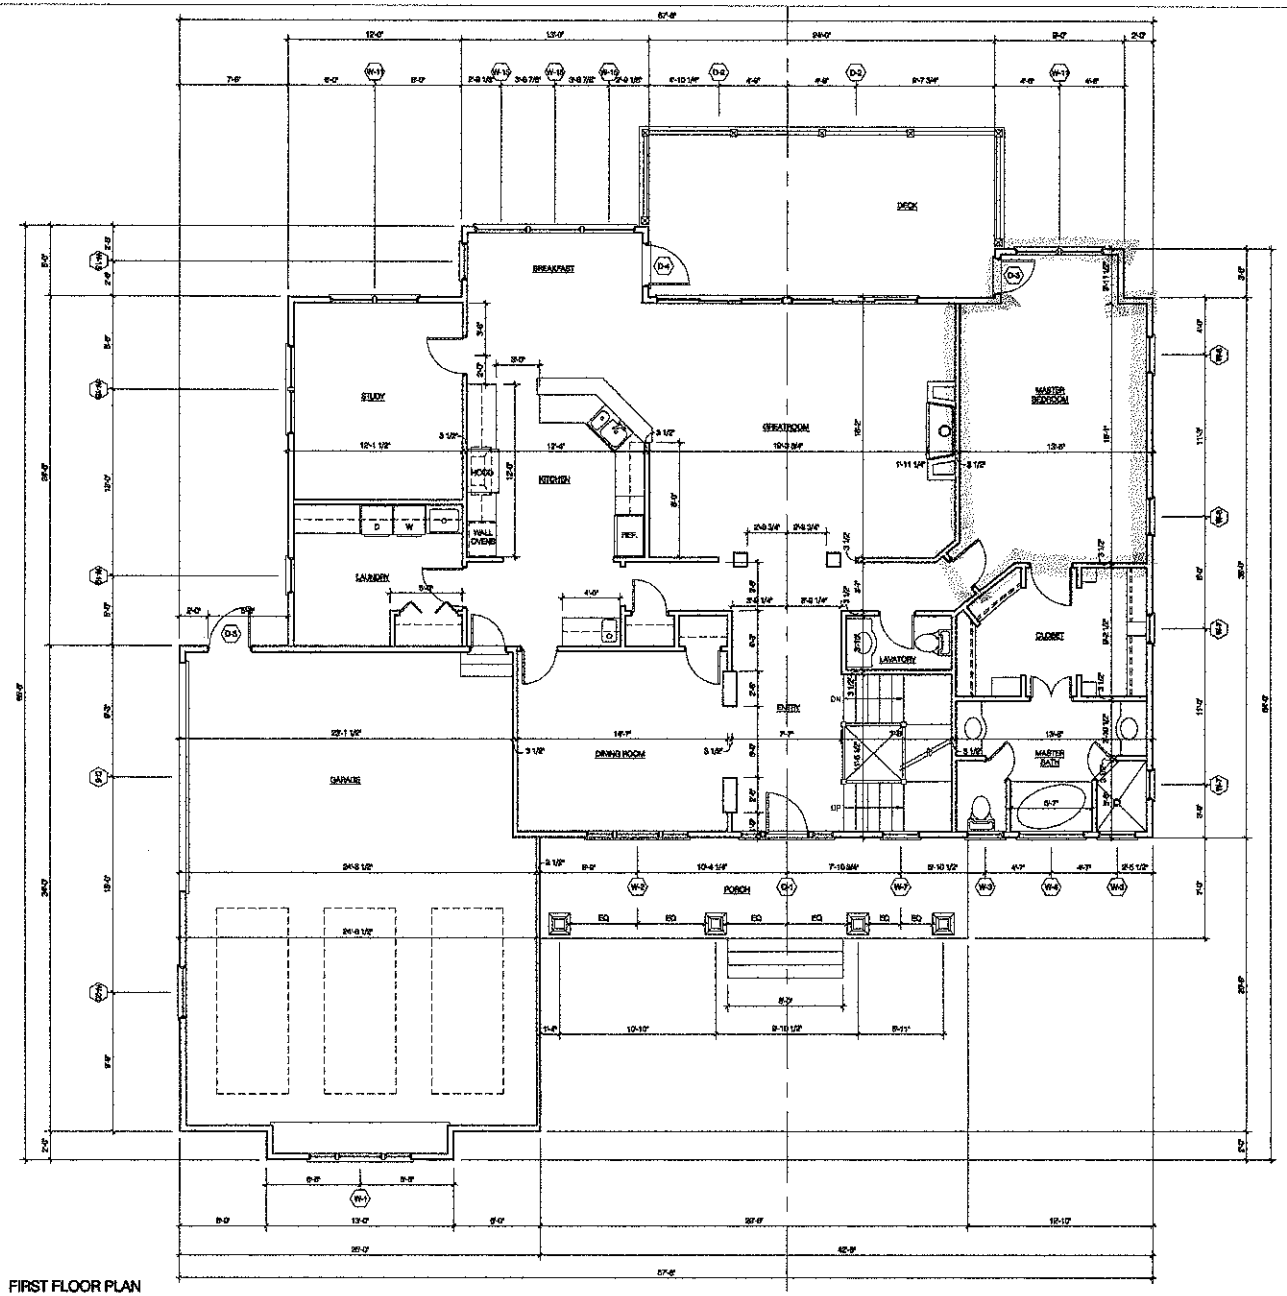

FIRST FLOOR PLAN
1/4" = 1'-0"

RESIDENCE FOR DAVID & KATHY YAGER
LOT 413 WHITE HORSE DRIVE, THE POINT
MOORESVILLE, NORTH CAROLINA 28117

DAVID B. YAGER ARCHITECTS AND PLANNERS
27 STRICKLAND ROAD, MIDDLEFIELD, CT 06455 (860)349-9701

FIRST FLOOR PLAN


Scale 1/4" = 1'0"

Date AUG 2008

REVISIONS
NO. DATE DESC.
SEPT 8 2009
JULY 5 2011

Sheet No.

A1.01

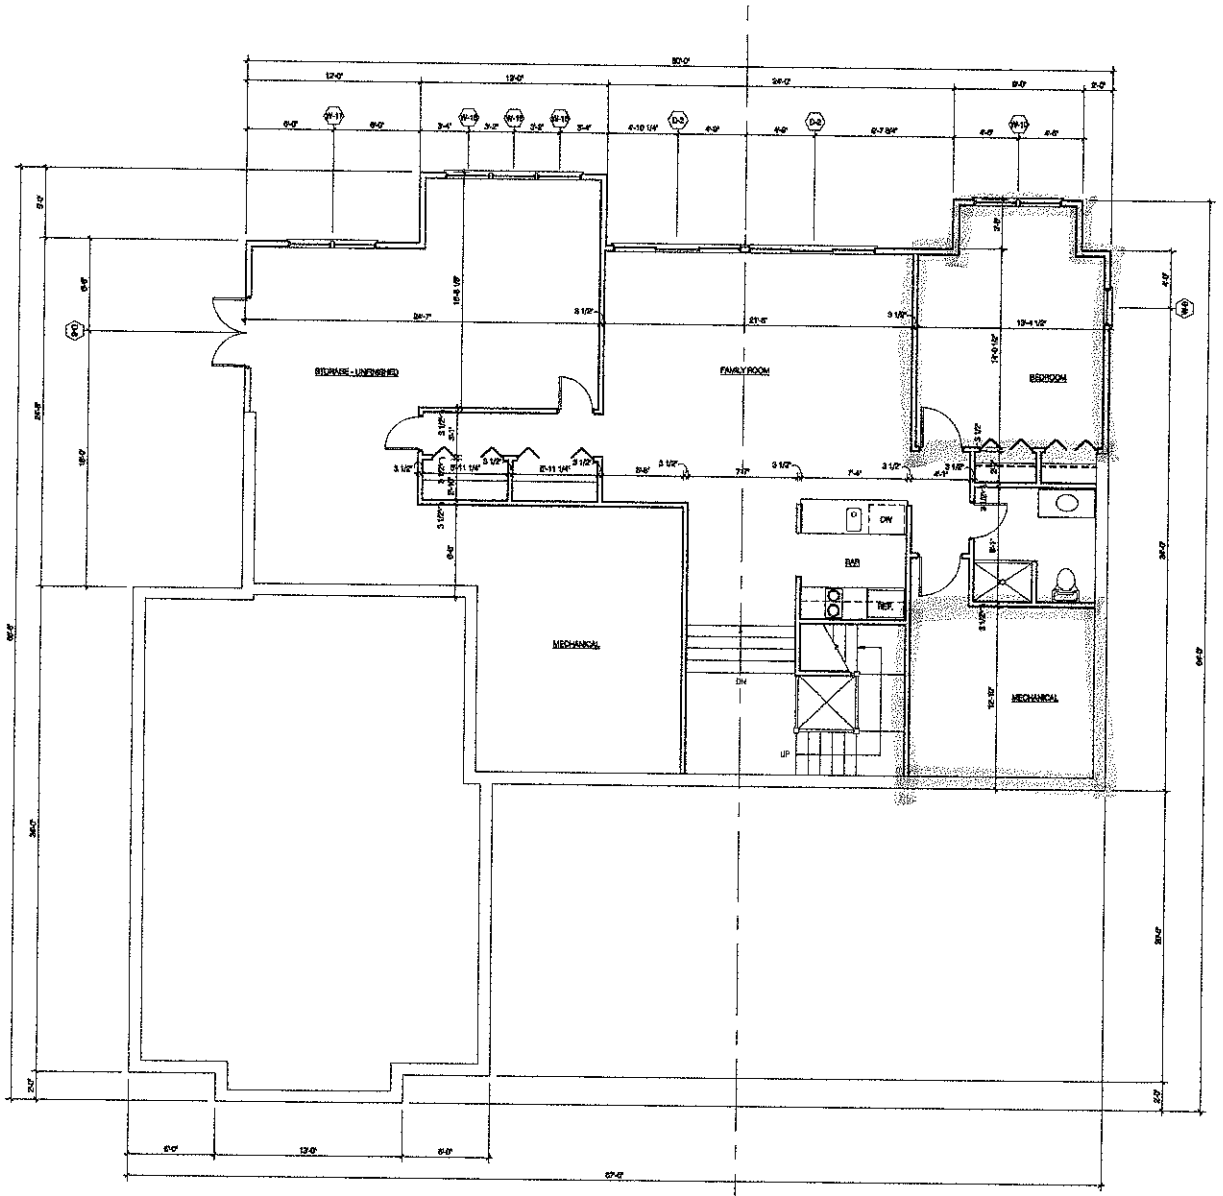

LOWER FLOOR PLAN
1/4" = 1'-0"

RESIDENCE FOR DAVID & KATHY YAGER
LOT 413 WHITE HORSE DRIVE, THE POINT
MOORESVILLE, NORTH CAROLINA 28117

DAVID B. YAGER ARCHITECTS AND PLANNERS
27 STRICKLAND ROAD, MIDDLEFIELD, CT 06455 (860)349-9701

LOWER FLOOR PLAN

Scale 1/4" = 1'0"
Date AUG 2008

REVISIONS
NO. DATE DESC.
SEPT 6 2009
JULY 5 2011

Sheet No.
A1.00