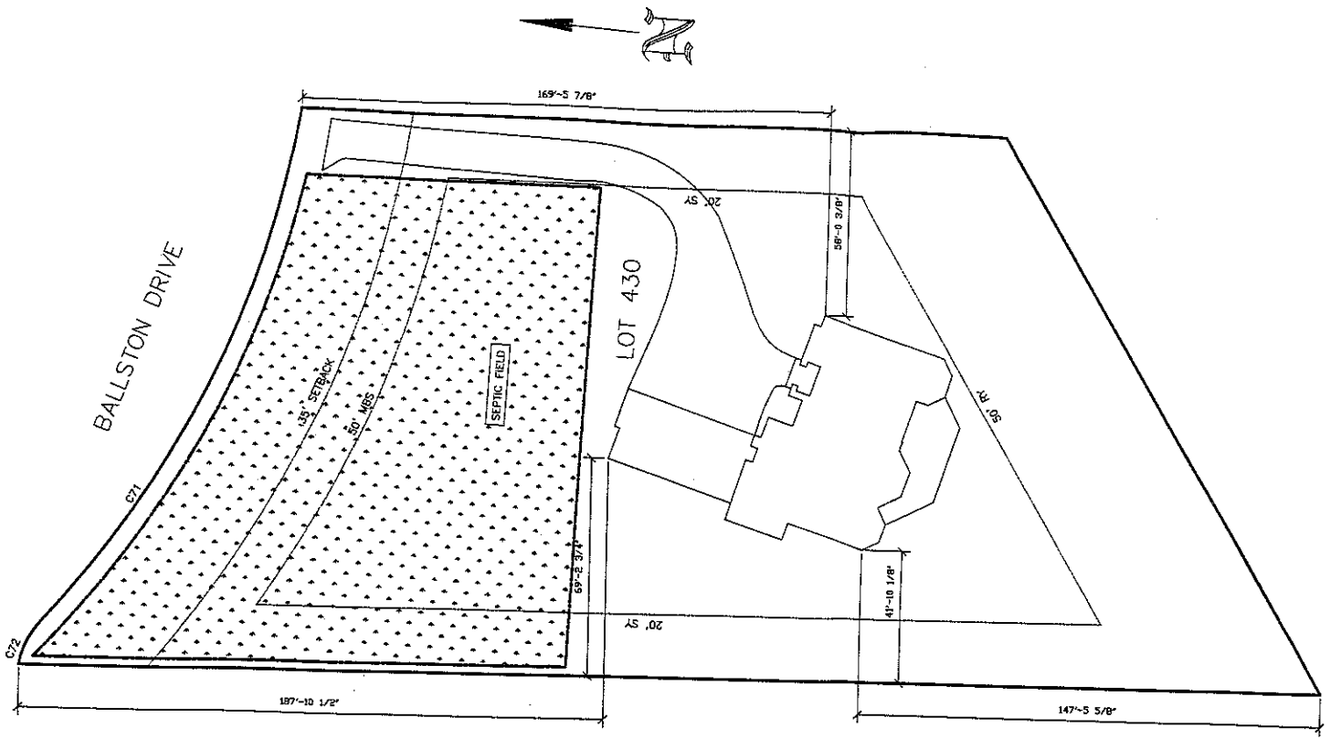


SITE WITH 3 CAR GARAGE, DRIVE LEFT, 2' ON REAR DECK AND 2' ON MASTER AND BASEMENT BEDROOM.

CURVE	RADIUS	LENGTH	CHORD	BEARING	DELTA
C71	303.63'	185.01	182.16	S67°37'46"E	34°54'43"
C72	25.00'	15.03	14.80	N56°23'48"W	34°26'47"

SHEET
SITE PLAN

BUILDER
DIENST CUSTOM HOMES
LOT 430 THE POINT
(704) 892-8426

JOB
CHIP & BONNIE SUTHER

DRAWN BY
J.FELLOWS

SCALE
1"=20'-0"

DATE
8/5/01

SHEET NO.
S1
OF 1