NOT FOR CONSTRUCTION

BEAM SCHEDULE

	Size	Material	Remarks
1	2 - 2 x 10	No. 2 Southern Pine	
2	2 - 2 x 12		
3	2 - 2 x 14		
4	3 - 2 x 12		
5	3 - 2 x 14		
6	2 - 1 3/4 x 9 1/4	Micro Lam	
7	3 - 1 3/4 x 9 1/4		
8	4 - 1 3/4 x 11 7/8		
9	3 - 1 3/4 x 11 7/8		
10	3 - 1 3/4 x 14		
11	4 - 1 3/4 x 16		
12	W 8 x 10	Steel Deck	
13	W 8 x 15		
14	W 8 x 18		
15	W 8 x 21		
16	W 8 x 24		
17	W 8 x 28		
18	W 10 x 15		
19	W 10 x 22		
20	W 10 x 26		
21	W 10 x 29		
22	W 10 x 33		
23	W 12 x 16		
24	W 12 x 19		
25	W 12 x 22		
26	W 14 x 22		
27	W 14 x 26		
28	W 14 x 30		
29	W 16 x 26		
30	W 16 x 31		
31	W 16 x 36		
32	W 16 x 50		
33	2' - 6" x 15"		

DOOR SCHEDULE

	Size	Description
1	3'-0" x 6'-8"	SOLID PANEL DOOR
2	2'-8" x 6'-8"	SOLID PANEL DOOR
3	2'-0" x 6'-8"	SOLID PANEL DOOR
4	2'-8" x 6'-8"	SOLID PANEL DOOR
5	2-2'-0" x 6'-8"	SOLID PANEL DOORS
6	3'-0" x 6'-8"	POCKET SLIDING DOOR
7	9'-0" x 8'-0"	CASED OPENING
8	2-2'-8" x 6'-8"	FRENCH DOORS
9	2'-8" x 6'-8"	FRENCH DOOR
10	3'-0" x 6'-8"	SOLID PANEL DOOR
11	3'-0" x 6'-8"	SOLID PANEL DOOR
12	2'-8" x 6'-8"	SOLID PANEL DOOR
13	2-2'-0" x 6'-8"	SOLID PANEL DOORS
14	2-2'-8" x 6'-8"	SOLID PANEL DOORS
15	2-2'-8" x 6'-8"	FRENCH DOORS
16	2-3'-0" x 6'-8"	FRENCH DOORS
17	2-2'-0" x 7'-0"	ENTRY DOORS W/ ARCH TOP FIXED TRANSOM ABOVE
18	6'-0" x 8'-0"	ARCHED OPENING W/ 16" ARCH
19	2-2'-8" x 8'-0"	FRENCH DOORS
20	5'-0" x 8'-0"	ARCHED OPENING W/ 16" ARCH
21	16'-0" x 8'-0"	ARCHED OPENING

WINDOW SCHEDULE

	Size	Description
A	8'-0" x 6'-0"	CASEMENT
B	2-2'-0" x 3'-0"	CASEMENT W/ 16" TRANSOM
C	2'-0" x 3'-0"	CASEMENT
D	4-2'-0" x 6'-0"	CASEMENT
E	2'-0" x 6'-0"	CASEMENT
F	2'-0" x 3'-0"	CASEMENT
G	2-2'-8" x 2'-0"	FIXED (HIP)
H	2'-0" x 3'-0"	CASEMENT W/ 16" TRANSOM
I	2-2'-0" x 4'-0"	CASEMENT
J	2'-0" x 4'-0"	CORNER GLASS VRT
K	3'-0" x 3'-0"	CASEMENT
L	4-2'-0" x 6'-0"	CASEMENT
M	2-2'-0" x 6'-0"	CASEMENT W/ ARCHED TOP
N	2'-0" x 5'-0"	CASEMENT W/ 16" TRANSOM
O	NOT USED	
P	2'-0" x 6'-0"	CASEMENT
Q	2-2'-0" x 6'-0"	CASEMENT
R	2'-0" x 3'-0"	CASEMENT

Square Footage
8/22/08 wf

Main Level Heated	2,413 Sq.Ft.
Upper Level Heated	1,725 Sq.Ft.
Climatized Storage	300 Sq.Ft.
Total Heated	4,438 Sq.Ft.
Three Car Garage	759 Sq.Ft.
Screened Porch	212 Sq.Ft.
Covered Entry	67 Sq.Ft.
Total Under Roof	5,476 Sq.Ft.

BUILD IN REVERSE

© Copyright, Carolina Design Group, Inc. - 2008

CAROLINA DESIGN GROUP
a residential design firm
10602 Bailey Road Suite A, Cornelius NC 28031
voice: 704.895.7805 fax: 704.895.0599
www.carolinadesigngroup.com

Lot 401
Wellington Court
THE POINT

A New Residence By
AUGUSTA HOMES

SEAL

DRAWN BY: HF
DATE: 8/22/08


DRAWING TITLE:

SCALE: 1/4" = 1'-0"

SHEET NO.

OF SHEETS

NOT FOR CONSTRUCTION

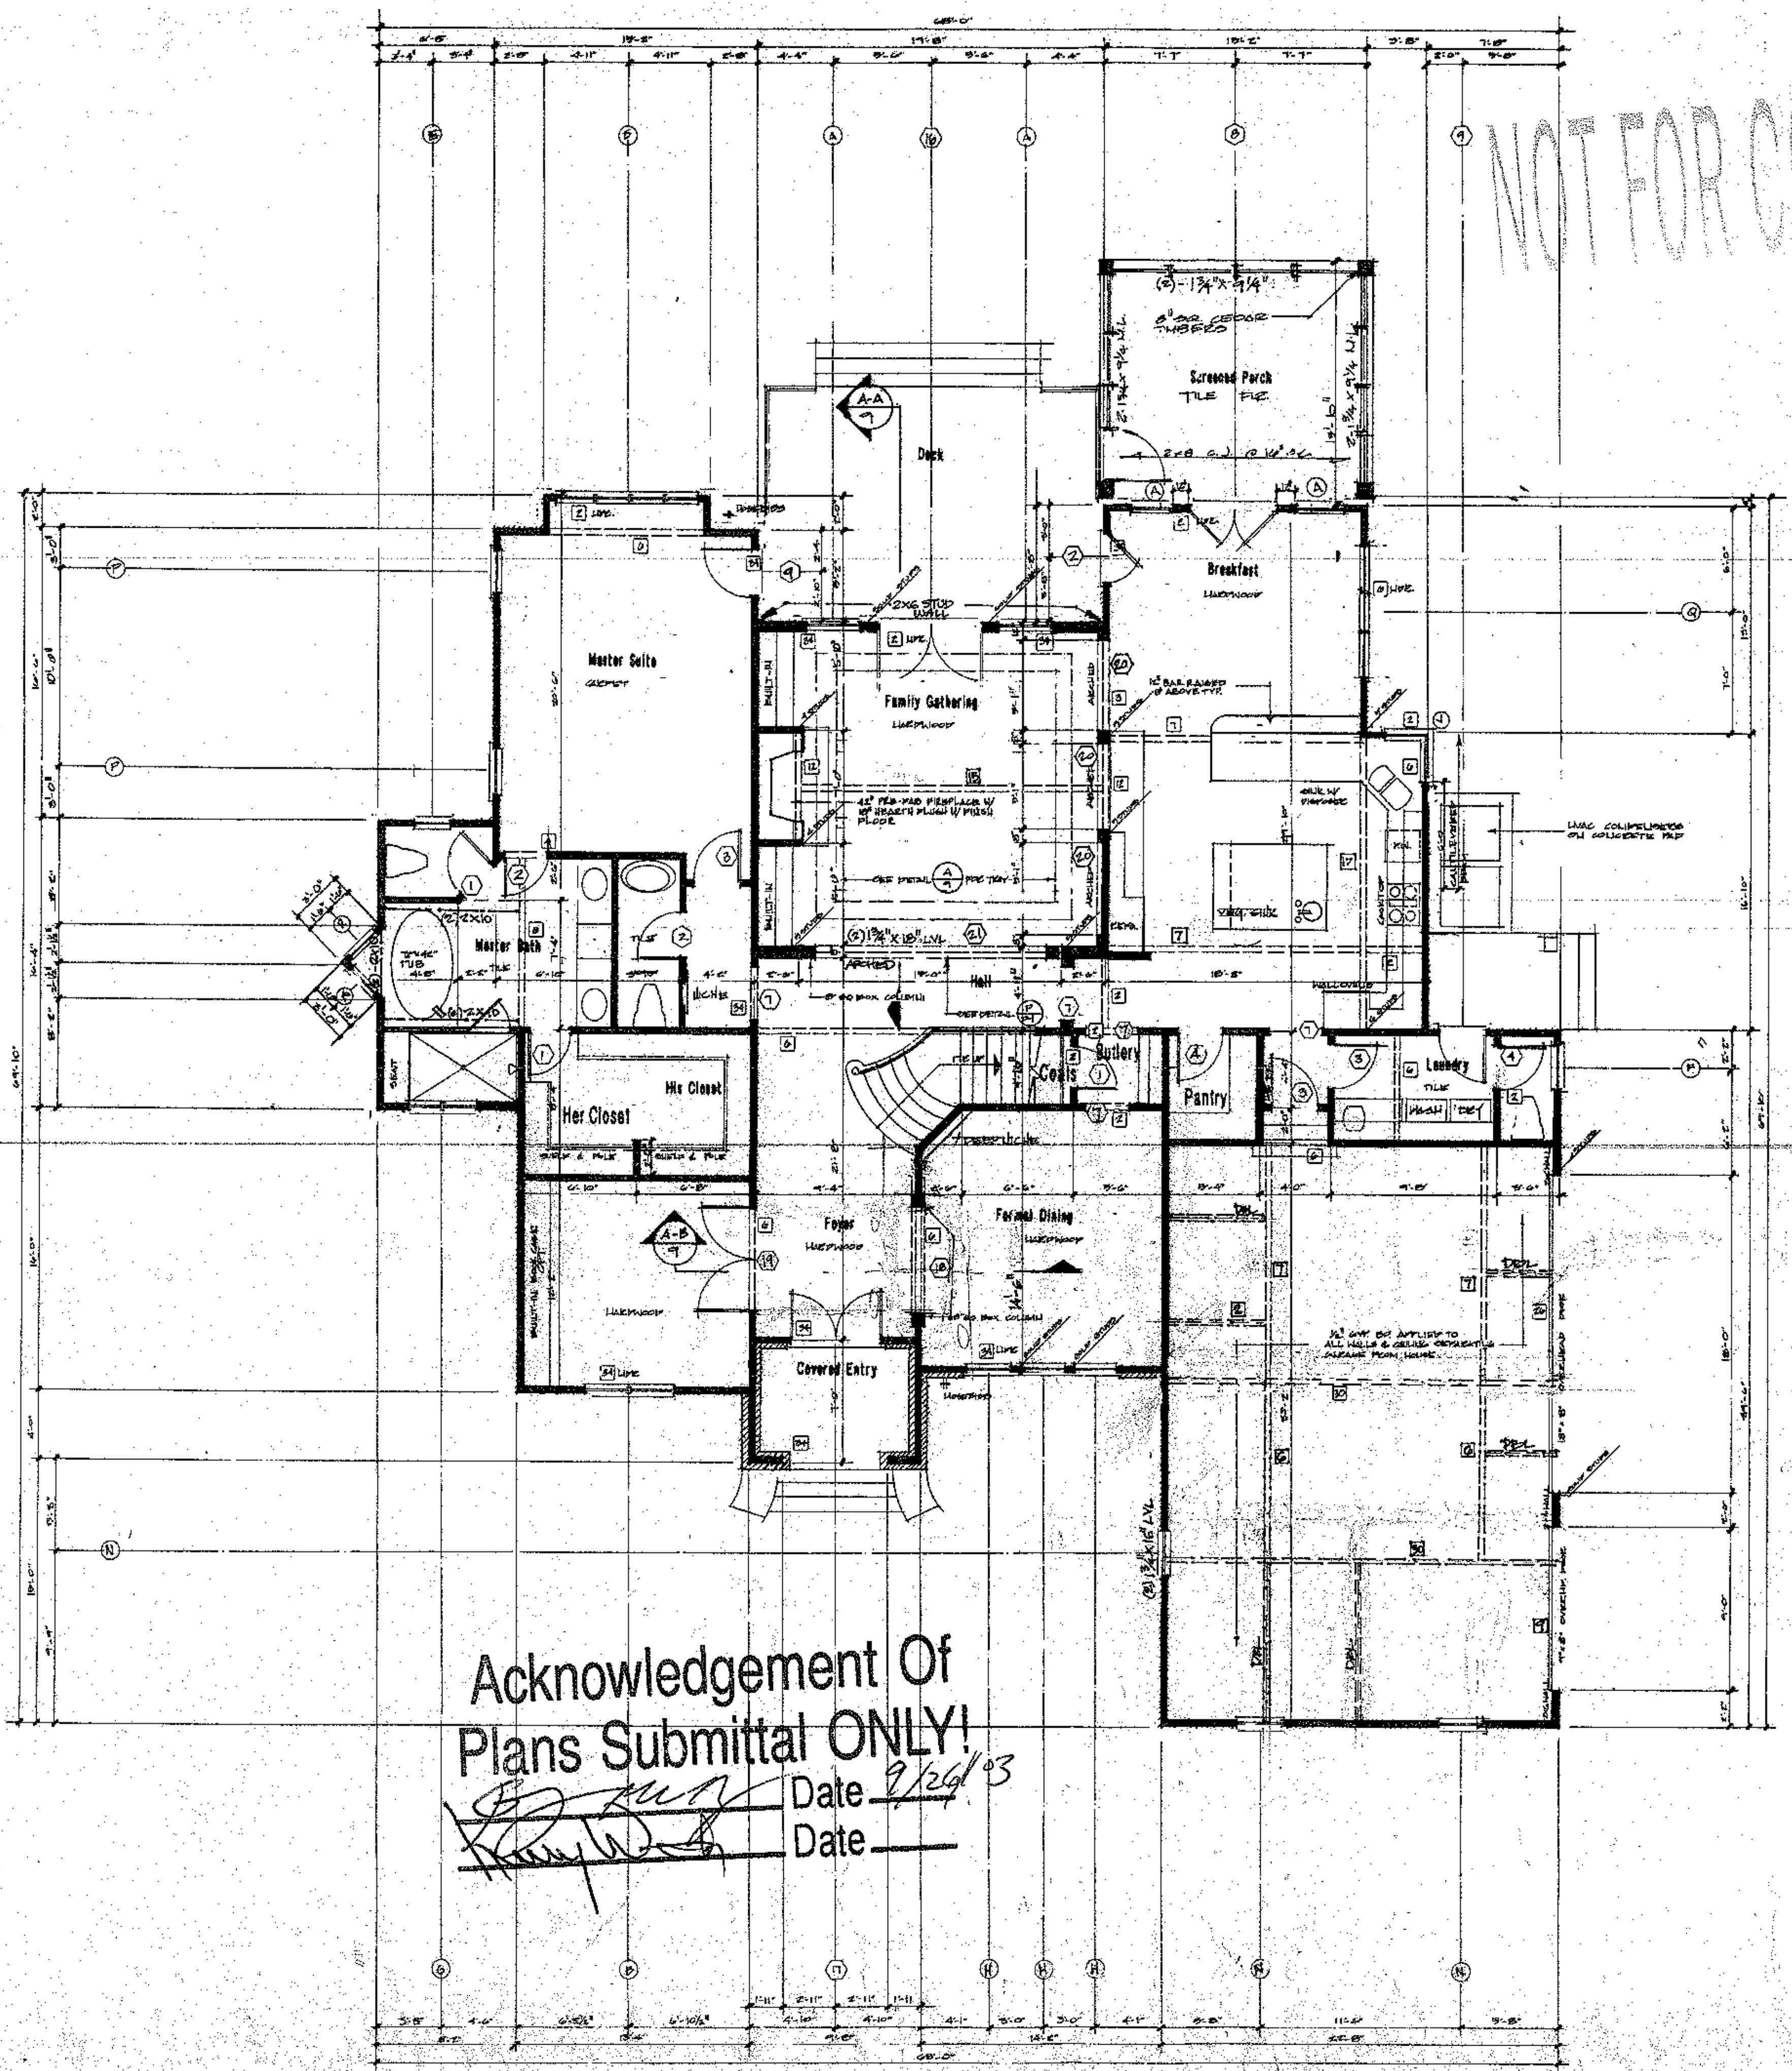

BEAM SCHEDULE

○		Size	Material	Remarks
2		2 - 2 x 10	No. 2 Southern Pine	
3		3 - 2 x 10		
4		2 - 2 x 12		
5		3 - 2 x 12		
6		2 - 1 3/4 x 9 1/4	Micro Lam	
7		3 - 1 3/4 x 9 1/4		
8		2 - 1 3/4 x 11 7/8		
9		3 - 1 3/4 x 11 7/8		
10		2 - 1 3/4 x 14		
11		2 - 1 3/4 x 18		
12		w 6 x 10	Steel Beam	
13		w 8 x 15		
14		w 8 x 18		
15		w 8 x 21		
16		w 8 x 24		
17		w 8 x 28		
18		w 10 x 15		
19		w 10 x 22		
20		w 10 x 26		
21		w 10 x 30		
22		w 10 x 33		
23		w 10 x 45		
24		w 12 x 19		
25		w 12 x 16		
26		w 14 x 22		
27		w 14 x 26		
28		w 14 x 61		
29		w 16 x 26		
30		w 16 x 31		
31		w 18 x 50		
32		2 - 2x10		

DOOR SCHEDULE

○	SIZE	DESCRIPTION
1	$2^4 \times 8^0$	SOLID PANEL DOOR
2	$2^6 \times 8^0$	SOLID PANEL DOOR
3	$2^8 \times 8^0$	SOLID PANEL DOOR
4	$2^6 \times 8^0$	SOLID PANEL DOOR
5	$2\text{-}2^0 \times 6^8$	SOLID PANEL DOORS
6	$2^4 \times 8^0$	POCKET SLIDING DOOR
7	$3^0 \times 8^0$	CASED OPENING
8	$2\text{-}2^6 \times 8^0$	FRENCH DOORS
9	$2^6 \times 8^0$	FRENCH DOOR
10	$2^4 \times 6^8$	SOLID PANEL DOOR
11	$2^6 \times 6^8$	SOLID PANEL DOOR
12	$2^8 \times 6^8$	SOLID PANEL DOOR
13	$2\text{-}2^6 \times 6^8$	SOLID PANEL DOORS
14	$2\text{-}5^0 \times 6^8$	SOLID PANEL DOORS
15	$2\text{-}3^0 \times 6^8$	FRENCH DOORS
16	$2\text{-}3^0 \times 8^0$	FRENCH DOORS
17	$2\text{-}2^6 \times 8^0$	ENTRY DOORS W/ ARCH TOP W/ 12" ARCHED TOP FIXED WINDOW ABOVE
18	$6^0 \times 8^0$	ARCHED OPENING W/ 18" ARCH
19	$2\text{-}2^6 \times 8^0$	FRENCH DOORS
20	$5^0 \times 8^0$	ARCHED OPENING W/ 18" ARCH
21	$16^1 \times 8^0$	ARCHED OPENING

WINDOW SCHEDULE

○	SIZE	DESCRIPTION
A	$3^0 \times 6^0$	CASEMENT
B	$2\text{-}2^0 \times 5^0$	CASEMENT W/ 16" TRANSOM
C	$2^4 \times 3^0$	CASEMENT
D	$4\text{-}2^0 \times 6^0$	CASEMENT
E	$2^0 \times 6^0$	CASEMENT
F	$2^4 \times 5^0$	CASEMENT
G	$2\text{-}2^0 \times 2^0$	FIXED (H.P.)
H	$2^4 \times 5^4$	CASEMENT W/ 16" TRANSOM
I	$2\text{-}2^0 \times 4^0$	CASEMENT
J	$2^4 \times 4^0$	CORNER GLASS UNIT
K	$5^0 \times 5^0$	CASEMENT
L	$4\text{-}2^4 \times 5^0$	CASEMENT
M	$2\text{-}2^4 \times 5^6$	CASEMENT W/ ARCHED TOP
N	$2^0 \times 5^4$	CASEMENT W/ 16" TRANSOM
O	NOT USED	
P	$2^4 \times 6^0$	CASEMENT
Q	$3\text{-}2^4 \times 6^0$	CASEMENT
R	$2^4 \times 3^0$	CASEMENT

Square Footage
8/22/03 wf

Main Level Heated	2,413	Sq.Ft.
Upper Level Heated	1,725	Sq.Ft.
Climatized Storage	300	Sq.Ft.
Total Heated	4,438	Sq.Ft.
Three Car Garage	759	Sq.Ft.
Screened Porch	212	Sq.Ft.
Covered Entry	67	Sq.Ft.
Total Under Roof	5,476	Sq.Ft.

BUILD IN REVERSE

© Copyright, Carolina Design Group, Inc. - 2002

CAROLINA DESIGN GROUP
a residential design firm
10602 Bailey Road Suite A, Cornelius NC 28031
voice: 704.895.7805 fax: 704.895.0599
www.carolinadesigngroup.com

Lot 401
Wellfleet Court
THE POINT

A New Residence By
AUGUSTA HOMES

SEAL

DRAWN BY: HF
DATE: 8/22/03

DRAWING TITLE:

SCALE: 1/4" = 1'-0"

SHEET NO.

OF SHEETS