
(4 BDRM)

Acknowledgement Of Plans Submittal ONLY!

W Sparks P.S. Date 10/29/04

Date 10/29/04

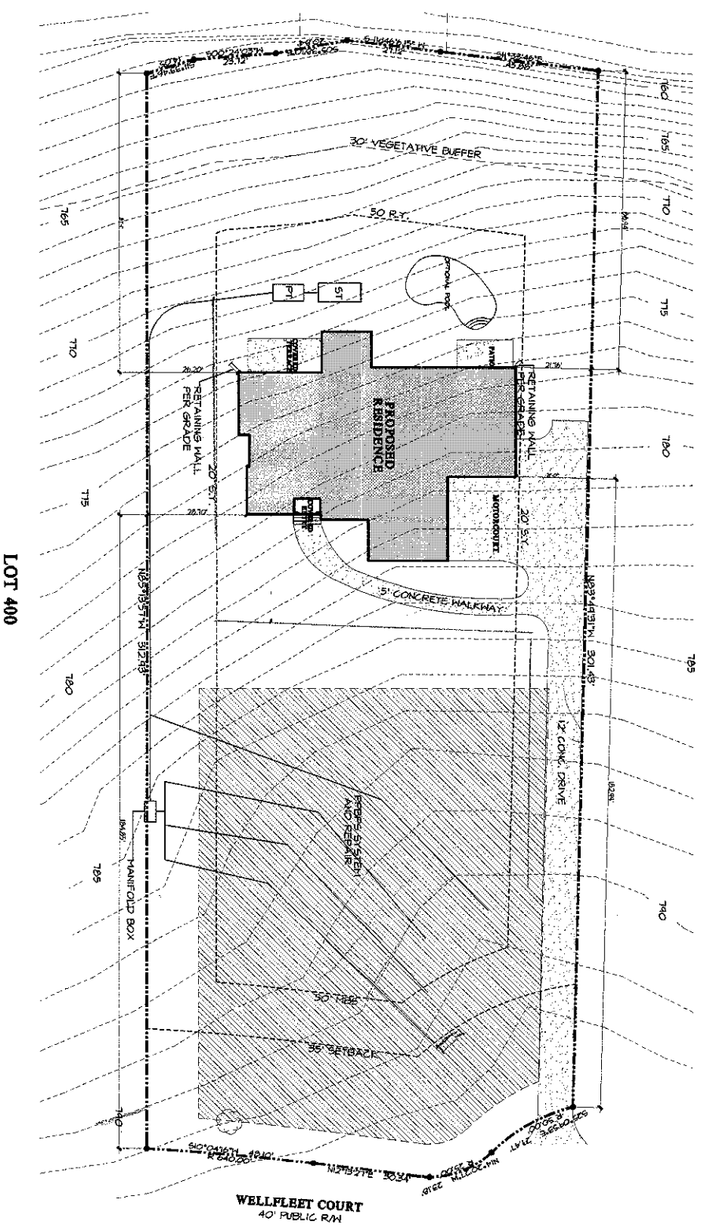

SHEET NO. 3 OF 21 SHEETS	SCALE: 1" = 20'-0"	DRAWING TITLE: SITE PLAN	DRAWN BY: JDH	DATE: 10/22/04	SEAL

A NEW RESIDENCE BY

AUGUSTA HOMES

10602 Bailey Road • Suite B • Cornelius, North Carolina 28031
Office: 704-892-7795 • Fax: 704-892-7264 • Pager: 800-311-8604

Lot #399

The Point

CAROLINA DESIGN GROUP
a residential design firm

10602 Bailey Road Suite A, Cornelius NC 28031
voice: 704.895.7805 fax: 704.895.0599
www.carolinadesigngroup.com