
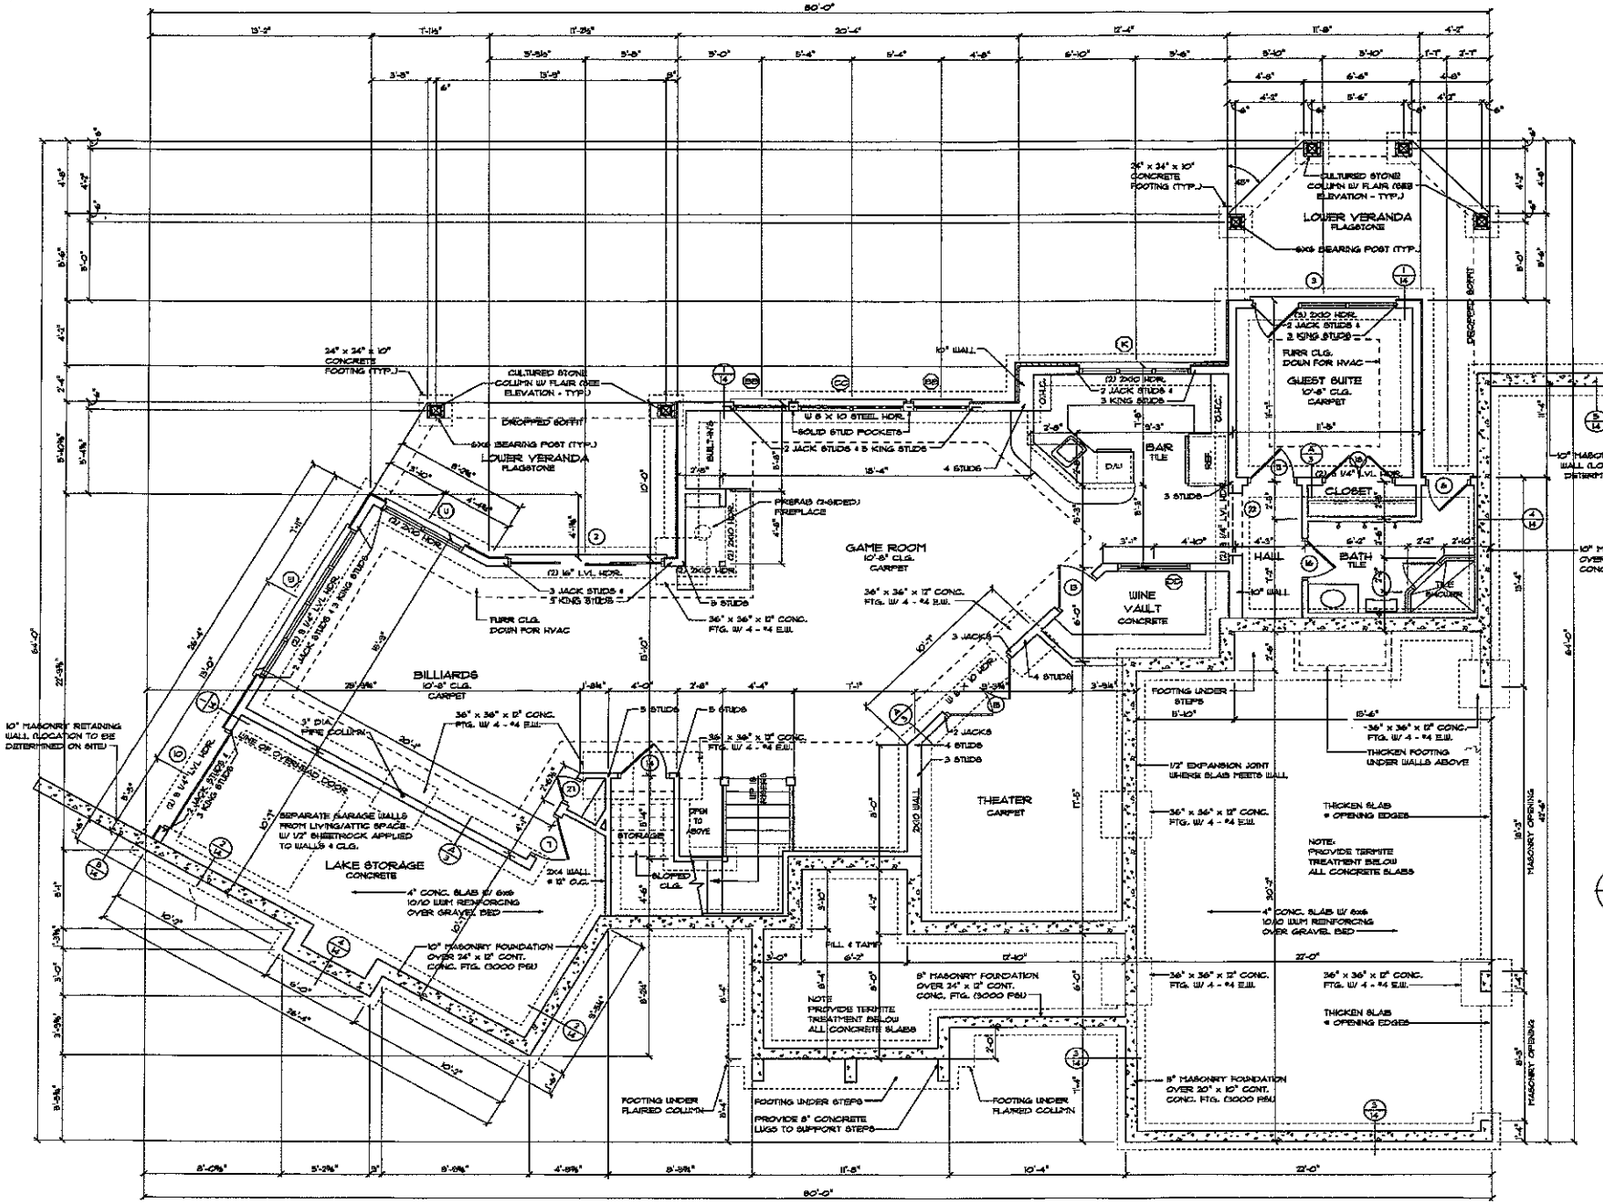


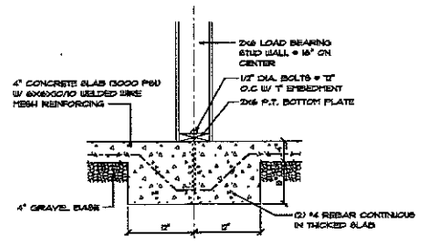

A/3 THICKENED SLAB DETAIL
SCALE 1" = 1'-0"

NOTE:
ALL LOWER LEVEL HEADERS TO BE (2) 2X10'S UNLESS NOTED OTHERWISE
ALL ANGLES ARE 30 OR 60 UNLESS NOTED OTHERWISE
ALL EXTERIOR WALLS TO BE 2x6'S @ 16" ON CENTER W/ 1/2" x 4' x 8' PLYWOOD @ CORNERS

LOWER LEVEL PLAN
SCALE 1/4" = 1'-0"

DRAWN BY:
JOHN STEFANIK III
"REFLECTING DREAMS"
(704)-320-9201


NORTH CAROLINA PROFESSIONAL SEAL 28283 ENGINEER LANDON T BAIRD
08/25/04


ENGINEERED BY:
STRUCTURAL INTEGRITY ENGINEERING, P.A.
315 E. Main St., Suite A
Pineville, NC 28134
Seal for Structural Only

ELITE DESIGN GROUP
PO Box 481943 • Charlotte • NC • 28269
© COPYRIGHT 2004
DESIGNED BY: J.J. BARJA

PROJECT:
Kenneth Bealer Custom Homes
Lot 405 Tuckermuck Lane
The Point

DATE:
AUGUST 24, 2004

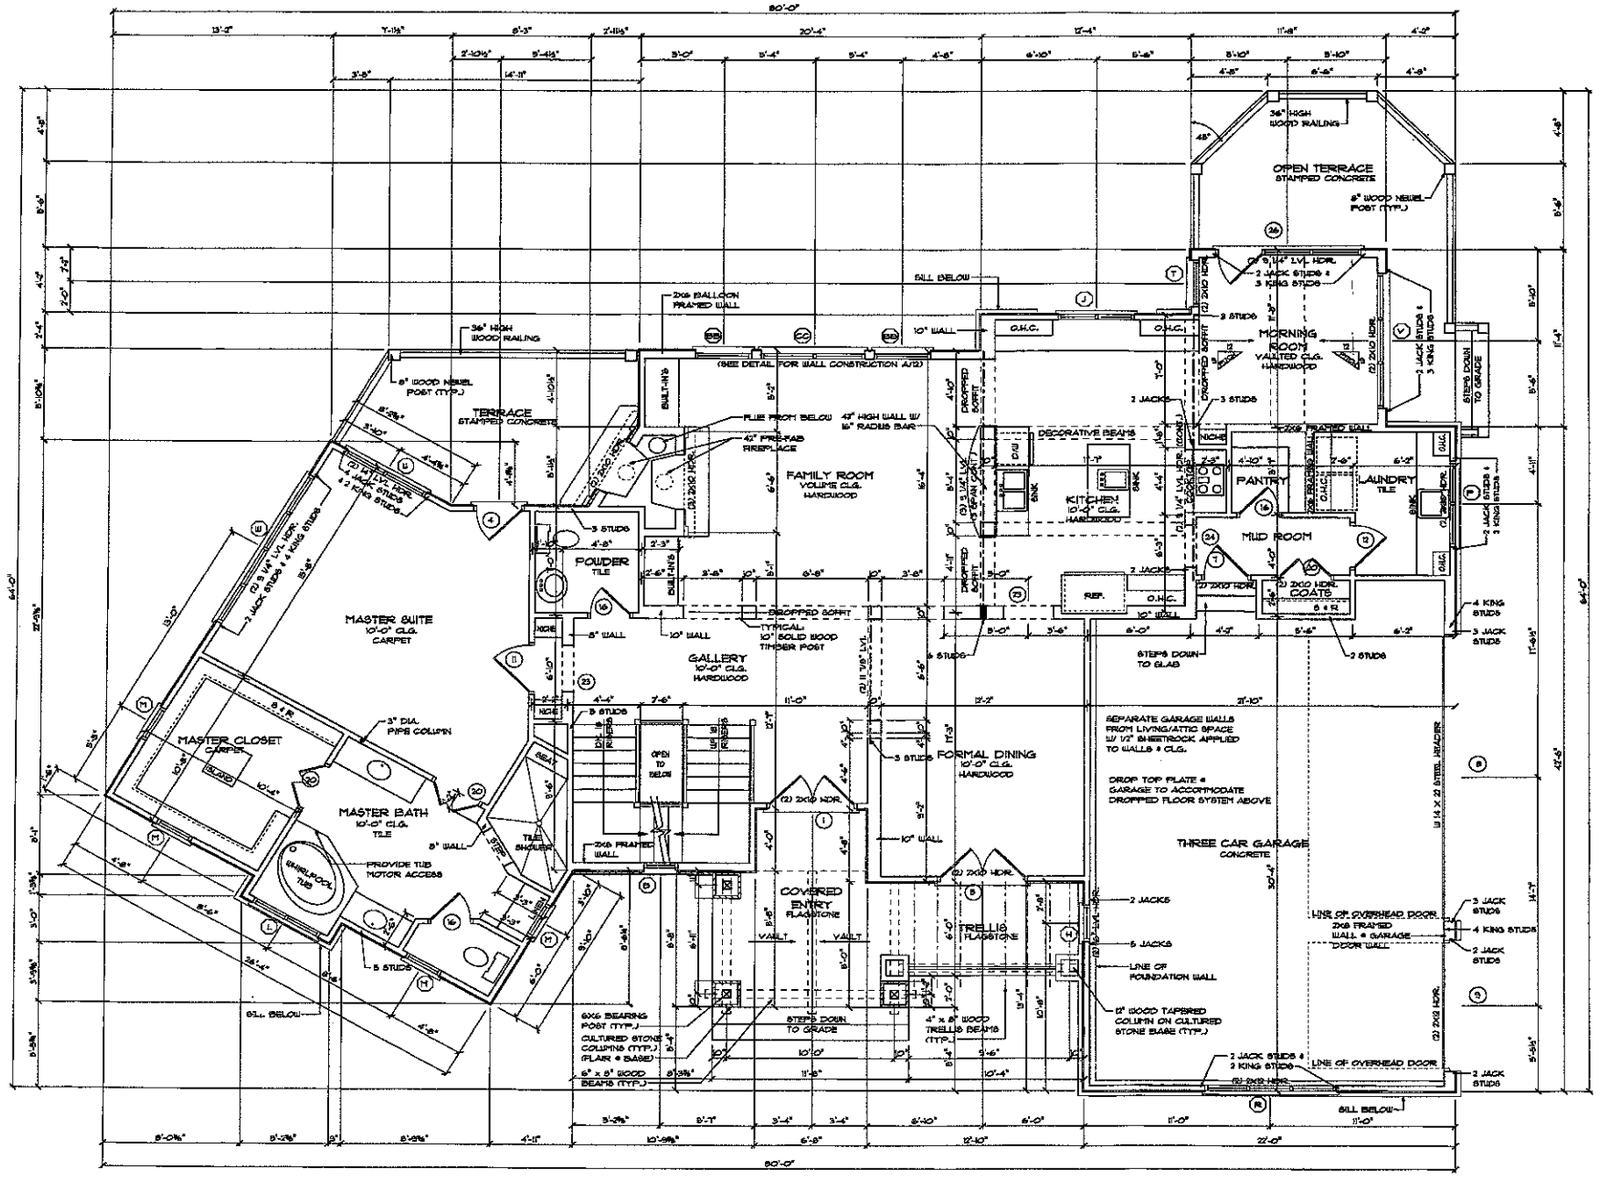

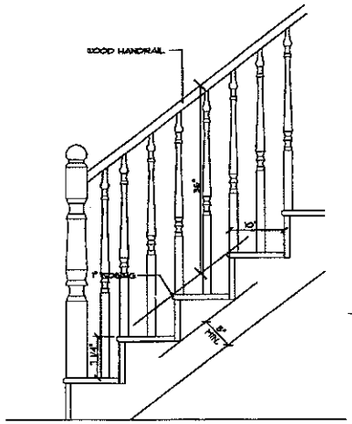

STAIR DETAIL

@ FIRST FLOOR SCALE: 1" = 1'-0"

NOTE:
ALL FIRST FLOOR HEADERS TO BE (2) 2x8'S UNLESS NOTED OTHERWISE

ALL ANGLES ARE 30 OR 60 UNLESS NOTED OTHERWISE

SQUARE FOOTAGE

FIRST FLOOR HEATED	2,052
SECOND FLOOR HEATED	1,475
LOWER LEVEL HEATED	1,760
TOTAL HEATED SF/ACE	5,287
THREE CAR GARAGE	688
COVERED ENTRY	110
LAKE STORAGE	295
LOWER VERANDAS	341
TOTAL UNDER ROOF	6,721

FIRST FLOOR PLAN

SCALE: 1/4" = 1'-0"

DRAWN BY:
JOHN STEFANIK III/
"REFLECTING DREAMS"
(704)-320-5201

NORTH CAROLINA PROFESSIONAL ENGINEER SEAL 28263 ENGINEER LANDON T EBERT
08/25/04

ENGINEERED BY:
STRUCTURAL INTEGRITY ENGINEERING, P.A.
315 E. Main St., Suite A
Pineville, NC 28134
Seal for Structural Only

ELITE DESIGN GROUP
PO Box 481943 • Charlotte • NC • 28269


© COPYRIGHT 2004

DESIGNED BY: J.J. BARJA

PROJECT:


Kenneth Bealer Custom Homes
Lot 405 Tuckernuck Lane
The Point

DATE:
AUGUST 24, 2004

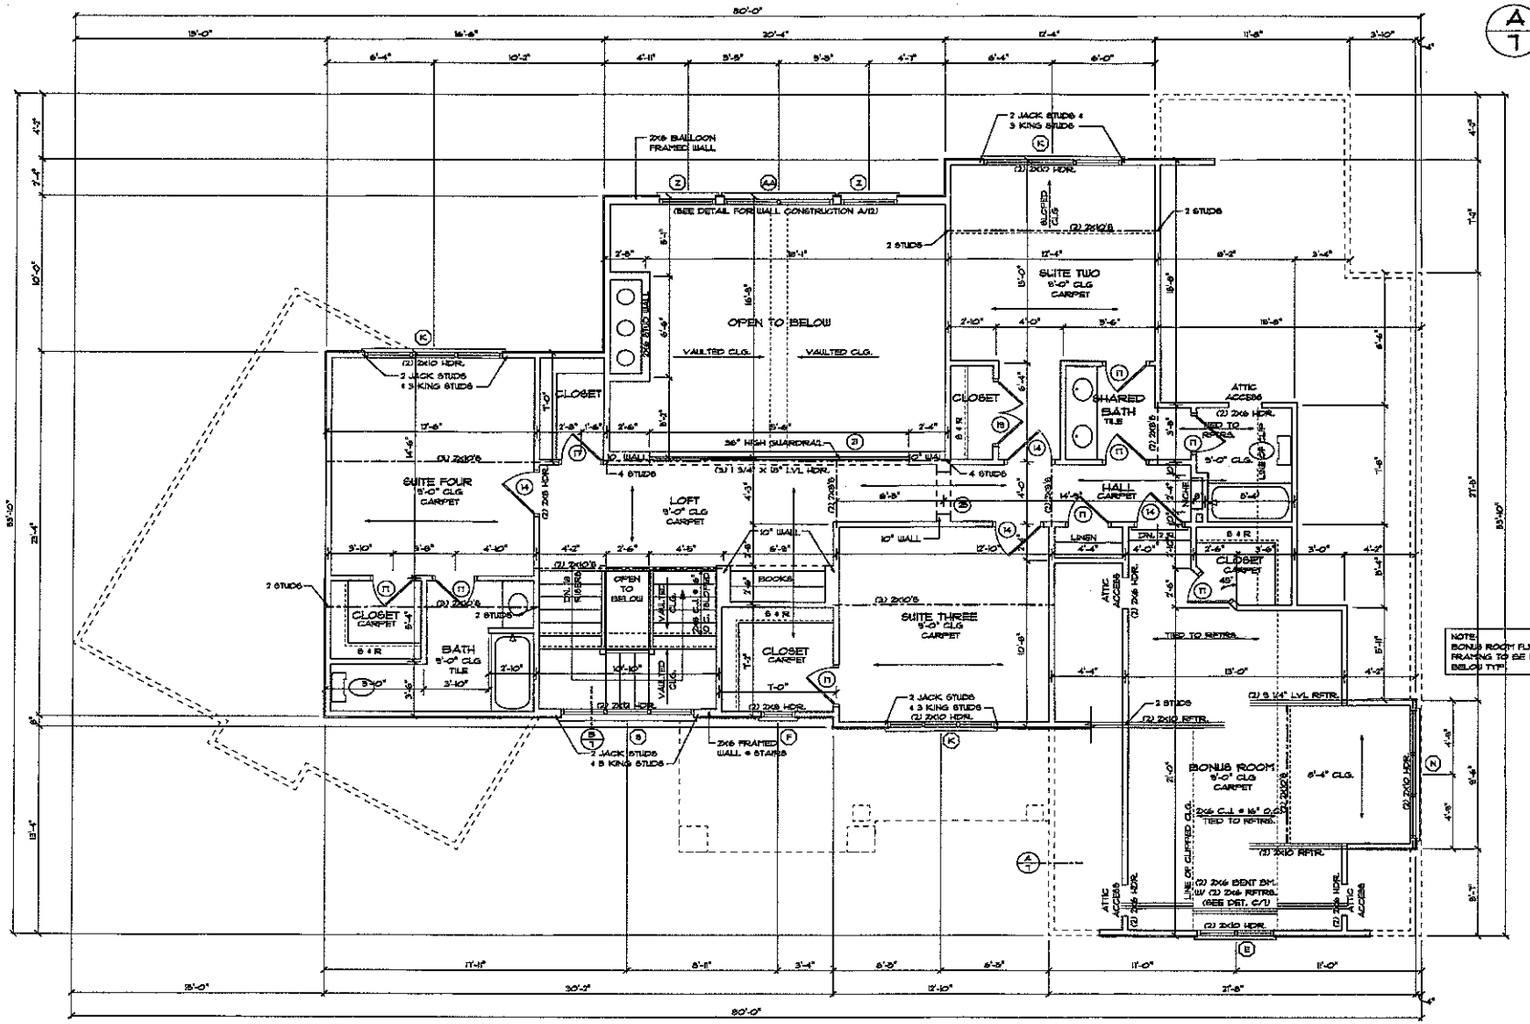


SECOND FLOOR PLAN

SCALE 1/4" = 1'-0"

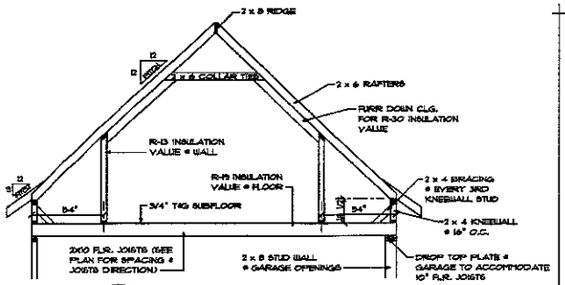


A/T1 SECTION DETAIL

@ GARAGE SCALE 1/4" = 1'-0"

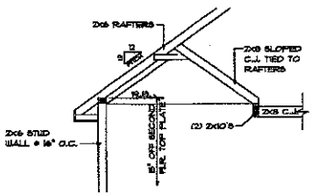

B/T1 CEILING SECTION

@ STAIRS SCALE 1/4" = 1'-0"

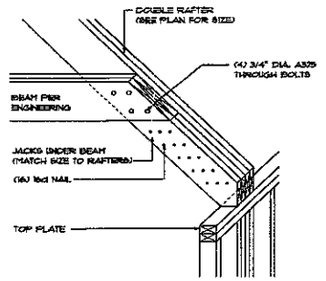

C/T1 BENT BEAM DETAIL

NO SCALE

NOTE:
ALL CEILING JOISTS TO BE 2x8's @ 16" ON CENTER UNLESS NOTED OTHERWISE

ALL SECOND FLOOR HEADERS TO BE (2) 2x6's UNLESS NOTED OTHERWISE

ALL ANGLES ARE 30 OR 60 UNLESS NOTED OTHERWISE

PROVIDE FULL-DOSN STAIRS PER BUILDER'S LOCATION FRAME W/ (2) 2x8's @ ALL SIDES

DRAWN BY:
JOHN STEFANIK III/
"REFLECTING DREAMS"
(704)-320-5201

NORTH CAROLINA PROFESSIONAL ENGINEER SEAL 28253 LANDON T. ERWIN 08/25/04

ENGINEERED BY:
STRUCTURAL INTEGRITY
ENGINEERING, P.A.
315 E. Main St., Suite A
Pineville, NC 28134
Seal for Structural Only

ELITE DESIGN GROUP
PO Box 481943 • Charlotte • NC • 28289
© COPYRIGHT 2004
DESIGNED BY: J.J. BARJA

PROJECT:
Kenneth Bealer Custom Homes
Lot 405 Tuckernuck Lane
The Point

DATE:
AUGUST 24, 2004