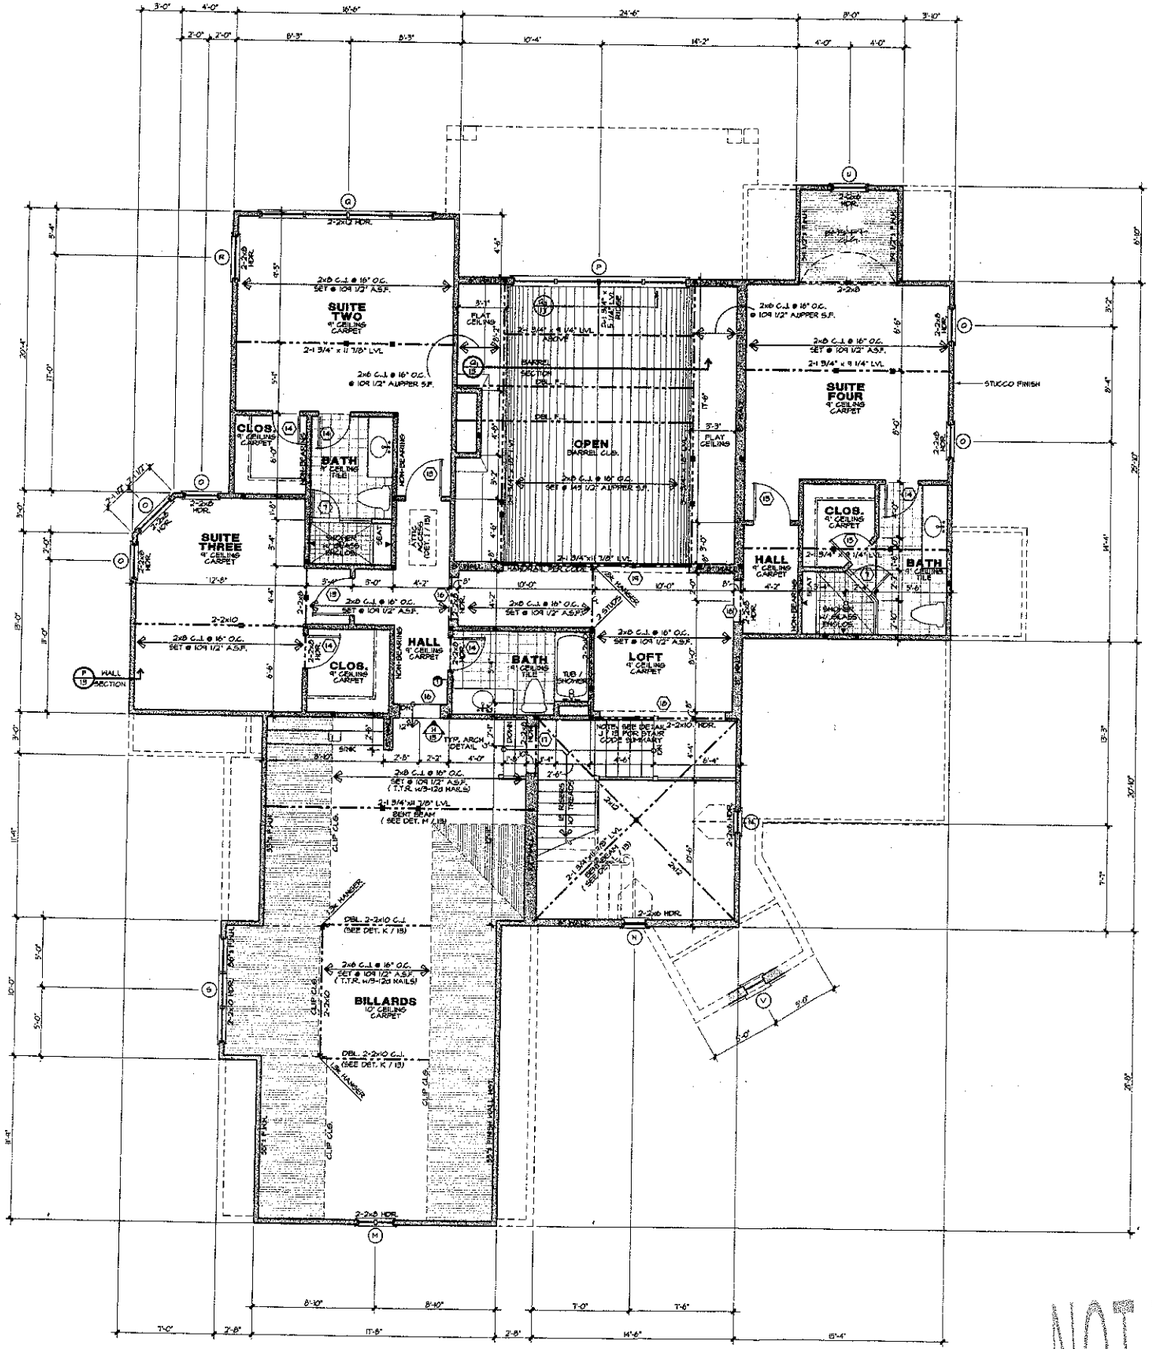


DOOR SCHEDULE

	SIZE	DESCRIPTION
1	2'-3" x 8'-0"	1/2 GLASS ARCHED TOP
2	5'-0" x 8'-0"	FRENCH
3	2'-8" x 6'-8"	SOLID PANEL (20 min. RATED)
4	2'-8" x 6'-8"	SOLID PANEL
5	2'-6" x 6'-8"	SOLID PANEL
6	2'-0" x 6'-8"	SOLID PANEL
7	3'-0"	TEMPERED GLASS
8	2'-6" x 4'-0"	ARCHED SHEETROCK OPENING
9	3'-0" x 4'-0"	ARCHED SHEETROCK OPENING
10	4'-0" x 4'-0"	ARCHED SHEETROCK OPENING
11	5'-0" x 4'-0"	ARCHED SHEETROCK OPENING
12	6'-0" x 4'-0"	ARCHED SHEETROCK OPENING
13	2'-8" x 6'-8"	SOLID PANEL
14	2'-6" x 6'-8"	SOLID PANEL
15	2'-0" x 6'-8"	SOLID PANEL
16	5'-0" x 7'-9"	ARCHED SHEETROCK OPENING
17	3'-0" x 7'-9"	ARCHED SHEETROCK OPENING
18	4'-0" x 7'-9"	ARCHED SHEETROCK OPENING
19	13'-0" x 7'-9"	ARCHED SHEETROCK OPENING
20	16'-0" x 4'-0"	ARCHED SHEETROCK OPENING
21		
22		

WINDOW SCHEDULE

	SIZE	DESCRIPTION
A	3'-2" x 6'-0"	CASEMENT w/ 16" TRANSOM
B	5'-0" x 10'-0"	FIXED ARCHED TOP
C	2'-2" x 6'-0"	CASEMENT w/ 16" TRANSOM
D	2'-0" x 6'-0"	CASEMENT w/ 16" TRANSOM
E	2'-2" x 4'-0"	CASEMENT
F	3'-2" x 4'-0"	CASEMENT
G	5'-2" x 6'-0"	CASEMENT
H	4'-2" x 6'-0"	CASEMENT
J	2'-0" x 6'-0"	CASEMENT
K	2'-0" x 4'-0"	CASEMENT
L	2'-0" x 3'-0"	FIXED OVAL
M	2'-1" x 5'-0"	CASEMENT
N	1'-0" x 3'-0"	FIXED ARCHED TOP
O	2'-0" x 5'-0"	CASEMENT
P	4'-2" x 8'-0"	FIXED ARCHED TOP
Q	4'-2" x 5'-0"	CASEMENT
R	2'-0" x 5'-0"	CASEMENT
S	5'-2" x 3'-0"	CASEMENT
T	2'-2" x 6'-0"	CASEMENT
U	2'-0" x 4'-0"	FIXED ARCHED TOP
V	1'-0" x 3'-0"	FIXED ARCHED TOP

Square Footage

10/27/03 TSS

Main Level Heated	2,451 Sq.Ft.
Upper Level Heated	2,060 Sq.Ft.
Total Heated	4,511 Sq.Ft.
Two Car Garage	776 Sq.Ft.
Covered Entry	47 Sq.Ft.
Covered Terrace	234 Sq.Ft.
Total Under Roof	5,568 Sq.Ft.

NOTES:

*ALL ANGLED WALLS ARE 45° U.N.O.

*■ INDICATES BLOCKING FOR ABOVE CONCENTRATED LOADS AND ROOF BRACING POINT LOADS U.N.O.

*SEE DRAWING NOTE 15 FOR HEADER SIZES UNLESS NOTED ON PLAN

*ALL DOORS ARE 6'-8" FROM HALL UNLESS DIMENSIONED OTHERWISE

*WEATHERSTRIP ALL DOORS INTO ATTIC SPACE

EXTERIOR WALLS HEIGHT (h)	STUD SIZE/ SPACING
h ≤ 10'-0"	2x4 @ 16" oc
10' ≤ h ≤ 11'	2x4 @ 12" oc
11' ≤ h ≤ 12'-6"	2x6 @ 16" oc
h >12'	CONSULT ENG.

GARAGE WALL TO BE 2x6 @ 16" O.C. IF EXCEEDING 10' IN HEIGHT

NOT FOR CONSTRUC


©Copyright, Carolina Design Group, Inc. - 2003

CAROLINA DESIGN GROUP
a residential design firm
10602 Bailey Road Suite A, Cornelius NC 28031
voice: 704.895.7805 fax: 704.895.0599
www.carolinadesigngroup.com

Lot 390
Wellfleet Ln.
THE POINT

A New Residence By
AUGUSTA HOMES

SEAL

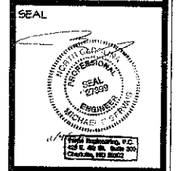

DRAWN BY:	DATE:
Troy S. Smith	OCT. 31, 2003

DRAWING TITLE:
UPPER LEVEL FLOOR PLAN

SCALE: 1/4" = 1'-0"

SHEET NO:
7
OF 16 SHEETS