
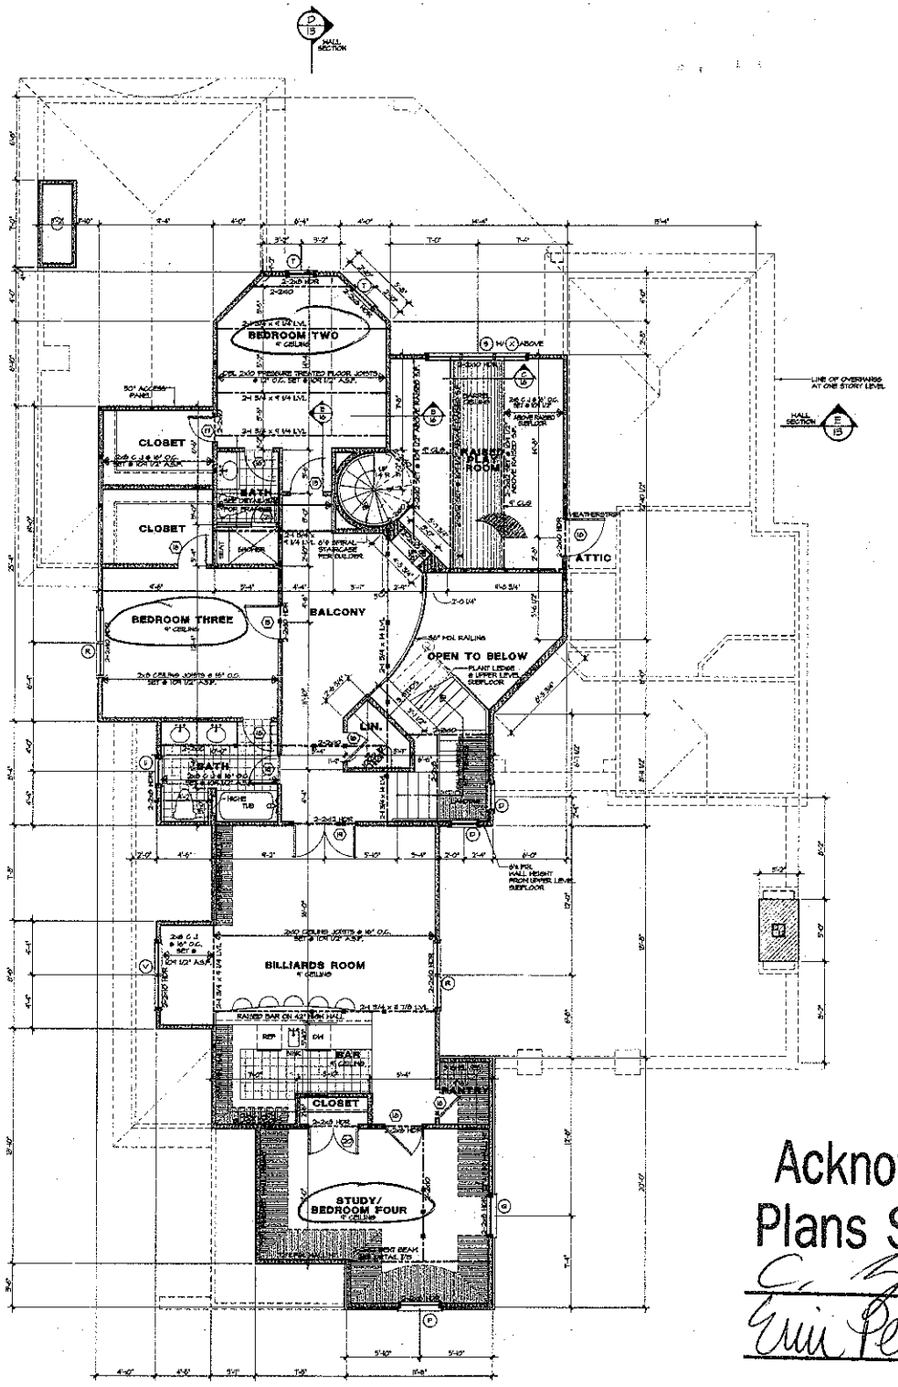


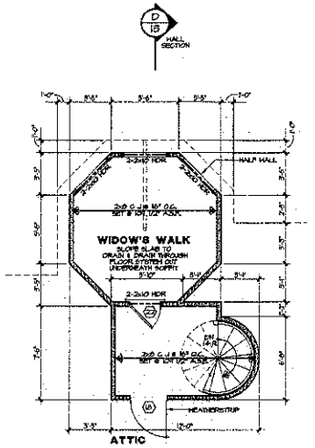

THIRD LEVEL FLOOR PLAN

EXTERIOR WALL HEIGHT (h)	STUD SIZE/ SPACING
h < 10'	2x6 @ 16" oc
10' < h <11'	2x6 @ 12" oc
11' < h < 15'	2x6 @ 16" oc
h >15'	CONSULT ENG.

DOOR SCHEDULE

	SIZE	DESCRIPTION
1	2-8'-0" x 8'-0"	FRENCH W/ 24" ARCHED TRANSOM
2	8'-0" x 8'-0"	FRENCH
3	3'-0" x 8'-0"	HALF GLASS
4	3'-0" x 8'-0"	ONE HOUR FIRE DOOR
5	3'-0" x 8'-0"	SOLID PANEL DOOR
6	2'-6" x 8'-0"	SOLID PANEL DOOR
7	2'-8" x 8'-0"	SOLID PANEL DOOR
8	2'-6" x 8'-0"	SOLID PANEL DOOR
9	3'-0" x 8'-0"	SOLID PANEL DOOR
10	2-1'-9" x 8'-0"	FRENCH
A	11'-8" x 4'-0"	ARCHED OPENING (SEE PAGE 6)
12	10'-0" x 9'-0"	ARCHED OPENING (SEE PAGE 6)
13	10'-0" x 9'-0"	ARCHED OPENING (SEE PAGE 15)
14	9'-0" x 8'-0"	CASED OPENING
15	2'-8" x 6'-8"	SOLID PANEL DOOR
16	2'-4" x 6'-8"	SOLID PANEL DOOR
17	2'-0" x 6'-8"	SOLID PANEL DOOR
18	3'-0" x 6'-8"	SOLID PANEL DOOR
19	2-2'-8" x 6'-8"	SOLID PANEL DOORS
20	2-2'-0" x 6'-8"	SOLID PANEL DOORS
21	2'-0"	TEMPERED GLASS DOOR
22	2'-0" x 6'-8"	FRENCH
23	2-2'-8" x 8'-0"	SOLID PANEL DOORS

WINDOW SCHEDULE

	SIZE	DESCRIPTION
A	2'-0" x 3'-0"	CASEMENT
B	2-2'-0" x 6'-0"	CASEMENT
C	2'-8" x 6'-0"	CASEMENT
D	2'-0" x 5'-0"	CASEMENT
E	2'-0" x 2'-0"	CASEMENT
F	3'-0" x 6'-0"	CASEMENT
G	3-3'-0" x 6'-0"	CASEMENT
H	2'-8"	FIXED
I	9-2'-8" x 6'-0"	CASEMENT
J	4'-0" x 6'-0"	FIXED
K	5'-0" x 6'-9"	FIXED W/ 2'-4" x 6'-0" CASEMENT ON EACH SIDE (7'-10" ARCHED TRANSOM (AT ABOVE ENTRY) AT TWO REAR ELEVATION)
L	2'-0" x 1'-0"	TRANSOM
M	2-2'-0" x 4'-0"	CASEMENT
N	2-2'-8" x 6'-0"	CASEMENT
O	2'-8" x 4'-0"	CASEMENT
P	3'-0" x 5'-0"	ARCHED TOP CASEMENT W/ FALSE MULLION
Q	3'-0" x 5'-0"	CASEMENT W/ FALSE MULLION
R	2-2'-8" x 5'-0"	CASEMENT
S	3-2'-8" x 5'-0"	CASEMENT
T	2'-0" x 4'-0"	CASEMENT W/ EGRESS HARDWARE
U	2'-0" x 2'-0"	CASEMENT
V	2-2'-8" x 5'-0"	CASEMENT
W	2'-0" x 2'-0"	FIXED (TEMPERED)
X	4'-0"	FIXED ARCHED KNEE-WALL TO MATCH ARCH OF BARREL

Sq. Footage

12/13/02

Main Level Heated	2508 Sq.Ft.
Upper Level Heated	1891 Sq.Ft.
Total Heated	4499 Sq.Ft.
Garage	963 Sq.Ft.
Covered Entry	79 Sq.Ft.
Covered Patio	405 Sq.Ft.
Widow's Walk	104 Sq.Ft.
Total Under Roof	6051 Sq.Ft.

* INDICATES BLOCKING FOR ABOVE CONCENTRATED LOADS AND ROOF BRACING PONY LOADS U.N.O.

NOTE: ALL ANGLED WALLS ARE AT 45°

Acknowledgement Of Plans Submittal ONLY!

_____ Date 1/6/03

Erin Pearson Date 1-14-03

© Copyright, Cornerstone Design Group, Inc. - 2002

Lot 391
Wellfleet Lane
THE POINT

A New Residence By
AUGUSTA HOMES

SEAL
NORTH CAROLINA PROFESSIONAL ENGINEER SEAL 21339 MICHAEL D. GEDDINGS
12/16/02

Home Engineering, P.C.
104 S. Mc St., Suite 104
Cary, NC 27511

DRAWN BY:	DATE:
Jessica H Sievert	12/16/02

DRAWING TITLE:
UPPER LEVEL FLOOR PLAN


SCALE: 1/4" = 1'-0"

SHEET NO:
7

OF 18 SHEETS

Acknowledgement Of Plans Submittal ONLY!
Date 1/16/03
Date 1/14/03

NOT FOR CONSTRUCTION

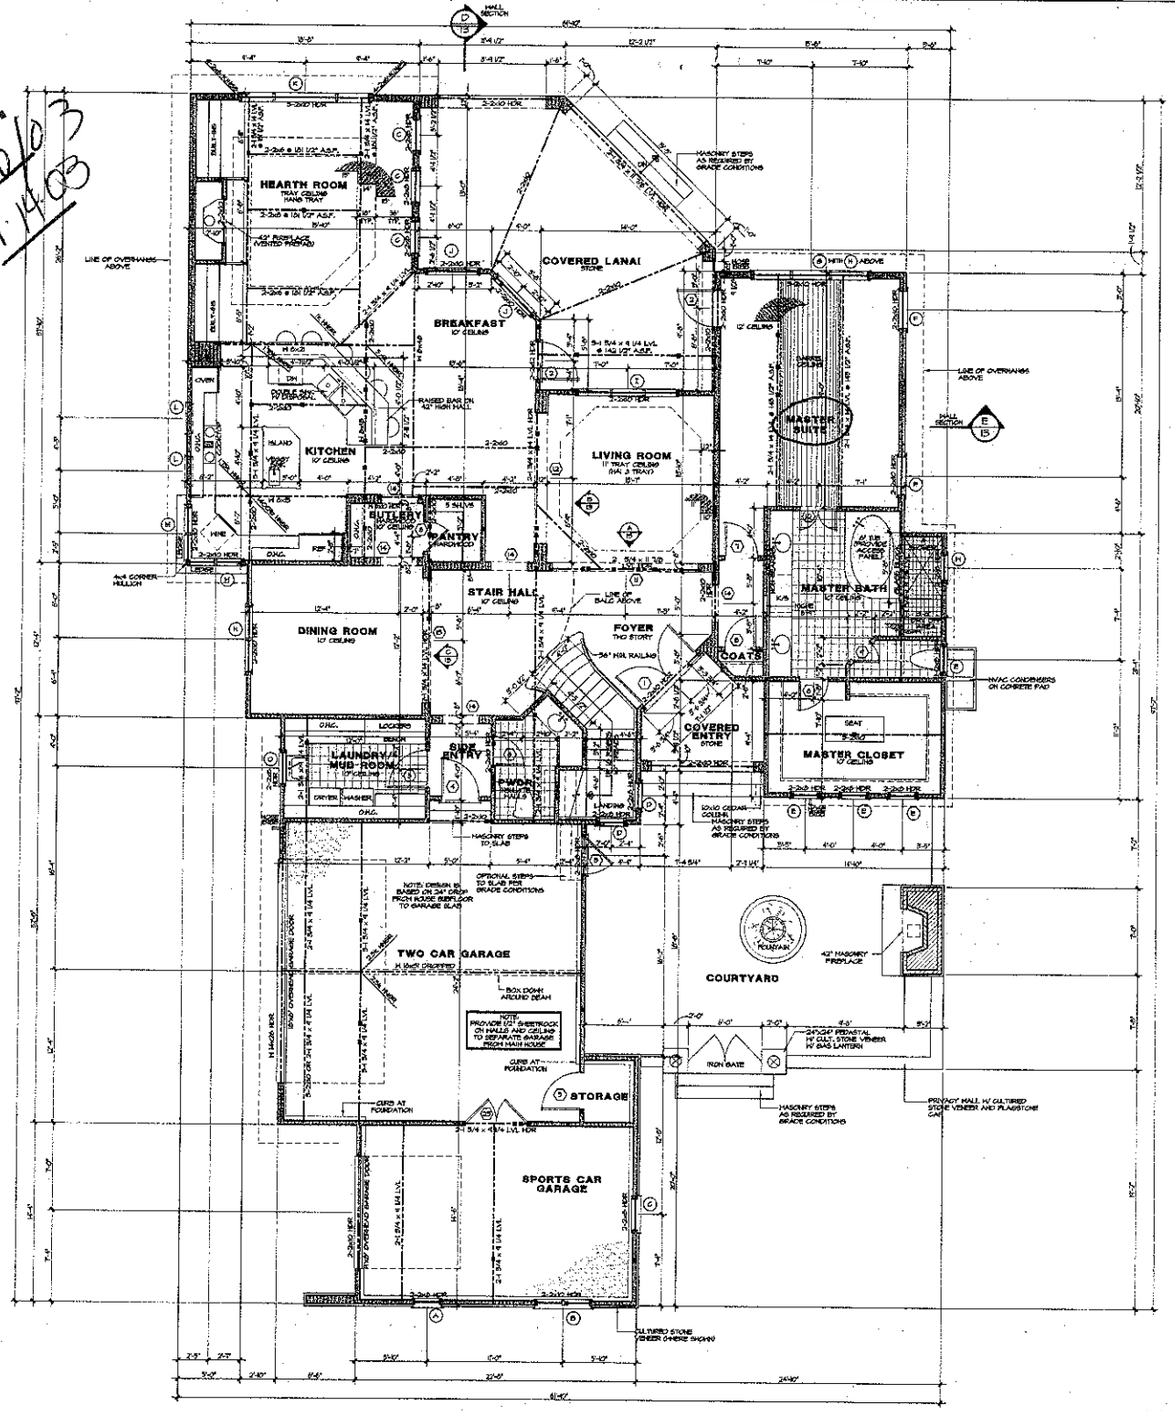

EXTERIOR WALL MEMBER (D)	STUD SIZE/ SPACING
h < 10'	2x4 @ 16" oc
10' < h < 11'	2x4 @ 12" oc
11' < h < 18'	2x6 @ 16" oc
h >18'	CONSULT ENG.

DOOR SCHEDULE

	SIZE	DESCRIPTION
1	2-5'0" x 8'0"	FRENCH W/ 24" ARCHED TRANSOM
2	8'0" x 8'0"	FRENCH
3	5'0" x 8'0"	HALF GLASS
4	3'0" x 8'0"	ONE HOUR FIRE DOOR
5	3'0" x 8'0"	SOLID PANEL DOOR
6	2'6" x 8'0"	SOLID PANEL DOOR
7	2'8" x 8'0"	SOLID PANEL DOOR
8	2'4" x 8'0"	SOLID PANEL DOOR
9	2'0" x 8'0"	SOLID PANEL DOOR
10	2-1'6" x 8'0"	FRENCH
11	3'0" x 4'0"	ARCHED OPENING SEE PAGE 10
12	10'0" x 9'0"	ARCHED OPENING SEE PAGE 10
13	10'0" x 9'0"	ARCHED OPENING SEE PAGE 10
14	9'0" x 8'0"	CASED OPENING
15	2'8" x 6'8"	SOLID PANEL DOOR
16	2'4" x 6'8"	SOLID PANEL DOOR
17	2'0" x 6'8"	SOLID PANEL DOOR
18	3'0" x 6'8"	SOLID PANEL DOOR
19	2-2'8" x 6'8"	SOLID PANEL DOORS
20	2-2'0" x 6'8"	SOLID PANEL DOORS
21	2'0"	TEMPERED GLASS DOOR
22	2'8" x 6'8"	FRENCH
23	2-2'8" x 6'8"	SOLID PANEL DOORS

WINDOW SCHEDULE

	SIZE	DESCRIPTION
A	2'0" x 3'0"	CASEMENT
B	2-2'0" x 6'0"	CASEMENT
C	2'8" x 6'0"	CASEMENT
D	2'0" x 5'0"	CASEMENT
E	2'0" x 2'0"	CASEMENT
F	8'0" x 6'0"	CASEMENT
G	8-3'0" x 6'0"	CASEMENT
H	2'8" 8	FIXED
I	5-2'8" x 6'0"	CASEMENT
J	4'0" x 6'0"	FIXED
K	5'0" x 6'0"	FIXED W/ 2'8" 6" CASEMENT ON EACH SIDE 2'-10" ARCHED TRANSOM (AT) ABOVE ENTIRE UNIT SEE ROUGH ELEVATION
L	2'0" x 1'0"	TRANSOM
M	2-2'0" x 4'8"	CASEMENT
N	2-2'8" x 6'0"	CASEMENT
O	2'8" x 4'8"	CASEMENT
P	8'0" x 8'0"	ARCHED TOP CASEMENT W/ FALSE MULLION
Q	9'0" x 5'0"	CASEMENT W/ FALSE MULLION
R	2-2'8" x 5'0"	CASEMENT
S	8-2'8" x 5'0"	CASEMENT
T	2'8" x 4'8"	CASEMENT W/ EGRESS HARDWARE
U	2'8" x 2'8"	CASEMENT
V	2-2'8" x 8'0"	CASEMENT
W	2'8" x 3'8"	FIXED TEMPERED
X	4'0"	FIXED ARCHED HEADER TO MATCH ARCH OF BARREL

Sq Footage

12/13/02

Main Level Heated	2508 Sq.Ft.
Upper Level Heated	1951 Sq.Ft.
Total Heated	4459 Sq.Ft.
Garages	963 Sq.Ft.
Covered Entry	75 Sq.Ft.
Covered Patio	409 Sq.Ft.
Millers Pkt 4	129 Sq.Ft.
Total Under Roof	6035 Sq.Ft.

B INDICATES BLOCKING FOR ABOVE CONCENTRATED LOADS AND ROOF BRACING POINT LOADS U.N.O.

NOTES: ALL ANGLED WALLS ARE AT 45°

© Copyright, Carolina Design Group, Inc. - 2002

Lot 391
Wellington Lane
THE POINT

A New Residence By
AUGUSTA HOMES

SEAL

DRAWN BY: Jessica M Sievert
DATE: 12/16/02

DRAWING TITLE:
MAIN LEVEL FLOOR PLAN

SCALE: 1/4" = 1'-0"

SHEET NO.
5

OF 18