
Acknowledgement Of
Plans Submittal ONLY!
C. [illegible] Date 1/8/03
Erin Pearson Date 1-8-03

NOT FOR CONSTRUCTION

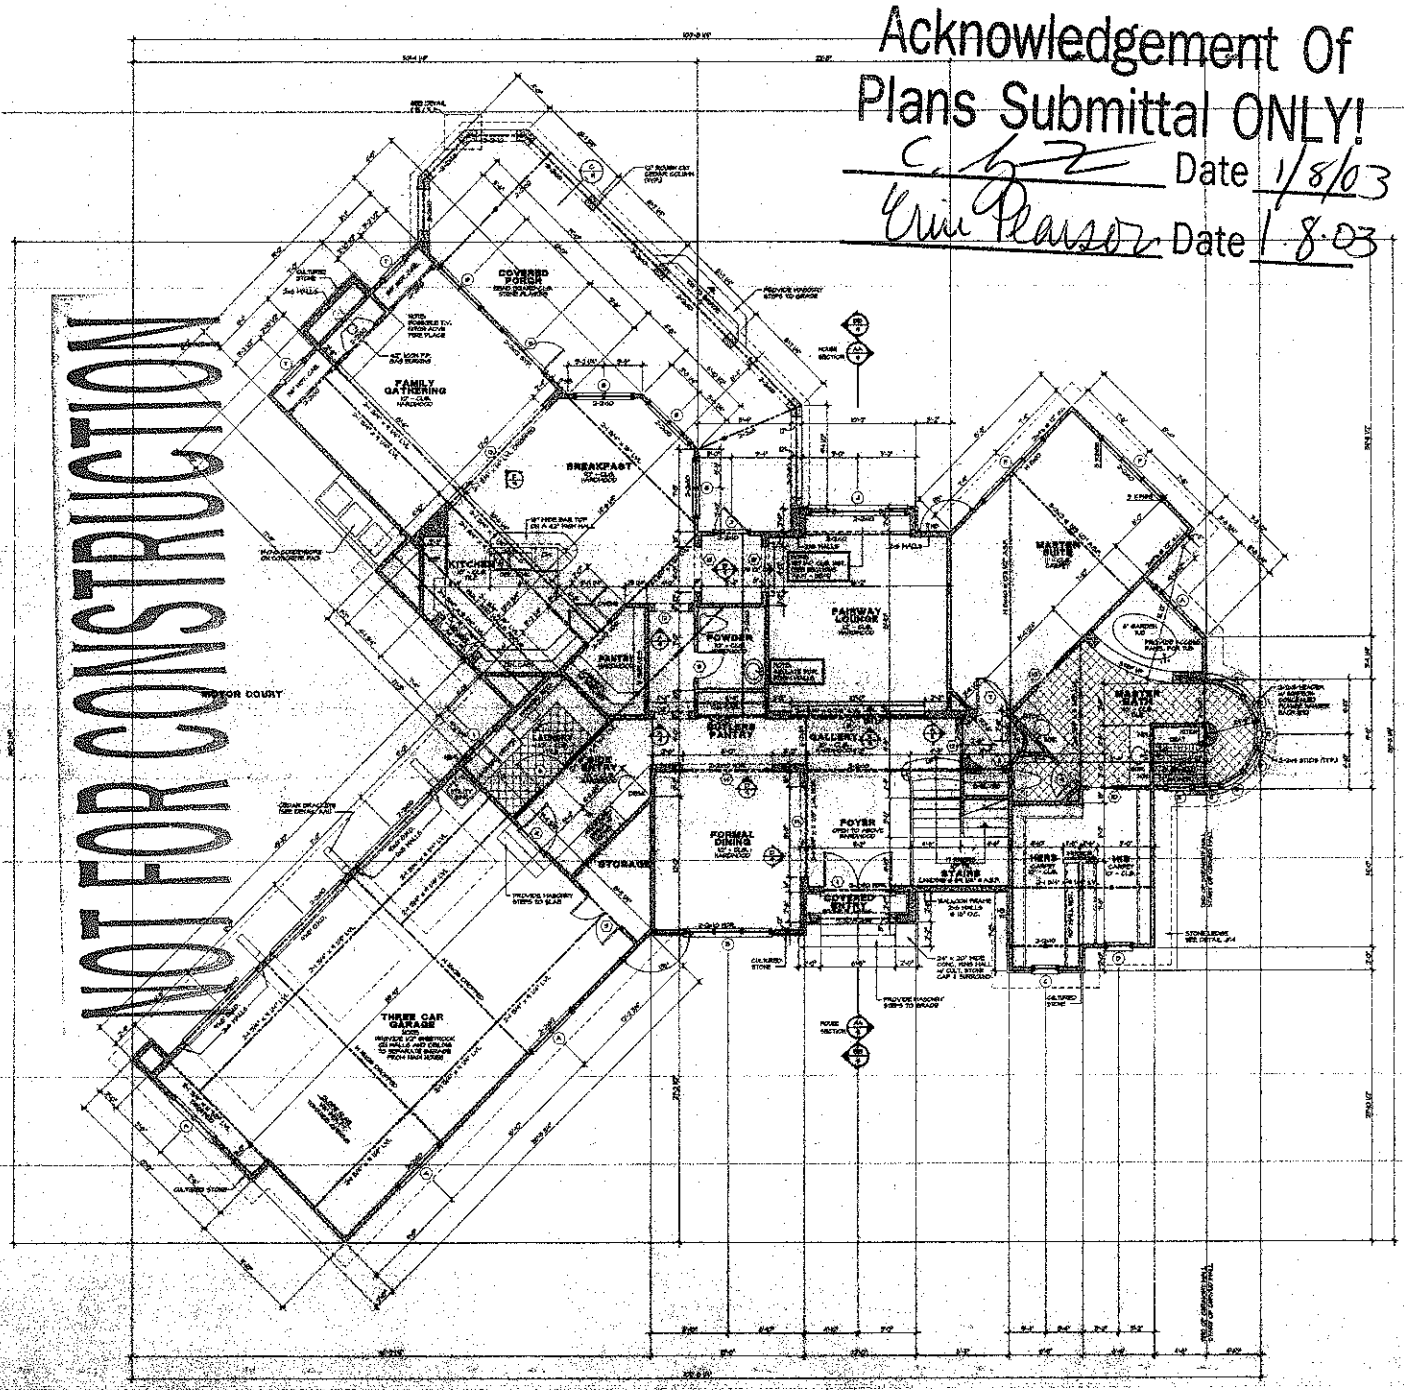

DOOR SCHEDULE

	SIZE	DESCRIPTION
1	2'-8" x 6'-8"	SOLID PANEL w/ 9"x9" VISION PANEL
2	3'-0" x 6'-8"	FRENCH
3	2'-6" x 6'-8"	FRENCH / SIDE PANEL
4	5'-0" x 6'-8"	SIDE PANEL - 1 LT., FRENCH
5	2'-6" x 6'-8"	SOLID PANEL
6	2'-0" x 6'-8"	SOLID PANEL
7	2'-6" x 6'-8"	SOLID PANEL
8	2'-6" x 6'-8"	SIDE PANEL
A	2'-6" x 6'-8"	SOLID PANEL
10	2'-6" x 6'-8"	SOLID PANEL - POCKET DOOR
11	2'-6" x 6'-8"	ARCHED SHEET ROCK OPENING
12	2'-6" x 6'-8"	ARCHED SHEET ROCK OPENING
13	2'-6" x 6'-8"	ARCHED SHEET ROCK OPENING
14	6'-0" x 6'-8"	ARCHED SHEET ROCK OPENING
15	12'-0" x 6'-8"	ARCHED SHEET ROCK OPENING
16	2'-6" x 6'-8"	SIDE PANEL
17	2'-6" x 6'-8"	SOLID PANEL
18	2'-6" x 6'-8"	SOLID PANEL
19	2'-6" x 6'-8"	CASEMENT SLIDER
20	2'-6" x 6'-8"	1/2 LT. GLASS - WINDOW FRONT
21	2'-6" x 6'-8"	FRENCH
22	2'-6" x 6'-8"	SIDE PANEL
23	2'-6" x 6'-8"	SOLID PANEL
24	2'-6" x 6'-8"	ARCHED SHEET ROCK OPENING
25	2'-6" x 6'-8"	SOLID PANEL - POCKET DOOR
26		

WINDOW SCHEDULE

	SIZE	DESCRIPTION
A	2'-2" x 4'-0"	CASEMENT
B	2'-2" x 1'-0"	CASEMENT
C	2'-0" x 2'-0"	OVAL FIXED
D	2'-0" x 6'-0"	CASEMENT
E	3'-0" x 5'-0"	FIXED (TEMPERED)
F	2'-2" x 4'-0"	CASEMENT w/ 4'-0" TRANS.
G	2'-2" x 5'-0"	CASEMENT w/ 4'-0" TRANS.
H	2'-2" x 5'-0"	CASEMENT w/ 4'-0" TRANS.
I	2'-0" x 4'-0"	CASEMENT
J	2'-0" x 6'-0"	FIXED (TEMPERED)
K	2'-0" x 4'-0"	FIXED (TEMPERED)
L	6'-0" x 5'-0"	CASEMENT w/ 2'-0" FIXED & 4'-0" CASEMENT
M	2'-2" x 5'-0"	CASEMENT
N	2'-0" x 4'-0"	CASEMENT
O	2'-2" x 4'-0"	CASEMENT
P	2'-2" x 4'-0"	CASEMENT
Q	2'-2" x 4'-0"	CASEMENT
R	2'-2" x 4'-0"	CASEMENT
S	2'-0"	FIXED PANEL
T	2'-0" x 4'-0"	CASEMENT
U		
V		
W		
X		
Y		
Z		

Sq. Footage
Oct. 30, 2002

First Floor Heated	3,243 SQ.FT.
Second Floor Heated	574 SQ.FT.
Total Heated	3,817 SQ.FT.
Covered Entry	28 SQ.FT.
Covered Porch	232 SQ.FT.
Three Car Garage	615 SQ.FT.
Total Under Roof	4,692 SQ.FT.

A NEW RESIDENCE FOR
Marshall & Kris Croom


SEAL


DRAWING TITLE:
FIRST FL PLAN

SHEET NO.
5

© Copyright, Parrish Ayers Group, Inc. 2002

Acknowledgement Of
Plans Submittal ONLY!
C. [illegible] Date 1/6/03
Erin Pearson Date 1.8.03

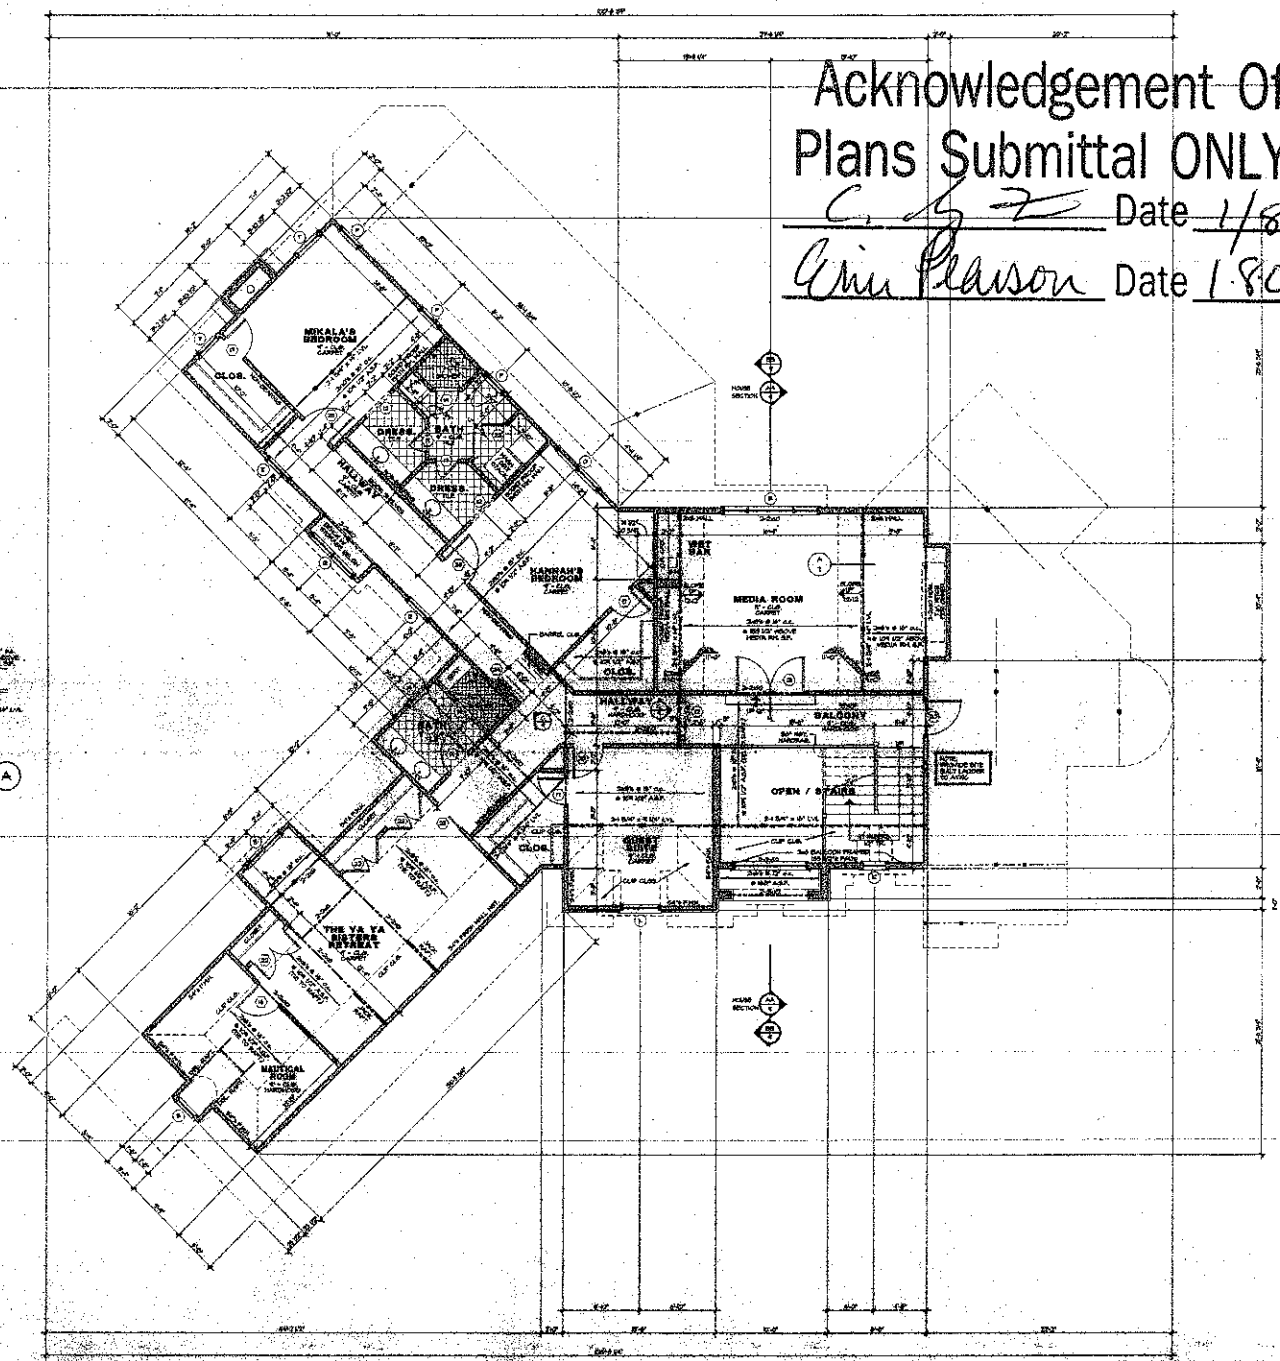

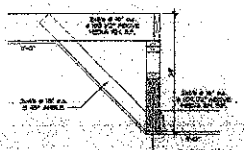

FRAMING DETAIL

DOOR SCHEDULE

	SIZE	DESCRIPTION
1	3'-5" x 8'-0"	SOLID WOOD, HOT MOP TRIM
2	3'-0" x 8'-0"	FRENCH
3	3'-0" x 8'-0"	FRENCH W/ ONE FIXED
4	5'-0" x 8'-0"	SOLID PANEL - W/ BLINDS
5	2'-2" x 8'-0"	SOLID PANEL
6	2'-8" x 8'-0"	SOLID PANEL
7	2'-8" x 8'-0"	SOLID PANEL
8	2'-8" x 8'-0"	SOLID PANEL
9	2'-8" x 8'-0"	SOLID PANEL
10	2'-8" x 8'-0"	SOLID PANEL - POCKET DOOR
11	2'-8" x 8'-0"	ARCHED SHEET ROCK OPENING
12	5'-0" x 8'-0"	ARCHED SHEET ROCK OPENING
13	4'-0" x 8'-0"	ARCHED SHEET ROCK OPENING
14	6'-0" x 8'-0"	ARCHED SHEET ROCK OPENING
15	12'-0" x 8'-0"	ARCHED SHEET ROCK OPENING
16	2'-8" x 8'-0"	SOLID PANEL
17	2'-8" x 8'-0"	SOLID PANEL
18	2'-8" x 8'-0"	SOLID PANEL
19	2'-8"	TEMPERED GLASS
20	8'-0" x 8'-0"	SOLID PANEL - POCKET DOOR
21	3'-5" x 8'-0"	BIFOLD
22	3'-2" x 8'-0"	SOLID PANEL
23	2'-8" x 8'-0"	SOLID PANEL
24	2'-8" x 8'-0"	ARCHED SHEET ROCK OPENING
25	5'-0" x 8'-0"	SOLID PANEL - POCKET DOOR
26		

WINDOW SCHEDULE

	SIZE	DESCRIPTION
A	2'-0" x 4'-0"	CASEMENT
B	1'-2" x 1'-7"	CASEMENT
C	2'-0" x 5'-0"	OVAL FIXED
D	2'-0" x 4'-0"	CASEMENT
E	2'-0" x 2'-0"	FIXED (RECESSED)
F	2'-2" x 4'-0"	CASEMENT W/ 8" TRIM
G	2'-2" x 5'-0"	CASEMENT W/ 8" TRIM
H	2'-2" x 3'-0"	CASEMENT W/ 8" TRIM
I	2'-0" x 4'-0"	CASEMENT
J	4'-0" x 6'-0"	DOUBLE CASEMENT (GARDEN WINDOW SEE PLANS)
K	2'-0" x 10'-0"	FIXED ARCH TOP (TEMPERED)
L	5'-0" x 3'-0"	CASEMENT W/ SHAPE TO LOUVERS IN CENTER
M	6'-0" x 3'-0"	CASEMENT
N	4'-0" x 4'-0"	FIXED ARCH TOP W/ CASEMENTS AT BOTTOM (SEE SHEET A6 FOR ELEVATIONS)
O	3'-2" x 4'-0"	CASEMENT
P	2'-0" x 3'-0"	CASEMENT
Q	2'-2" x 4'-0"	CASEMENT
R	2'-2" x 4'-0"	CASEMENT
S	2'-0"	ROUND FIXED
T	2'-0" x 4'-0"	CASEMENT
U		
V		
W		
X		
Y		
Z		

Sq. Footage
(ALL SQ. FOOTAGE)

First Floor Heated	2,642 SQ.FT.
Second Floor Heated	3,790 SQ.FT.
Total Heated	6,432 SQ.FT.
Covered Entry	38 SQ.FT.
Covered Porch	330 SQ.FT.
Front Car Storage	48 SQ.FT.
Total Under Roof	6,848 SQ.FT.

A NEW RESIDENCE FOR
Marshall & Kris Croom

SEAL

DRAWING TITLE
SECOND FLOOR PLAN

SHEET NO. 7