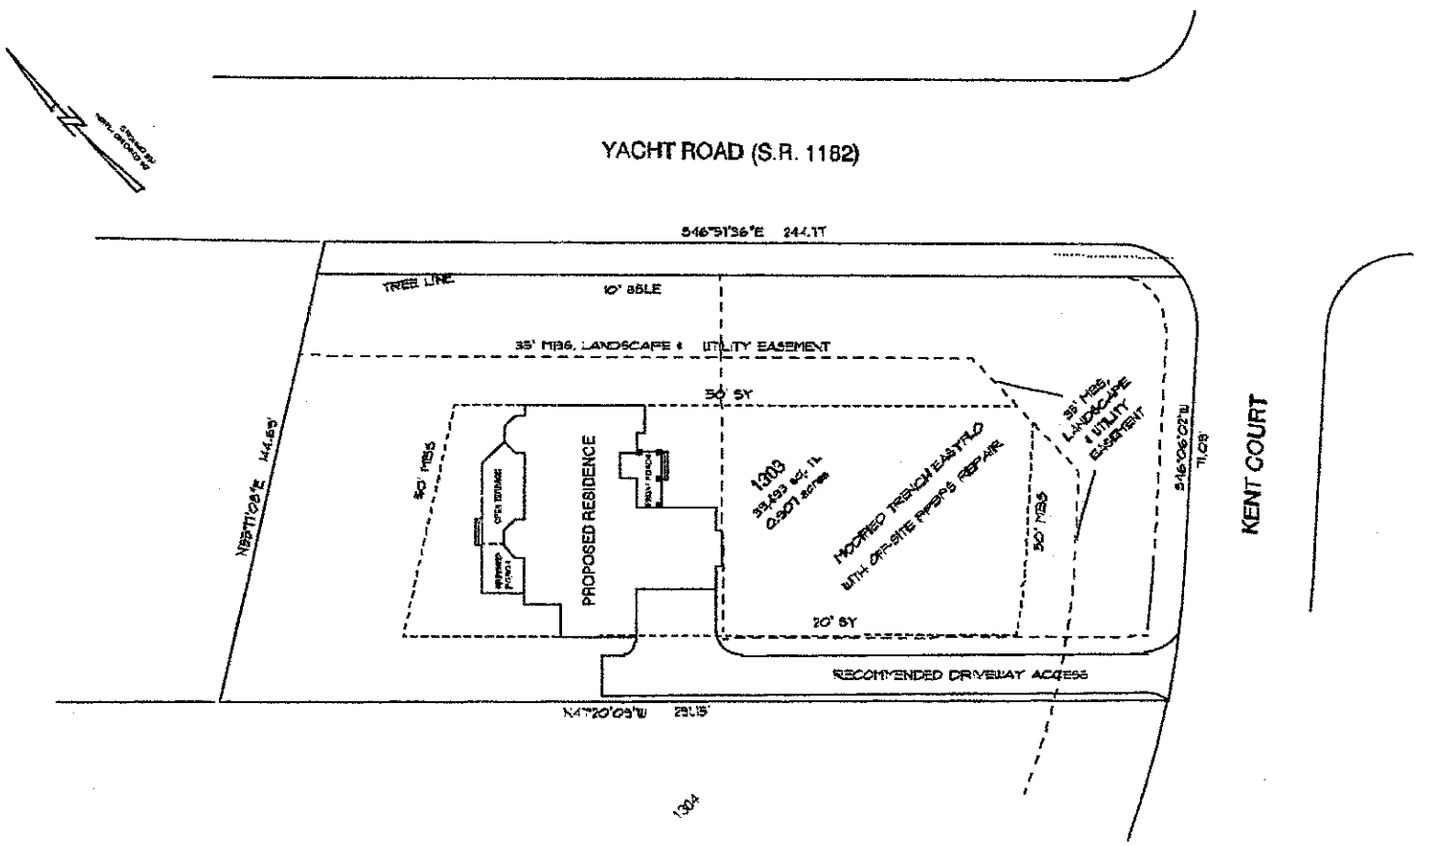



## SITE PLAN

SCALE: 1" = 20' - 0"

DRAWN BY:

ENGINEERED BY:

ELITE DESIGN GROUP
custom residential designs

DESIGNED BY: J.J. BARJA

PROJECT:

**The Boarman Residence**

Lot 1303, The Point

SHEET:

OF

DATE:

OCTOBER 14, 2004