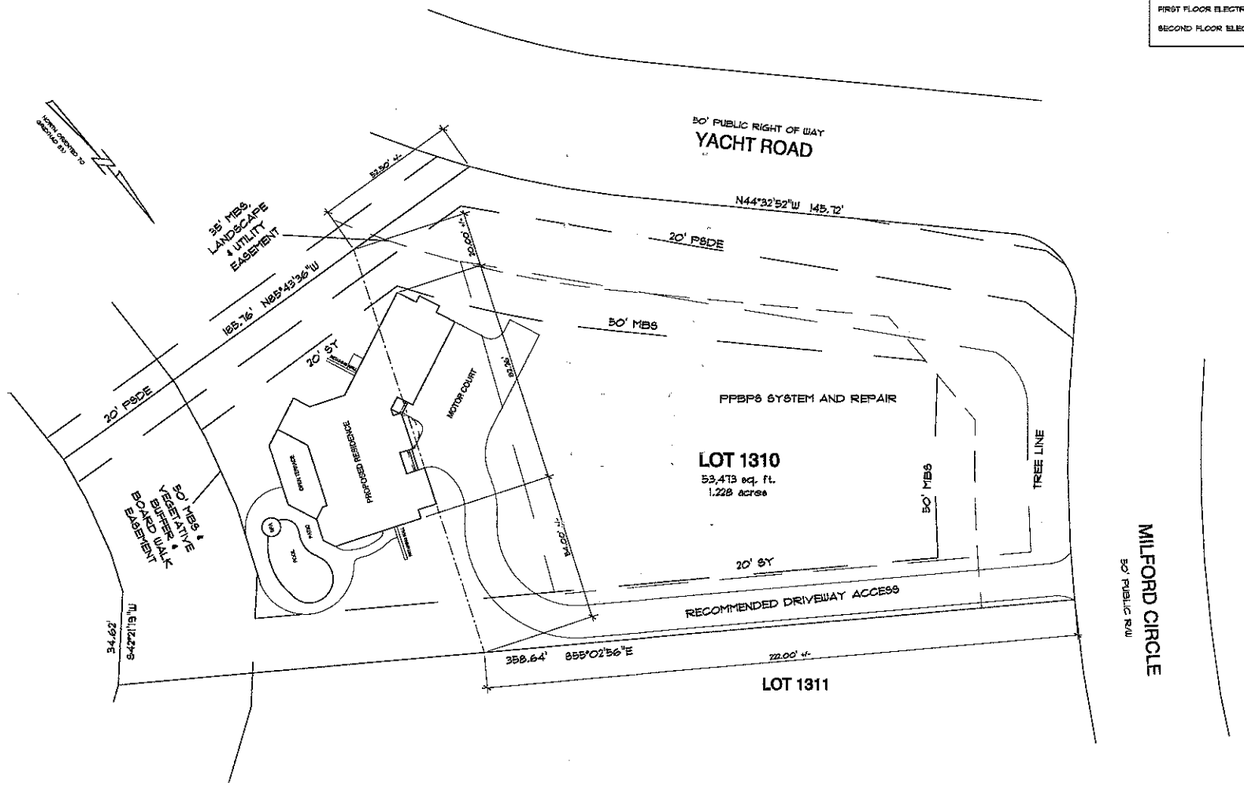


SITE PLAN
SCALE 1" = 20'-0"

SITE PLAN 1
GENERAL NOTES PAGE 2
FUTURE LOWER LEVEL PLAN 3
FIRST FLOOR FRAMING PLAN 4
FIRST FLOOR PLAN 5
SECOND FLOOR FRAMING PLAN 6
SECOND FLOOR PLAN 7
ROOF FRAMING PLAN 8
FRONT & REAR ELEVATION 9
LEFT & RIGHT ELEVATION 10
OPENING DETAIL SHEET 11
CONSTRUCTION DETAILS 12
CONSTRUCTION DETAILS 13
FUTURE LOWER LEVEL ELECTRICAL PLAN 14
FIRST FLOOR ELECTRICAL PLAN 15
SECOND FLOOR ELECTRICAL PLAN 16

NOTE: PRINTERS MAY OR MAY NOT COPY THE LINES OF THIS DRAWING WITH COMPLETE ACCURACY. PLEASE USE THE DIMENSIONS NOTED ON THIS DRAWING FOR EXACT MEASUREMENTS.

DRAWN BY:
JOHN STEFANIK W/
"REFLECTING DREAMS"
704-320-5201

ENGINEERED BY:

ELITE DESIGN GROUP
custom residential designs
P.O. Box 481943
Charlotte, NC 28269
tel: 704-494-0664
fax: 704-598-8074

DESIGNED BY:
J.J. BARJA

PROJECT:
©COPYRIGHT 2005

KENNETH BEALER HOMES
LOT 1310, THE POINT

DATE:
MARCH 8, 2005

REVISIONS:
REV:
REV:
REV:
REV:

SHEET
1
OF 16