
289

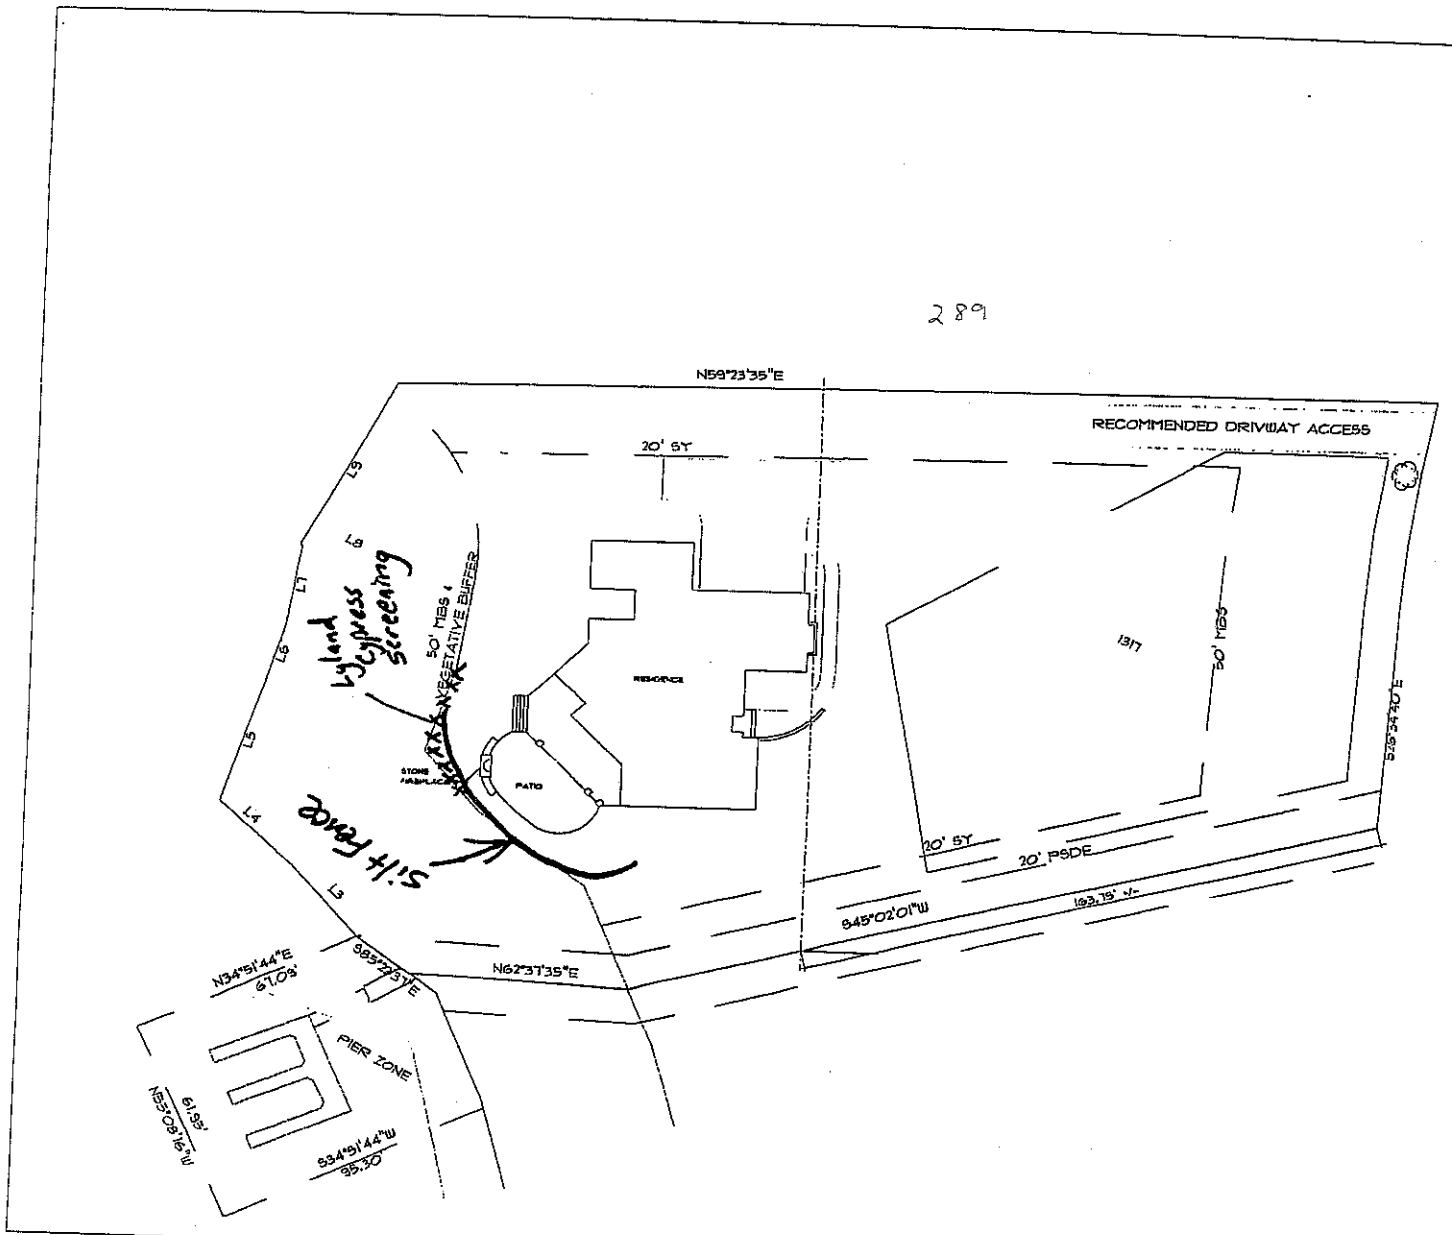

Hyland Cypress Screening

50' PUBLIC R/W
MILFORD CIRCLE

NORTH ORIENTED TO GRID/NAD 83)

SITE PLAN
SCALE 1" = 30'-0"

DRAWN BY:

ENGINEERED BY:

ELITE DESIGN GROUP
Creative Residential Designs
P.O. Box 691206
Mint Hill, NC 28227
tel: 704-493-2928
fax: 704-595-0600

DESIGNED BY:
J.J. BARJA

PROJECT:
© COPYRIGHT 2009
LOT 1317, THE POINT

DATE:
JANUARY 23, 2009

REVISIONS:
REV:
REV:

SHEET
1
OF 3