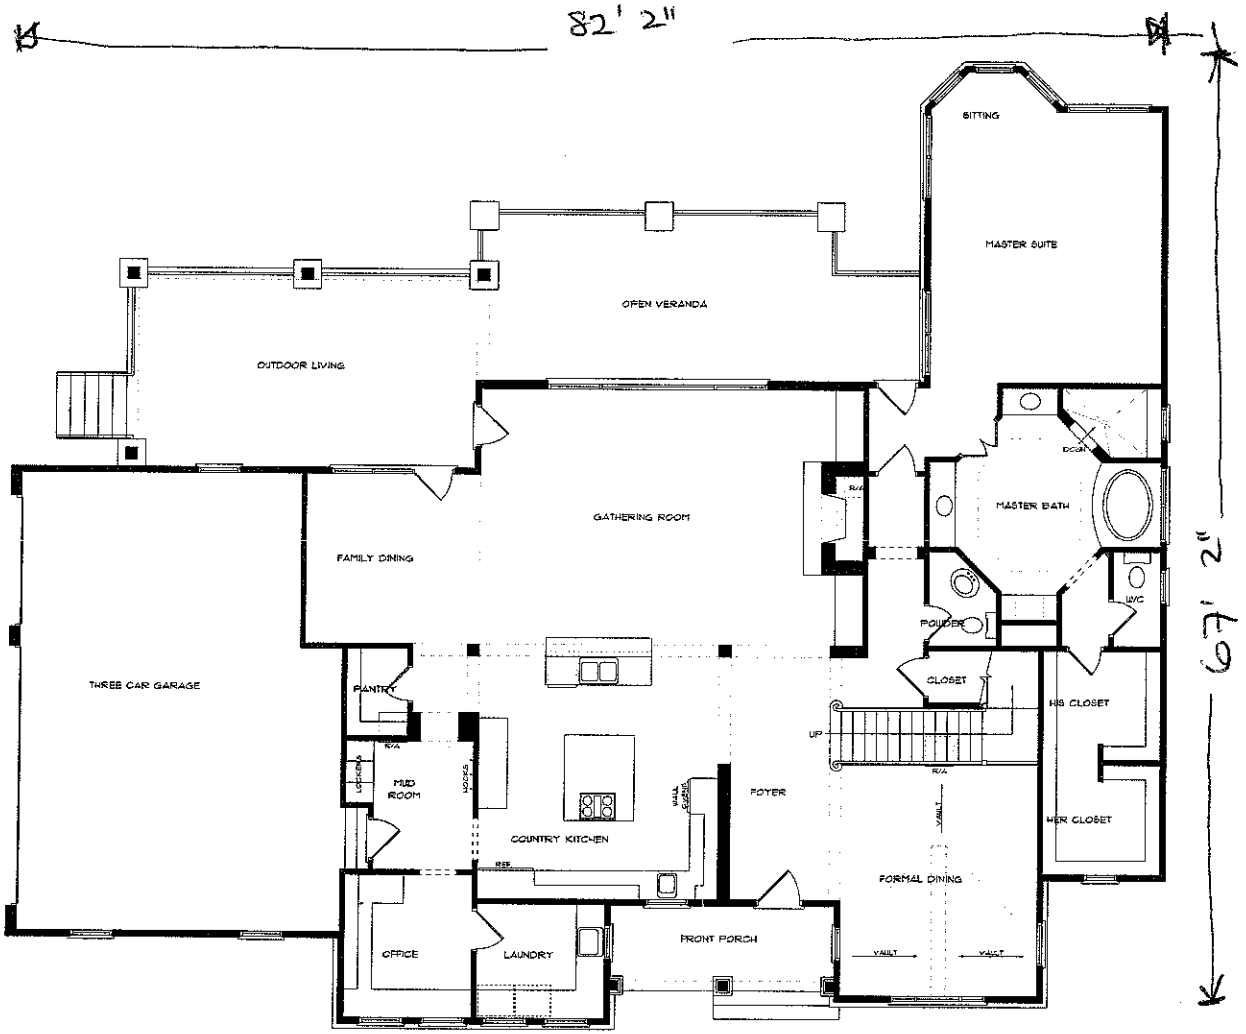


FIRST FLOOR PLAN

SCALE: 1/4" = 1'-0"

SQUARE FOOTAGE	
FIRST FLOOR HEATED	2,708
SECOND FLOOR HEATED	1,592
HEATED TOTAL	4,300
GARAGE	748
FRONT PORCH	57
OUTDOOR LIVING	398
TOTAL UNDER ROOF	5,503

Acknowledgement Of
Plans Submittal ONLY!

Date 9/23/05

Date 9/23/05

DRAWN BY:
JOHN STEFANIK W/
"REFLECTING DREAMS"
704-320-9201

ENGINEERED BY:

ELITE DESIGN GROUP
custom residential designs
P.O. Box 481943
Charlotte, NC 28269
tel: 704-494-0864
fax: 704-598-8074


DESIGNED BY:
J.J. BARJA

PROJECT:
©COPYRIGHT 2005
KINGSWOOD CUSTOM HOMES
LOT 1318, THE POINT

DATE:
AUGUST 30, 2005

REVISIONS:
REV:
REV:

SHEET
OF 16

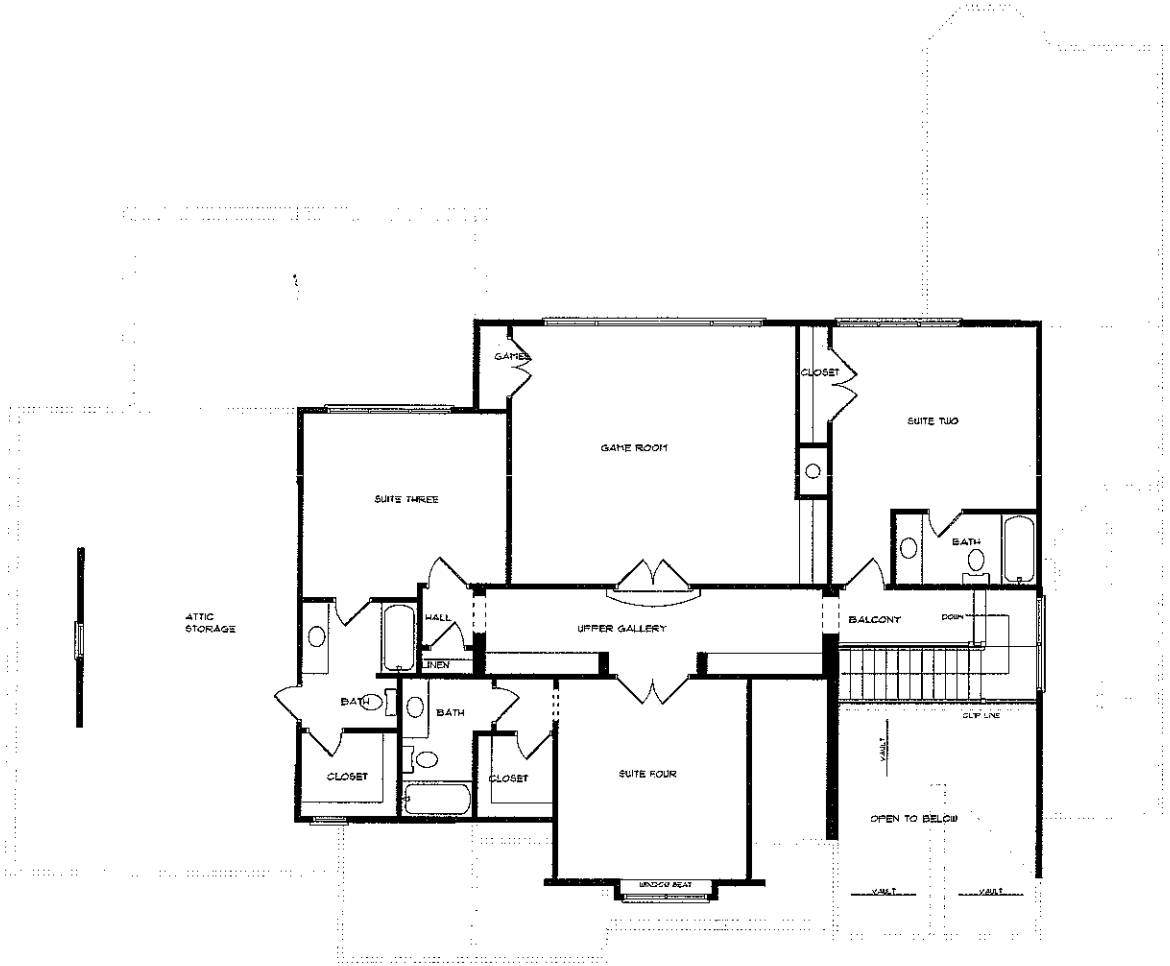

SECOND FLOOR PLAN

SCALE: 1/4" = 1'-0"

DRAWN BY:
JOHN STEFANIK/W
"REFLECTING DREAMS"
704-320-5201

ENGINEERED BY:

ELITE DESIGN GROUP
custom residential designs
P.O. Box 481943
Charlotte, NC 28269
tel: 704-494-0664
fax: 704-598-8074

DESIGNED BY:
J.J. BARJA

PROJECT:

©COPYRIGHT 2005

KINGSWOOD CUSTOM HOMES
LOT 1318, THE POINT

DATE:
AUGUST 30, 2005

REVISIONS:
REV:
REV:

SHEET
OF 16