
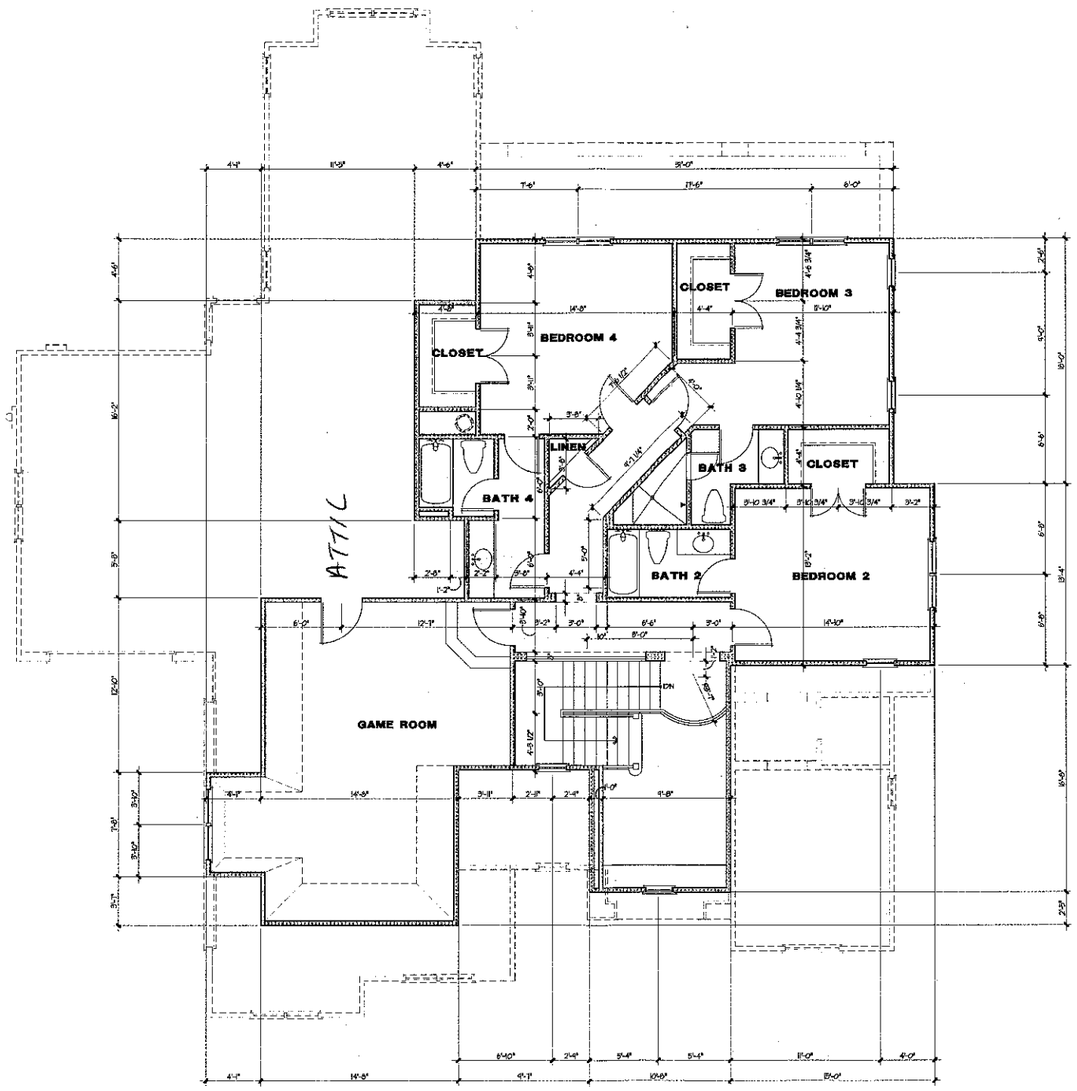


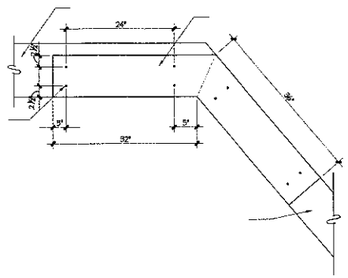

Square Footage 3/24/06	
Main Level Heated	2,290 Sq.Ft.
Upper Level Heated	1,535 Sq.Ft.
Total Heated	3,825 Sq.Ft.
Unfinished Basement	2,290 Sq.Ft.
Garages	904 Sq.Ft.
Covered Entry	37 Sq.Ft.
Main Level Balcony	272 Sq.Ft.
Basement Level Terrace	272 Sq.Ft.
Total Under Roof	7,600 Sq.Ft.

William Tavella Jr
Residential Designer
(704) 737-9112
wtmga@bellsouth.net

A New Residence For
The Tom Stevenson Building Company
Lot 1379 The Point

SEAL

DRAWN BY: MF.
DATE: Mar. 24, 2006

DRAWING TITLE:
UPPER LEVEL FLOOR PLAN

SCALE 1/4" = 1'-0"

SHEET NO:
7
OF 18 SHEETS