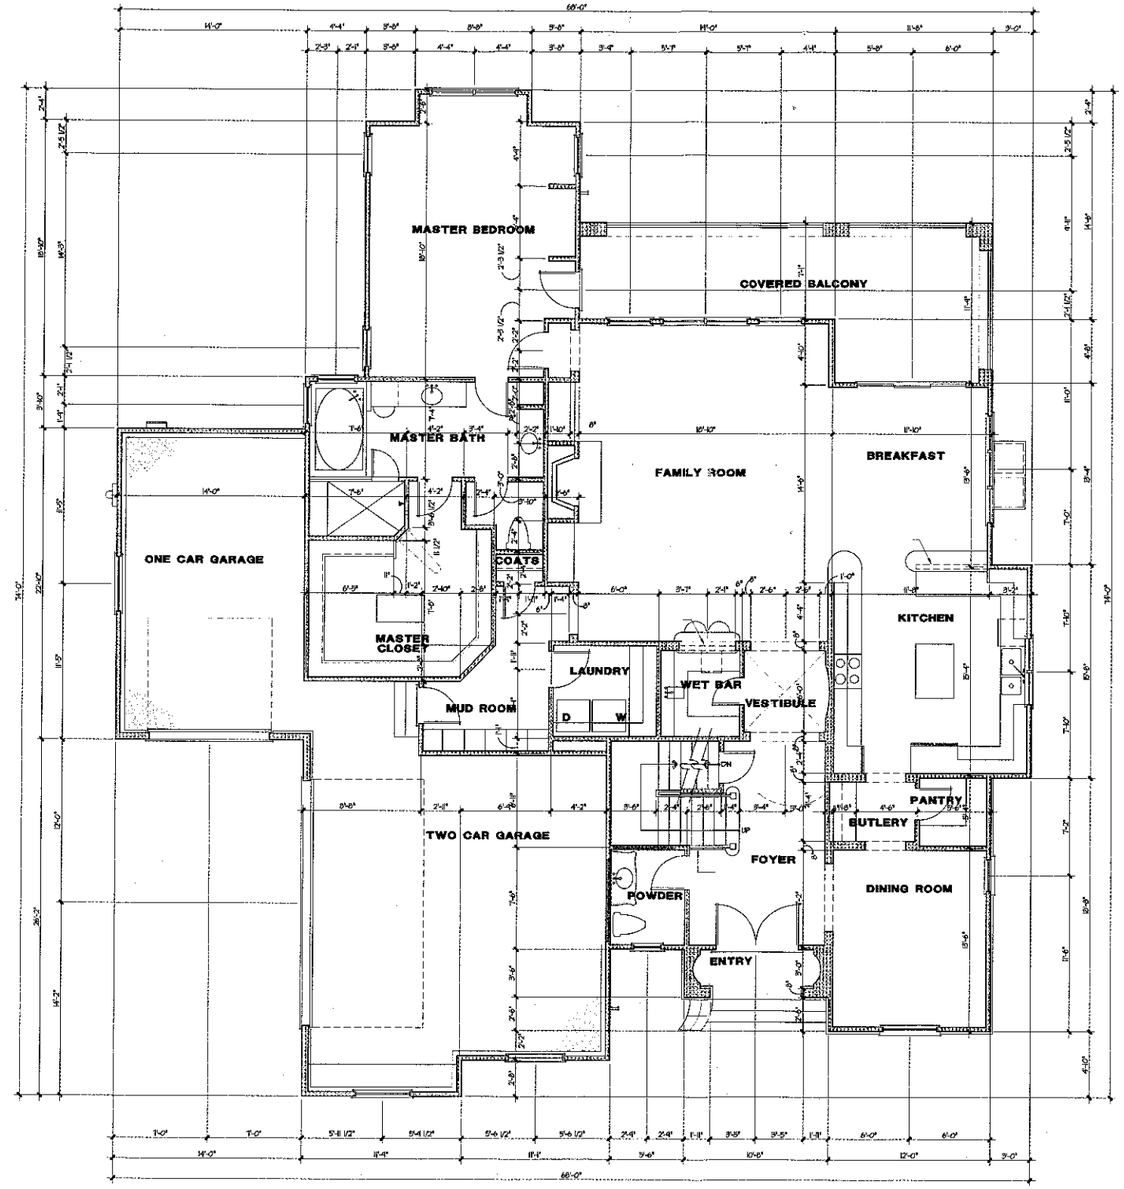



| Square Footage 3/24/08 | |
|---|---|
| Main Level Heated | 2,290 Sq.Ft. |
| Upper Level Heated | 1,535 Sq.Ft. |
| Total Heated | 3,825 Sq.Ft. |
| Unfinished Basement | 2,290 Sq.Ft. |
| Garages | 904 Sq.Ft. |
| Covered Entry | 37 Sq.Ft. |
| Main Level Balcony | 272 Sq.Ft. |
| Basement Level Terrace | 272 Sq.Ft. |
| Total Under Roof | 7,600 Sq.Ft. |

William Fraga Jr
Residential Designer
(704) 737-9112
wfraga@bellsouth.net

A New Residence For
The Tom Stevenson Building Company
Lot 1379 The Point

SEAL

DRAWN BY: W.F.
DATE: Mar. 24, 2006

DRAWING TITLE:
MAIN LEVEL FLOOR PLAN

SCALE: 1/4" = 1'-0"

SHEET NO:
5

OF 18 SHEETS