
Acknowledgement Of
Plans Submittal ONLY!
W Sparks RS. Date 4/19/05
Date 4/19/05

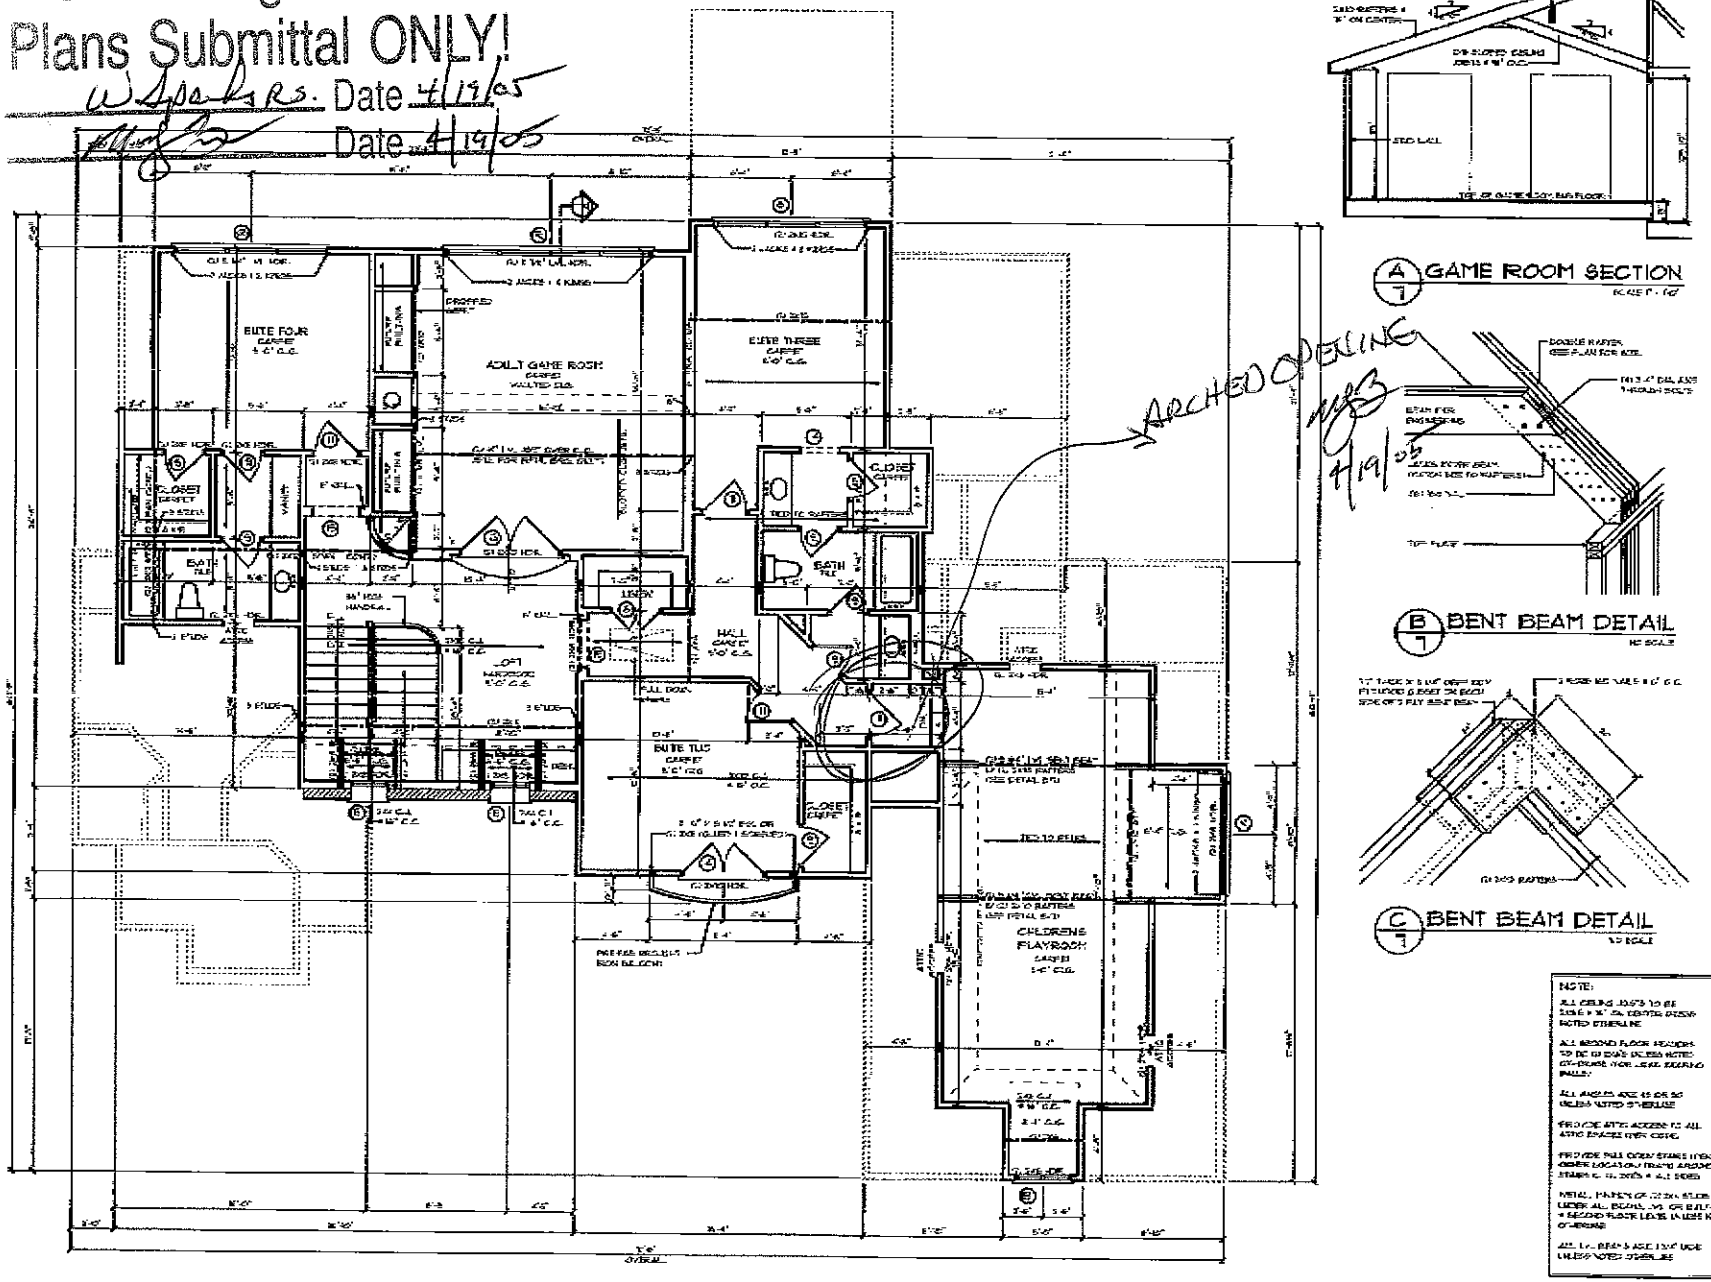

A/7 GAME ROOM SECTION

B/7 BENT BEAM DETAIL

C/7 BENT BEAM DETAIL

NOTE:

ALL CEILING JOISTS TO BE [illegible] CENTER UNLESS NOTED OTHERWISE

ALL SECOND FLOOR HEADERS TO BE (2) 2X8'S UNLESS NOTED OTHERWISE

ALL ANGLES ARE 45 OR 90 UNLESS NOTED OTHERWISE


PROVIDE ATTIC ACCESS TO ALL ATTIC SPACES OVER GARAGE

PROVIDE PULL DOWN STAIRS IN ONE LOCATION IN EACH ATTIC SPACE OVER 30 SQ. FT. AND 8' WIDE

METAL PANELS OF 22 GA. SLIDE UNDER ALL BEAMS, (2) OF BUTLER + SECOND FLOOR LEVEL IN LESS NOTED OTHERWISE

ALL 1-1/4" BEAMS ARE 13 1/4" WIDE UNLESS NOTED OTHERWISE

SECOND FLOOR PLAN

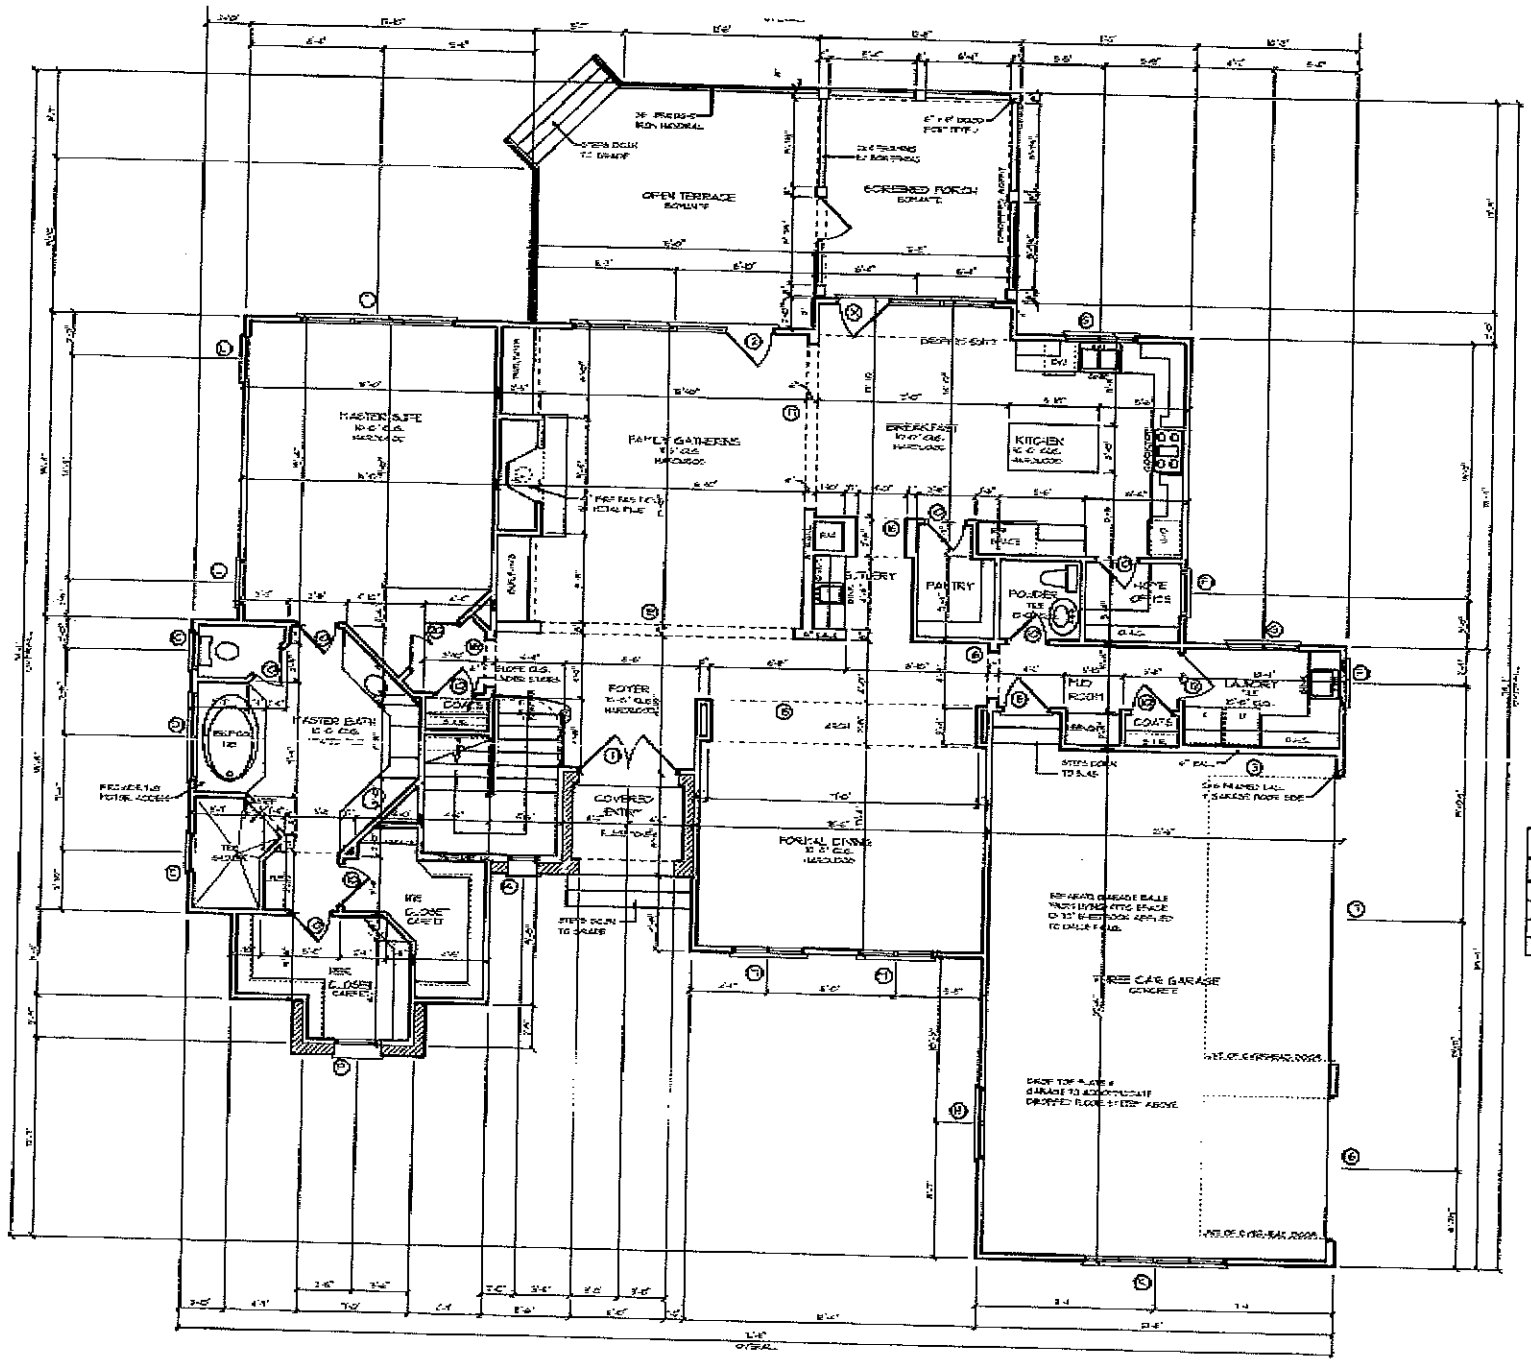

WALL STUD REQUIREMENTS	
EXT. WALL HT.	STUD SIZE & SPACING

SQUARE FOOTAGE		
First Floor Heated	2 346	
Second Floor Heated	2 065	
Total Heated Space	4 411	4411
Three Car Garage	745	
Covered Entry	42	
Screened Porch	169	
Total Under Roof	SQFT	5367

NOTE:

SEE SECOND FLOOR FRAMING PLAN FOR ALL FIRST FLOOR STRUCTURE BEAMS, HEADERS, & STEEL POSTS.

ALL ANGLES ARE 45 OR 90 DEGREES UNLESS OTHERWISE

FIRST FLOOR PLAN

SCALE: 1/4" = 1'-0"