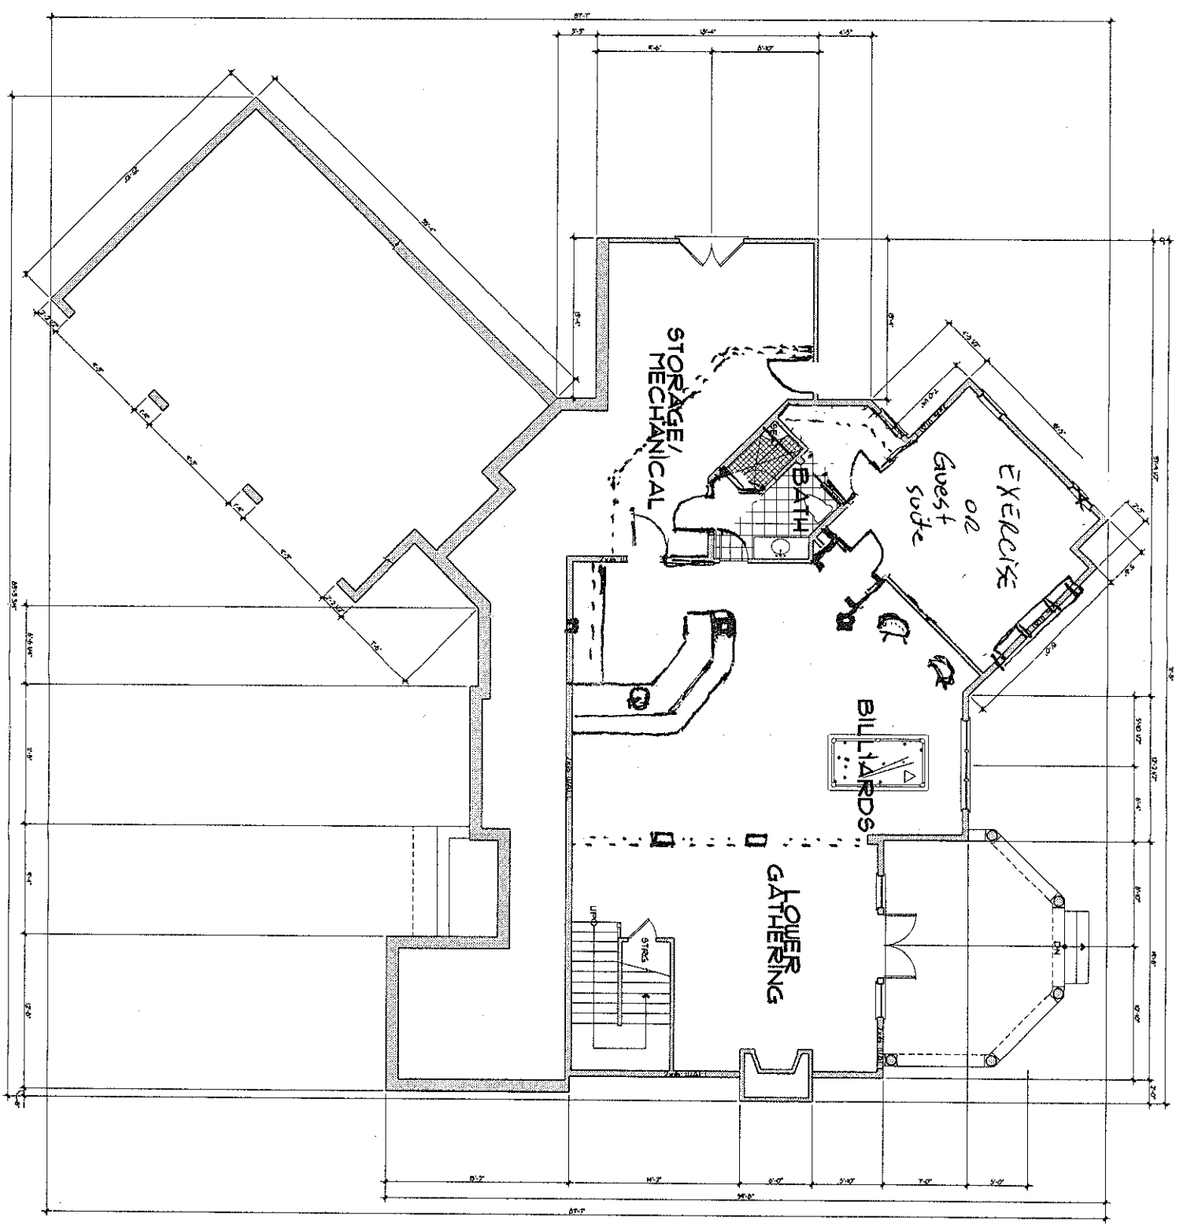


Square Footage	
Main Level Heated	2655 Sq.Ft.
Upper Level Heated	1510 Sq.Ft.
Lower Level Heated	1330 Sq.Ft.
Total Heated	5361 Sq.Ft.
Garage	414 Sq.Ft.
Front Cov. Entry	254 Sq.Ft.
Rear Cov. Terrace	354 Sq.Ft.
Lower Cov. Terrace	328 Sq.Ft.
Storage	
Total Under Roof	6733 Sq.Ft.

Acknowledgement Of
Plans Submittal ONLY!

Date 11-30-06

Date 11-8-06

©Copyright Carolina Design Group, Inc. - 2006

A New Residence By

Lifestyle Custom Homes

Lot 1378 The Point

CAROLINA DESIGN GROUP
a residential design firm
10602 Bailey Road Suite A, Cornelius NC 28031
voice: 704.895.7805 fax: 704.895.0599
www.carolinadesigngroup.com


DRAWN BY: MT
DATE: 07-18-06
REVISED BY: JOB NUMBER:
XXXXXX LIFE 1378

DRAWING TITLE: FOUNDATION PLAN

SCALE: 1/4" = 1'-0"

SHEET NO. 4

OF XXX SHEETS

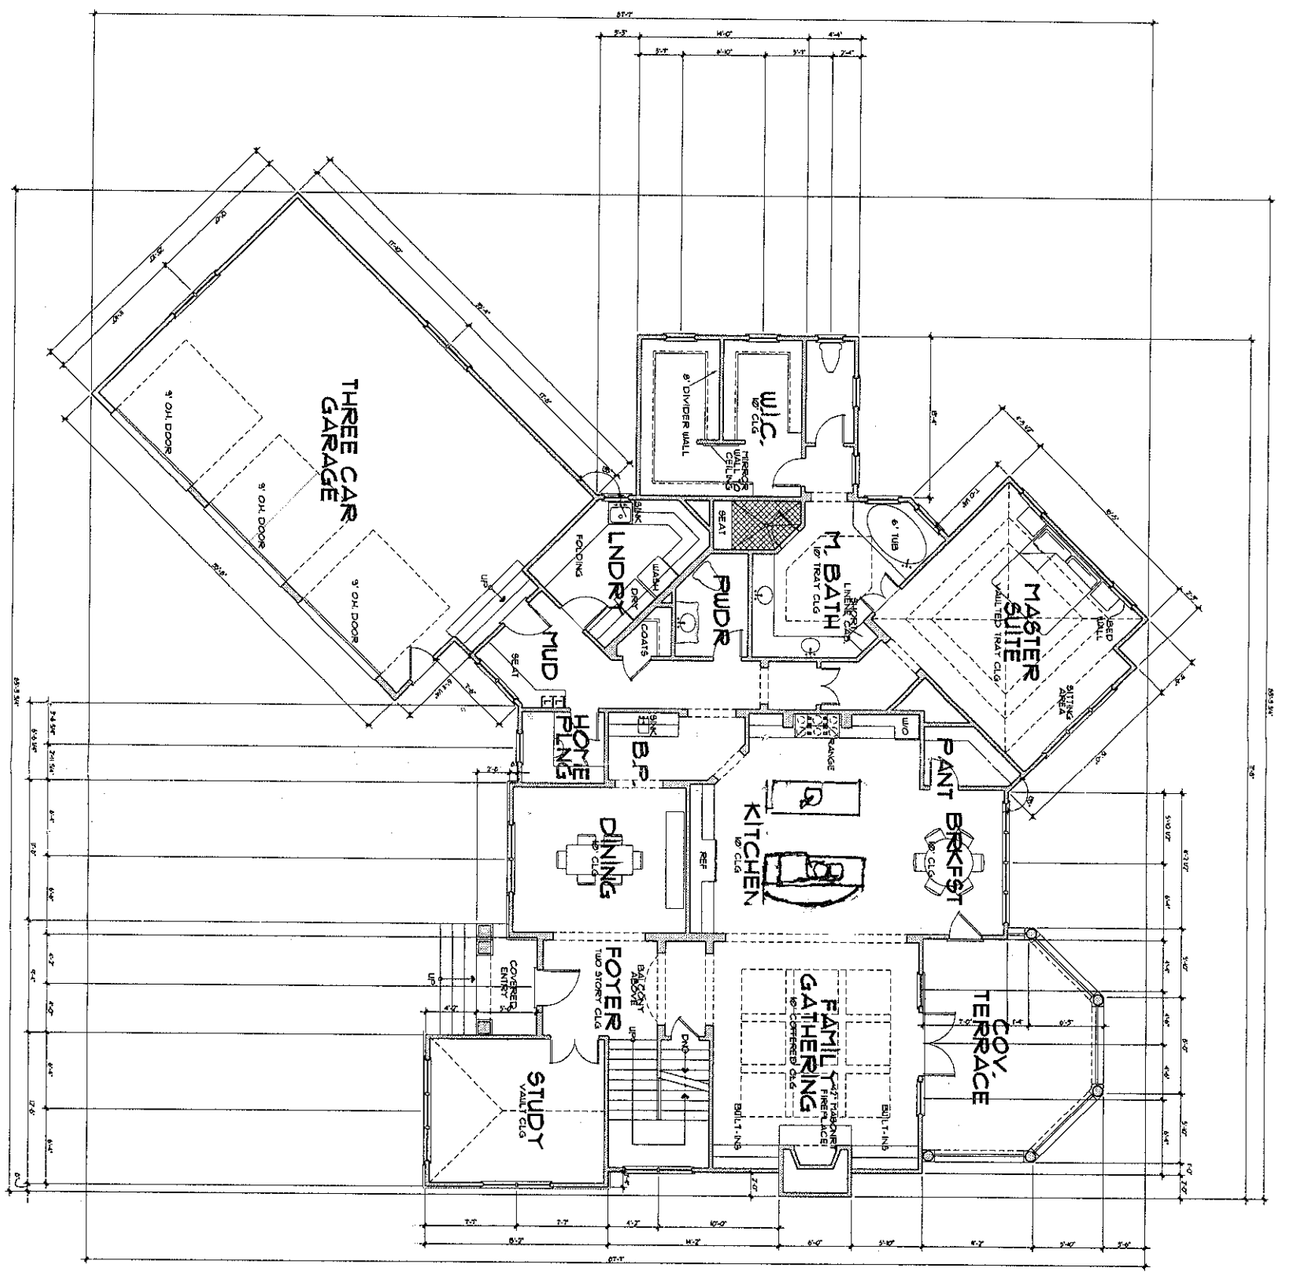

Square Footage	Basic Sq.Ft.
Main Level Heated	2658 Sq.Ft.
Upper Level Heated	1518 Sq.Ft.
Lower Level Heated	1130 Sq.Ft.
Total Heated	5306 Sq.Ft.
Garage	484 Sq.Ft.
Cov. Entry	44 Sq.Ft.
Main Cov. Terrace	384 Sq.Ft.
Rear Cov. Terrace	384 Sq.Ft.
Lower Cov. Terrace	329 Sq.Ft.
Storage	329 Sq.Ft.
Total Under Roof	8273 Sq.Ft.

Acknowledgement Of
Plans Submittal ONLY!

_____ Date 11-30-06

_____ Date 11-8-06

©Copyright Carolina Design Group, Inc. - 2006

DP XXX SHEET NO. 6

SCALE: 1/4" = 1'-0"

MAIN FLOOR PLAN

DRAWING TITLE

DRAWN BY: KJT

DATE: 07-31-06

JOB NUMBER: XXXXXX

LOT: 1378


SHEET NO.

A New Residence By

Lifestyle Custom Homes

Lot 1378 The Point

CAROLINA DESIGN GROUP
a residential design firm
10602 Bailey Road Suite A, Cornelius NC 28031
voice: 704.895.7805 fax: 704.895.0599
www.carolinadesigngroup.com

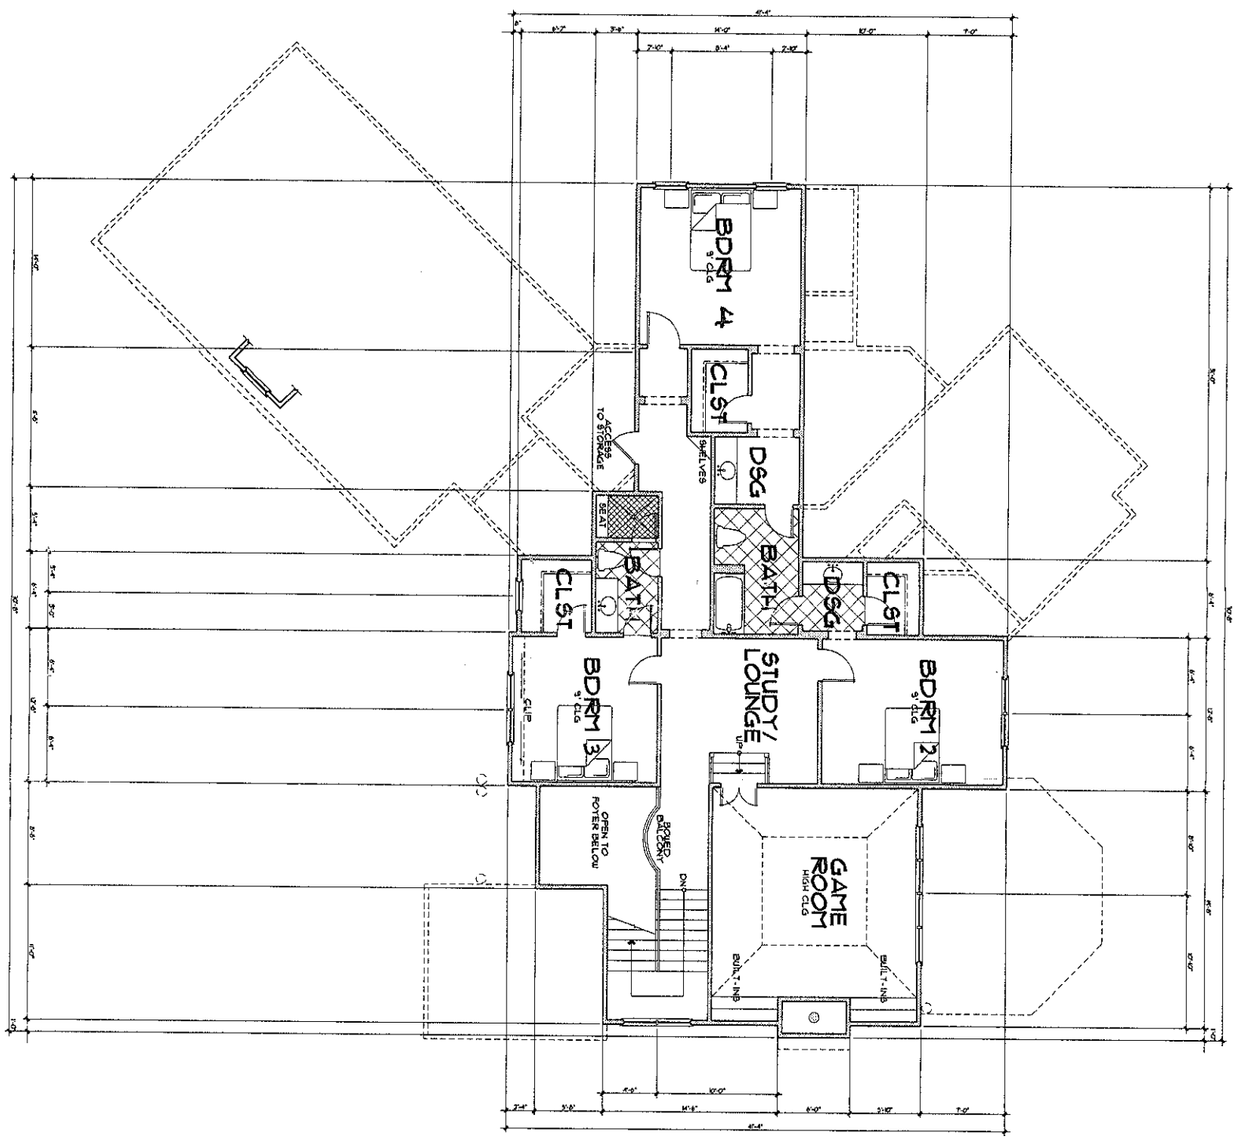

Square Footage	Areas	sq ft
Main Level Heated		2693 Sq.Ft.
Upper Level Heated		1518 Sq.Ft.
Lower Level Heated		1130 Sq.Ft.
Total Heated		5341 Sq.Ft.
Cov. Entry		44 Sq.Ft.
Rear Cov. Garage		546 Sq.Ft.
Rear Cov. Terrace		284 Sq.Ft.
Lower Cov. Terrace		328 Sq.Ft.
Storage		
Total Under Roof		6743 Sq.Ft.

Acknowledgement Of
Plans Submittal ONLY!

_____ Date 11-30-06

_____ Date 11-8-06

©Copyright Carolina Design Group, Inc. - 2006

OF XXX SHEETS

08

SCALE: 1/4" = 1'-0"

UPPER FLOOR PLAN

DRAWING TITLE

DRAWN BY: KLT

DATE: 07-31-06

JOB NUMBER: LIFE-07-04

CAD FILE: XXXXCAD

REVISIONS

BY

A New Residence By

Lifestyle Custom Homes

Lot 1378 The Point

CAROLINA DESIGN GROUP
a residential design firm
10602 Bailey Road Suite A, Cornelius NC 28031
voice: 704.895.7805 fax: 704.895.0599
www.carolinadesigngroup.com