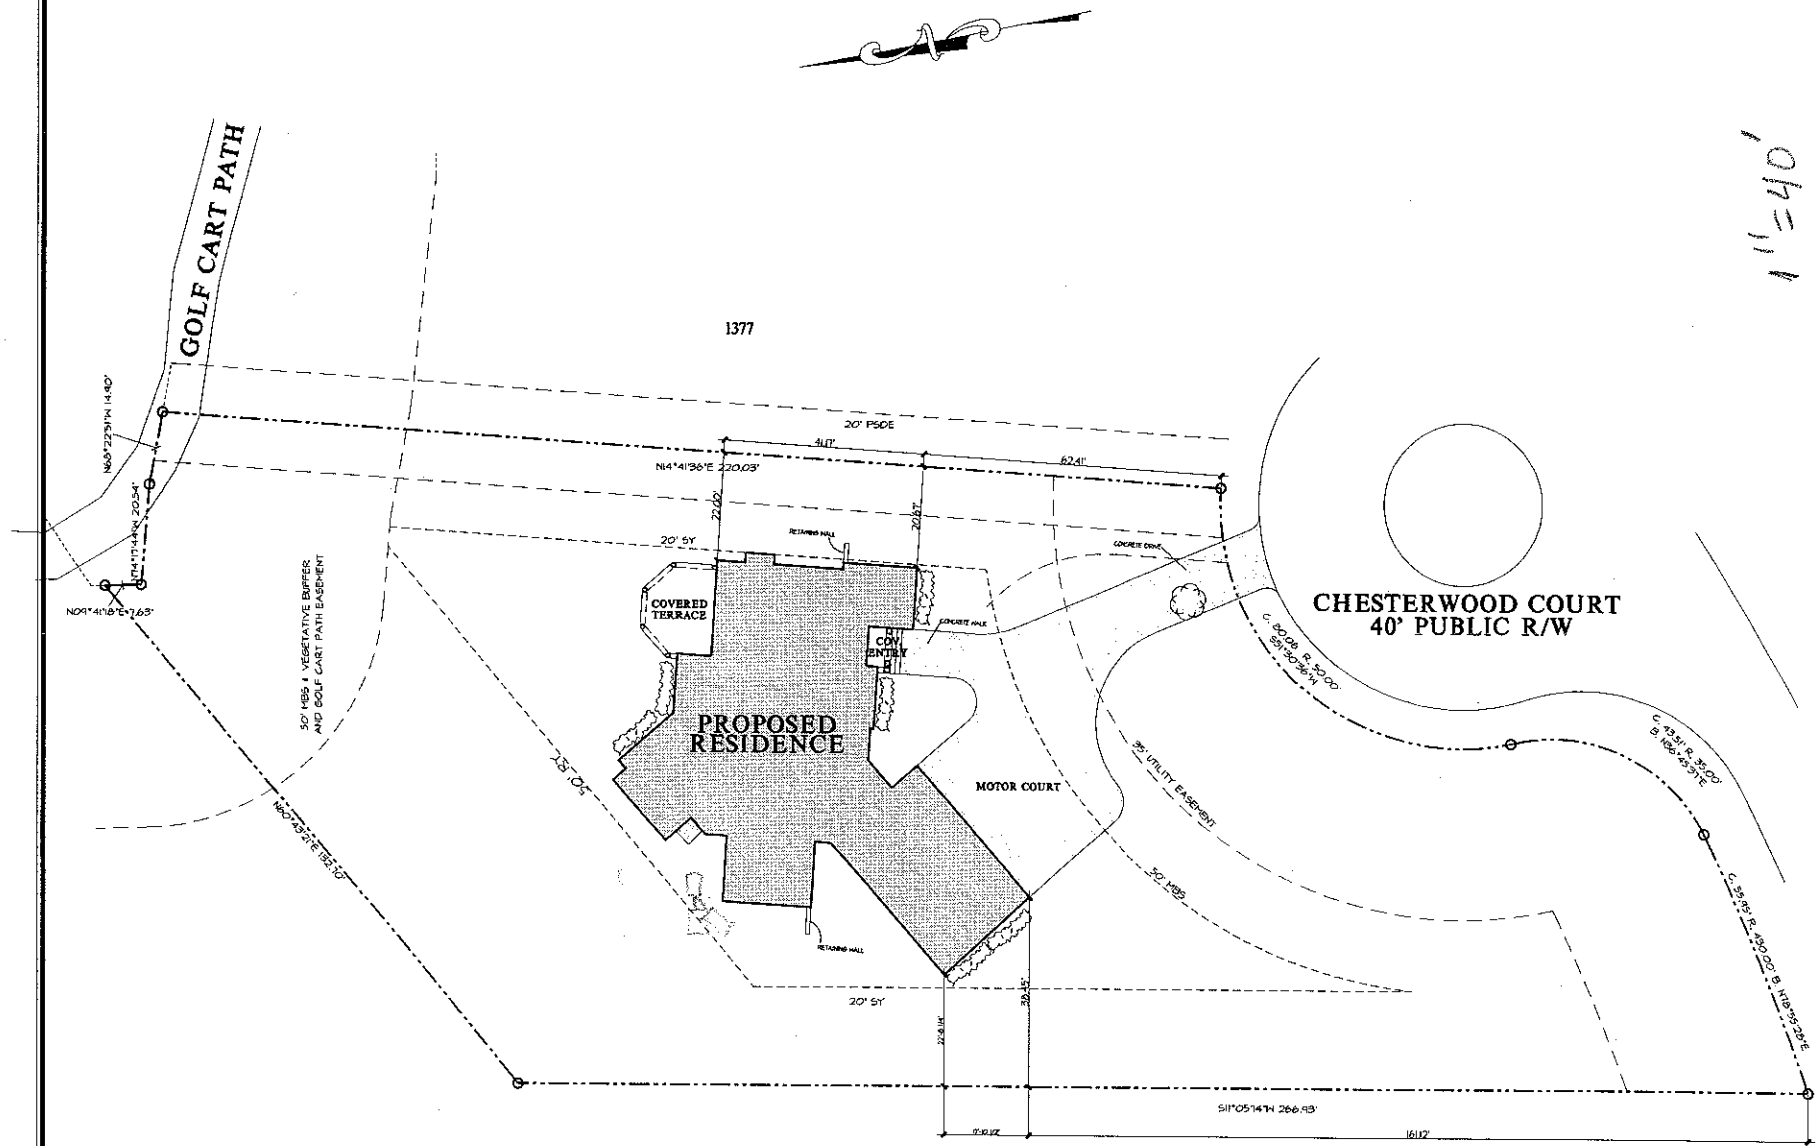


CAROLINA DESIGN GROUP
a residential design firm
10602 Bailey Road Suite A, Cornelius NC 28031
voice: 704.895.7805 fax: 704.895.0599
www.carolinadesigngroup.com

A New Residence By
Lifestyle Custom Homes
The Point
Lot 1378

SEAL

DRAWN BY: JLT
DATE: 09-26-06
CHECKED BY: DMCR
JOB NUMBER: LPE-06-06

DRAWING TITLE:
SITE PLAN

SCALE: 1"=40'-0"

SHEET NO:
2
OF 19 SHEETS

©Copyright, Carolina Design Group, Inc. - 2006