
4BDRM.

Acknowledgement Of
Plans Submittal ONLY!
W Spencers Date 2/22/2016
Cust DDJR Date 2/22/16

LOT 1373

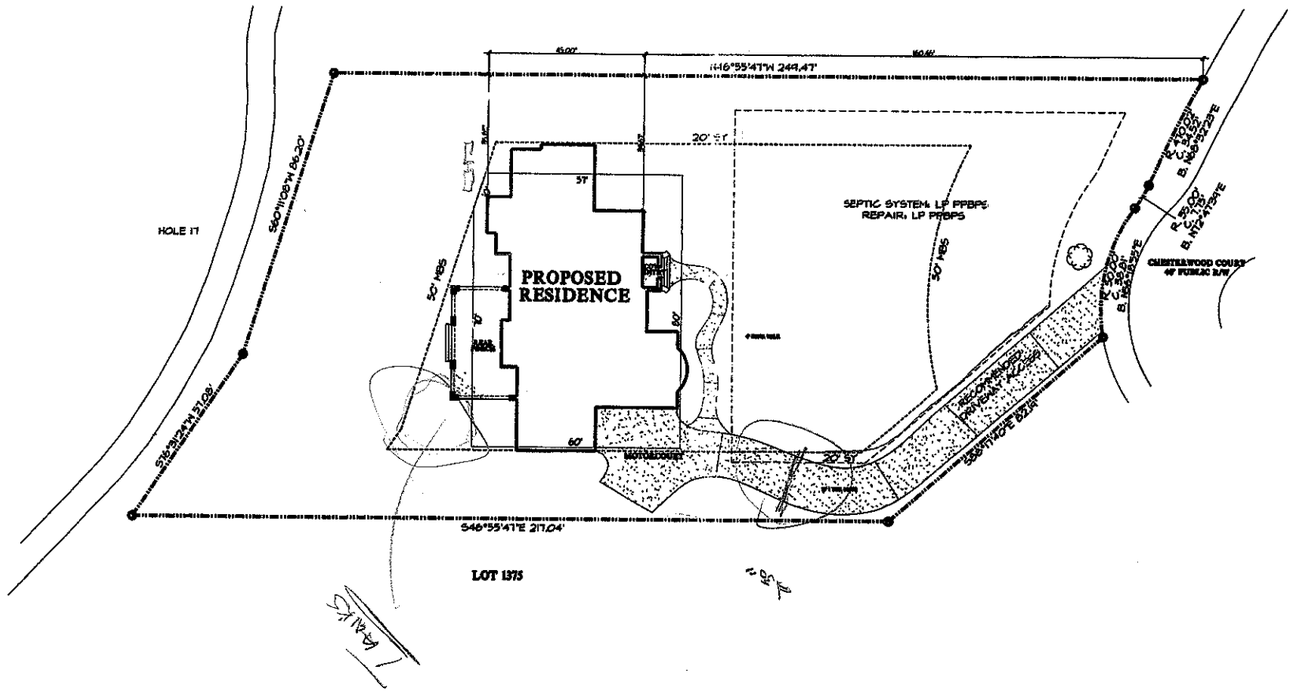


Lot 1374

The Point

A CUSTOM PLAN FOR
David Dibble
Custom Homes, Inc.

CAROLINA DESIGN GROUP
a residential design firm
10602 Bailey Road Suite A, Cornelius NC 28031
voice: 704.895.7805 fax: 704.895.0599
www.carolinadesigngroup.com

SEAL

Verna Engineering, P.C.
425 E. 4th St. Suite 300
Charlotte, NC 28202

| DRAWN BY | DATE |
|---|---|
| D.R. | 01/26/06 |

DRAWING TITLE:
SITE PLAN

SCALE: 1" = 20'

SHEET NO:
3
OF 15 SHEETS

© Copyright, Carolina Design Group, Inc. - 2006