
Acknowledgement Of
Plans Submittal ONLY!
Date 1/10/06
Date 1/10/06.

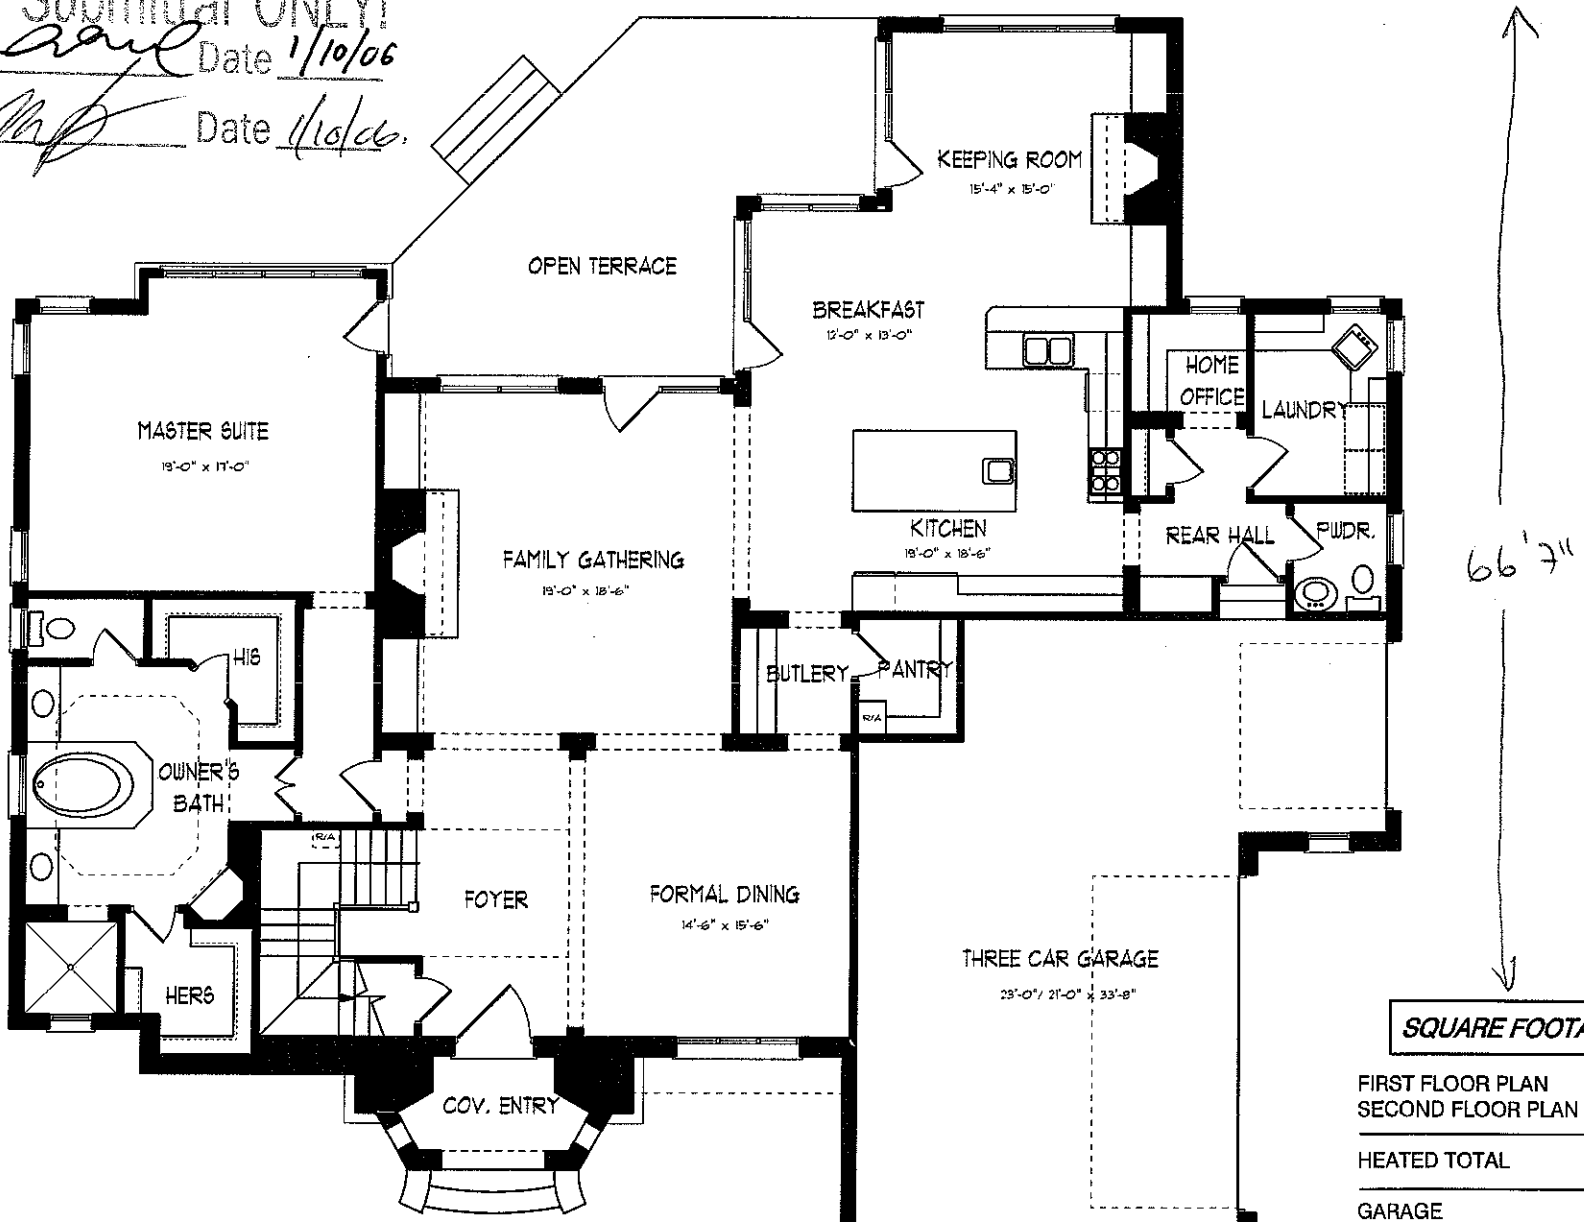


FIRST FLOOR PLAN

SCALE 1/4" = 1'-0"

SQUARE FOOTAGE

FIRST FLOOR PLAN	2,673
SECOND FLOOR PLAN	2,440
HEATED TOTAL	5,113
GARAGE	848
COVERED ENTRY	80
TOTAL UNDER ROOF	5,930

Acknowledgement Of
Plans Submittal ONLY!
Date 1/10/06
Date 1/10/06

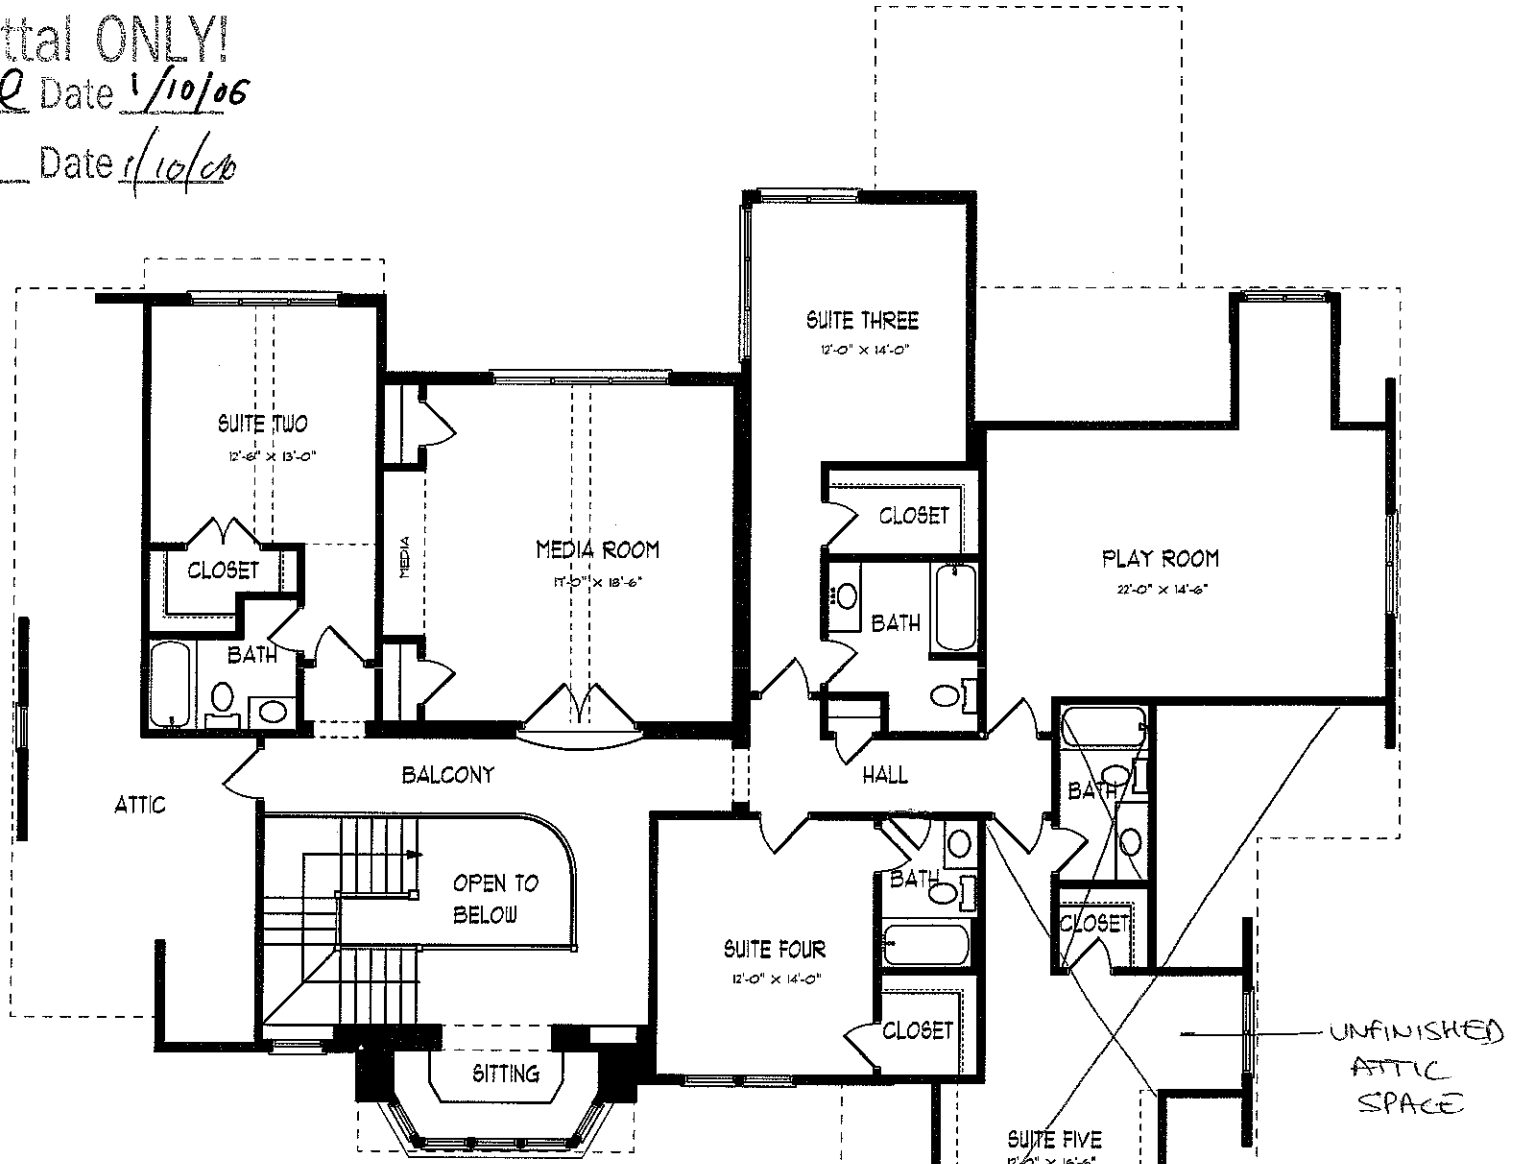

SECOND FLOOR PLAN
SCALE 1/4" = 1'-0"