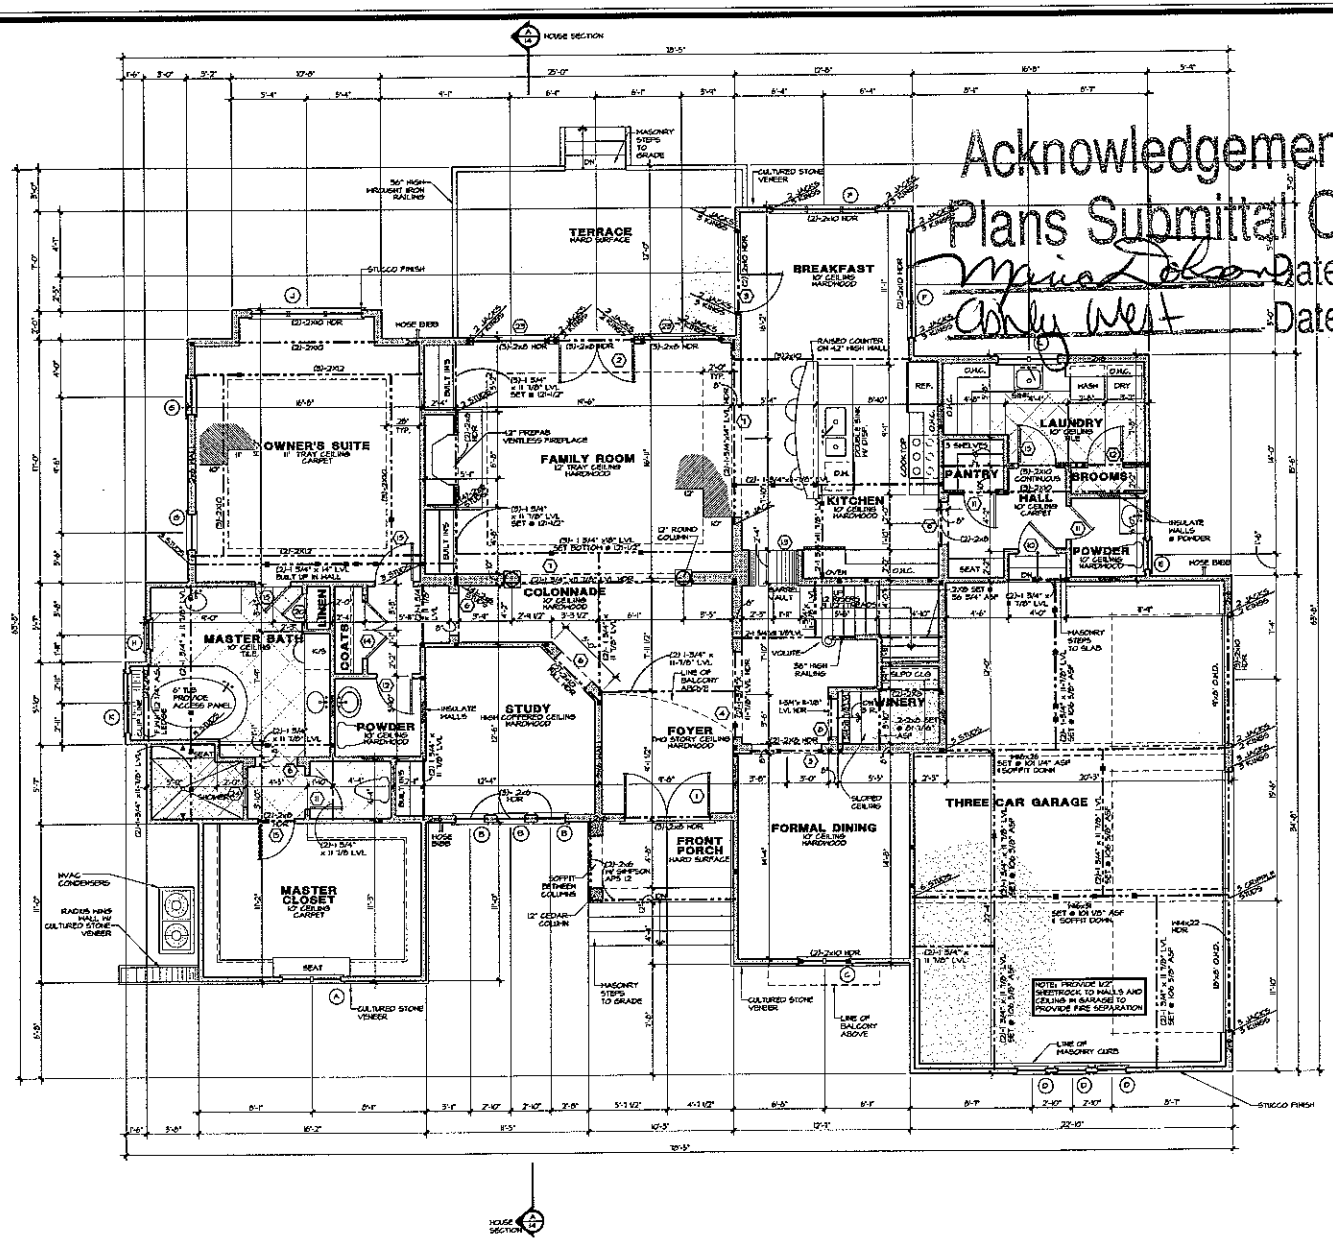


Acknowledgement Of
Plans Submittal ONLY
Date 9/21/05
Date 9/21/05

DOOR SCHEDULE

	SIZE	DESCRIPTION
1	3'-0" x 8'-0"	FRENCH W/ 12" TRANSOM
2	2'-0" x 8'-0"	FRENCH W/ 12" TRANSOM
3	2'-0" x 8'-0"	FRENCH W/ 1 FIXED
4	8'-0" x 8'-0"	CASED OPENING
5	5'-0" x 8'-0"	CASED OPENING
6	3'-0" x 8'-0"	CASED OPENING
7	3'-0" x 8'-0"	CASED OPENING
8	3'-0" x 8'-0"	CASED OPENING
9	3'-0" x 8'-0"	CASED OPENING
10	3'-0" x 8'-0"	MIN. 20 MINUTE FIRE
11	3'-0" x 8'-0"	SOLID PANEL
12	2'-8" x 8'-0"	SOLID PANEL
13	3'-0" x 10'-0"	CASED OPENING W/ BARREL VAULT
14	2'-8" x 8'-0"	SOLID PANEL
15	2'-8" x 8'-0"	SOLID PANEL
16	2'-0" x 8'-0"	FRENCH ARCH TOP
17	2'-8" x 8'-0"	SOLID PANEL
18	2'-8" x 8'-0"	SOLID PANEL
19	2'-8" x 8'-0"	TO MATCH
20	3'-0" x 8'-0"	SOLID PANEL
21	2'-8" x 8'-0"	SOLID PANEL
22	2'-8" x 8'-0"	SOLID PANEL
23	3'-0" x 8'-0"	FRENCH FIXED W/ 12" TRANSOM
24	2'-8" x 8'-0"	CASED OPENING

WINDOW SCHEDULE

	SIZE	DESCRIPTION
A	2'-0" x 3'-0"	CASEMENT W/ 12" TRANSOM
B	2'-8" x 6'-0"	CASEMENT W/ 36" TRANSOM
C	2'-1" x 3'-0"	CASEMENT W/ 12" TRANSOM
D	2'-8" x 6'-0"	CASEMENT W/ 12" TRANSOM
E	2'-8" x 4'-0"	CASEMENT
F	5'-0" x 6'-0"	CASEMENT
G	2'-8" x 6'-0"	CASEMENT
H	2'-8" x 5'-0"	CASEMENT
I	5'-0" x 6'-0"	CASEMENT W/ 12" TRANSOM
K	2'-0" x 6'-0"	CASEMENT TEMPERED
L	2'-0" x 4'-0"	CASEMENT
M	2'-0" x 4'-0"	CASEMENT ARCH TOP
N	2'-0" x 5'-0"	CASEMENT
O	2'-0" x 5'-0"	CASEMENT
P	5'-0" x 6'-0"	CASEMENT
R	2'-8" x 4'-0"	CASEMENT
S	1'-0" x 3'-0"	FIXED
T	2'-8" x 2'-0"	TRANSOM

Square Footage

7/7/05 RGB

Main Level Heated	2,515 Sq.Ft.
Upper Level Heated	1,773 Sq.Ft.
Total Heated	4,288 Sq.Ft.
Three Car Garage	757 Sq.Ft.
Front Porch	58 Sq.Ft.
Total Under Roof	5,103 Sq.Ft.

NOTES:

*ALL ANGLED WALLS ARE 45° U.N.O.

*@ INDICATES BLOCKING FOR ABOVE CONCENTRATED LOADS AND ROOF BRACING POINT LOADS U.N.O.

*SEE FRAMING NOTE 16 FOR HEADER SIZES UNLESS NOTED ON PLAN

*ALL DOORS ARE 6" FROM WALL UNLESS DIMENSIONED OTHERWISE

EXTERIOR WALL HEIGHT (h)	STUD SIZE/ SPACING
h < 10'	2x4 @ 16" oc
10' ≤ h ≤ 11'	2x4 @ 12" oc
11' ≤ h ≤ 15'	2x6 @ 16" oc
h >15'	CONSULT ENG.
GARAGE WALL TO BE 2x6 @ 16" O.C. IF EXCEEDING 10' IN HEIGHT	

© Copyright, Carolina Design Group, Inc. - 2005

CAROLINA DESIGN GROUP
a residential design firm
10602 Bailey Road Suite A, Cornelius NC 28031
voice: 704.895.7805 fax: 704.895.0599
www.carolinadesigngroup.com

A New Residence By
Tom Stevenson Building Co.
Lot 13345 The Point

SEAL

NOT FOR CONSTRUCTION

Vamo Engineering, P.C.
428 E. 4th St. Suite 800
Charlotte, NC 28202


DRAWN BY: RGB
DATE: 7/7/05

DRAWING TITLE: MAIN LEVEL FLOOR PLAN

SCALE: 1/4" = 1'-0"

SHEET NO. 6

OF 19 SHEETS

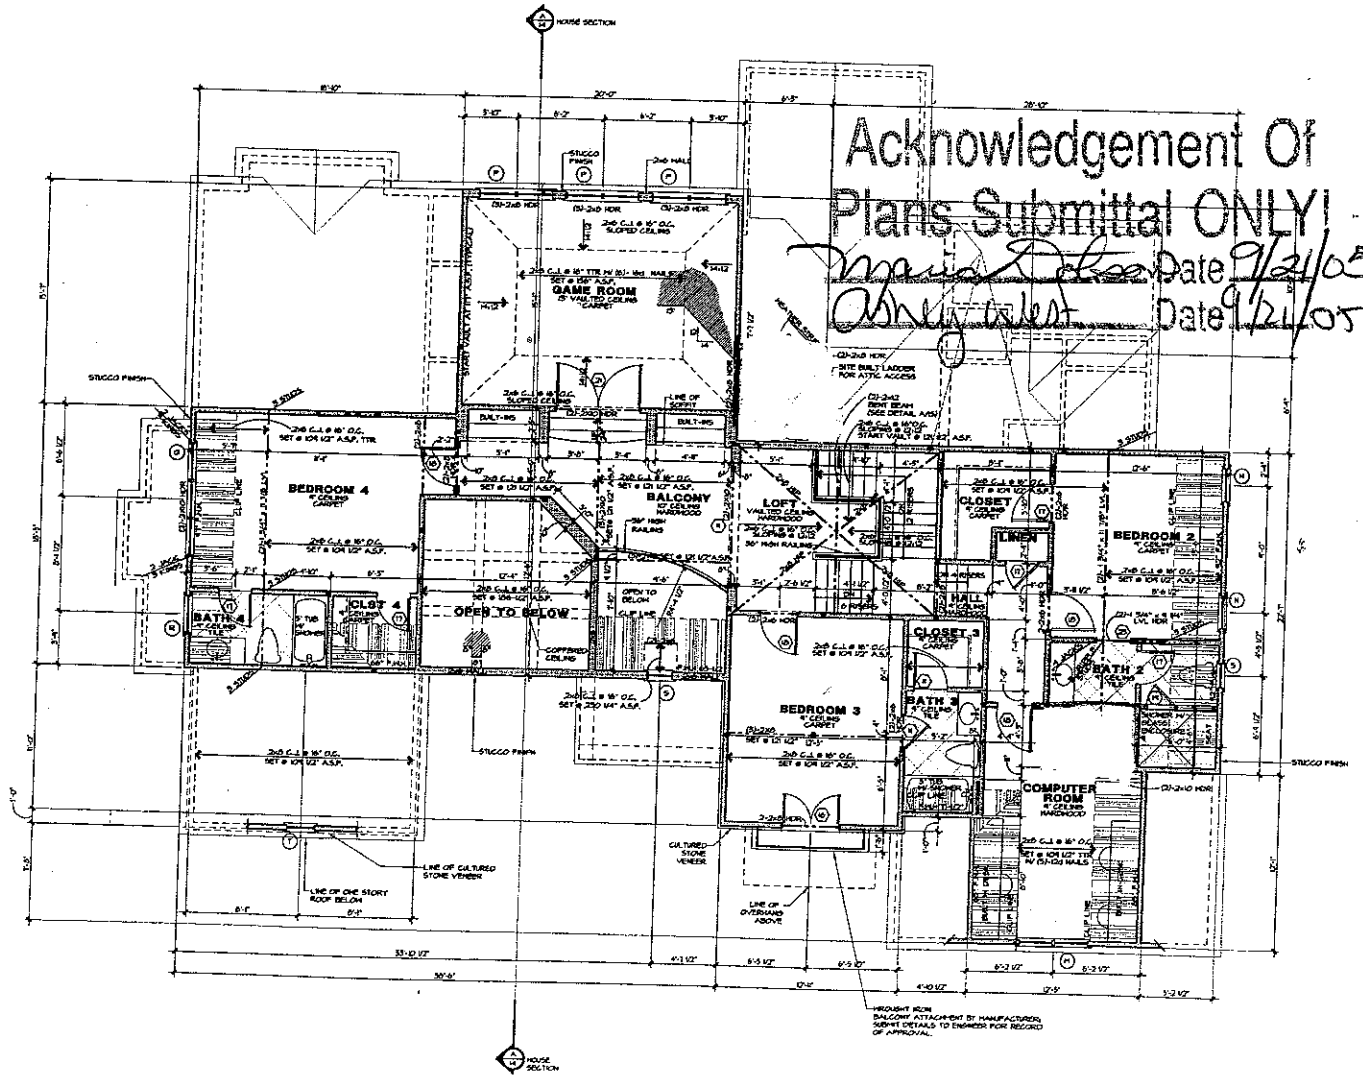

Acknowledgement Of Plans Submittal ONLY!

Date 9/21/05

Date 9/21/05

DOOR SCHEDULE

#	SIZE	DESCRIPTION
1	3'-0" x 8'-0"	FRENCH HV 12" TRANSOM
2	3'-0" x 8'-0"	FRENCH W/ 12" TRANSOM
3	3'-0" x 8'-0"	FRENCH HV I FIXED
4	6'-0" x 8'-0"	CASED OPENING
5	5'-0" x 8'-0"	CASED OPENING
6	5'-0" x 8'-0"	CASED OPENING
7	6'-0" x 8'-0"	CASED OPENING
8	7'-0" x 8'-0"	CASED OPENING
9	8'-0" x 8'-0"	CASED OPENING
10	3'-0" x 8'-0"	HRL 20 MINUTE FIRE
11	3'-0" x 8'-0"	SOLID PANEL
12	3'-0" x 8'-0"	SOLID PANEL
13	3'-0" x 8'-0"	CASED OPENING W/ BARREL VAULT
14	2'-0" x 8'-0"	SOLID PANEL
15	3'-0" x 8'-0"	SOLID PANEL
16	2'-0" x 8'-0"	FRENCH ARCH TOP
17	3'-0" x 8'-0"	SOLID PANEL
18	3'-0" x 8'-0"	SOLID PANEL
19	3'-0" x 8'-0"	TEMPERED
20	3'-0" x 8'-0"	SOLID PANEL
21	2'-0" x 8'-0"	SOLID PANEL
22	3'-0" x 8'-0"	SOLID PANEL
23	2'-0" x 8'-0"	FRENCH FIXED W/ 12" TRANSOM
24	3'-0" x 8'-0"	CASED OPENING

WINDOW SCHEDULE

#	SIZE	DESCRIPTION
A	3'-0" x 5'-0"	CASEMENT HV 12" TRANSOM
B	3'-0" x 4'-0"	CASEMENT HV 36" TRANSOM
C	2'-1" x 5'-0"	CASEMENT HV 12" TRANSOM
D	3'-0" x 4'-0"	CASEMENT HV 12" TRANSOM
E	3'-0" x 4'-0"	CASEMENT
F	3'-0" x 6'-0"	CASEMENT
G	3'-0" x 6'-0"	CASEMENT
H	3'-0" x 6'-0"	CASEMENT
I	3'-0" x 6'-0"	CASEMENT HV 12" TRANSOM
K	3'-0" x 5'-0"	CASEMENT TEMPERED
L	3'-0" x 4'-0"	CASEMENT
M	2'-0" x 4'-0"	CASEMENT ARCH TOP
N	3'-0" x 5'-0"	CASEMENT
O	3'-0" x 5'-0"	CASEMENT
P	3'-0" x 4'-0"	CASEMENT
Q	3'-0" x 4'-0"	CASEMENT
R	1'-0" x 3'-0"	FIXED
S	3'-0" x 2'-0"	TRANSOM

Square Footage

7/7/05 RGB

Main Level Heated	2,515 Sq.Ft.
Upper Level Heated	1,773 Sq.Ft.
Total Heated	4,288 Sq.Ft.
Three Car Garage	757 Sq.Ft.
Front Porch	58 Sq.Ft.
Total Under Roof	5,103 Sq.Ft.

NOTES:

*ALL ANGLED WALLS ARE 45° U.N.O.

*# INDICATES BLOCKING FOR ABOVE CONCENTRATED LOADS AND ROOF BRACING POINT LOADS U.N.O.

*SEE FRAMING NOTE 16 FOR HEADER SIZES UNLESS NOTED ON PLAN

*ALL DOORS ARE 6" FROM WALL UNLESS DIMENSIONED OTHERWISE

*WEATHERSTRIP ALL DOORS INTO ATTIC SPACE

EXTERIOR WALL HEIGHT (h)	STUD SIZE/ SPACING
h ≤ 10'	2x4 @ 16" OC
10' ≤ h ≤ 11'	2x4 @ 12" OC
11' ≤ h ≤ 16'	2x6 @ 16" OC
h >16'	CONSULT ENG.

GARAGE WALL TO BE 2x6 @ 16" O.C. IF EXCEEDING 10' IN HEIGHT

© Copyright, Carolina Design Group, Inc. - 2005

CAROLINA DESIGN GROUP
a residential design firm
10602 Bailey Road Suite A, Cornelius NC 28031
voice: 704.895.7805 fax: 704.895.0599
www.carolinadesigngroup.com

A New Residence By
Tom Stevenson Building Co.
Lot 1345 The Point

SEAL
NOT FOR CONSTRUCTION

Verna Engineering P.C.
425 E. 4th St. Suite 500
Charlotte, NC 28202

DRAWN BY: RGB
DATE: 7/1/05

DRAWING TITLE:
UPPER LEVEL FLOOR PLAN

SCALE: 1/4" = 1'-0"

SHEET NO.
8
OF 19 SHEETS