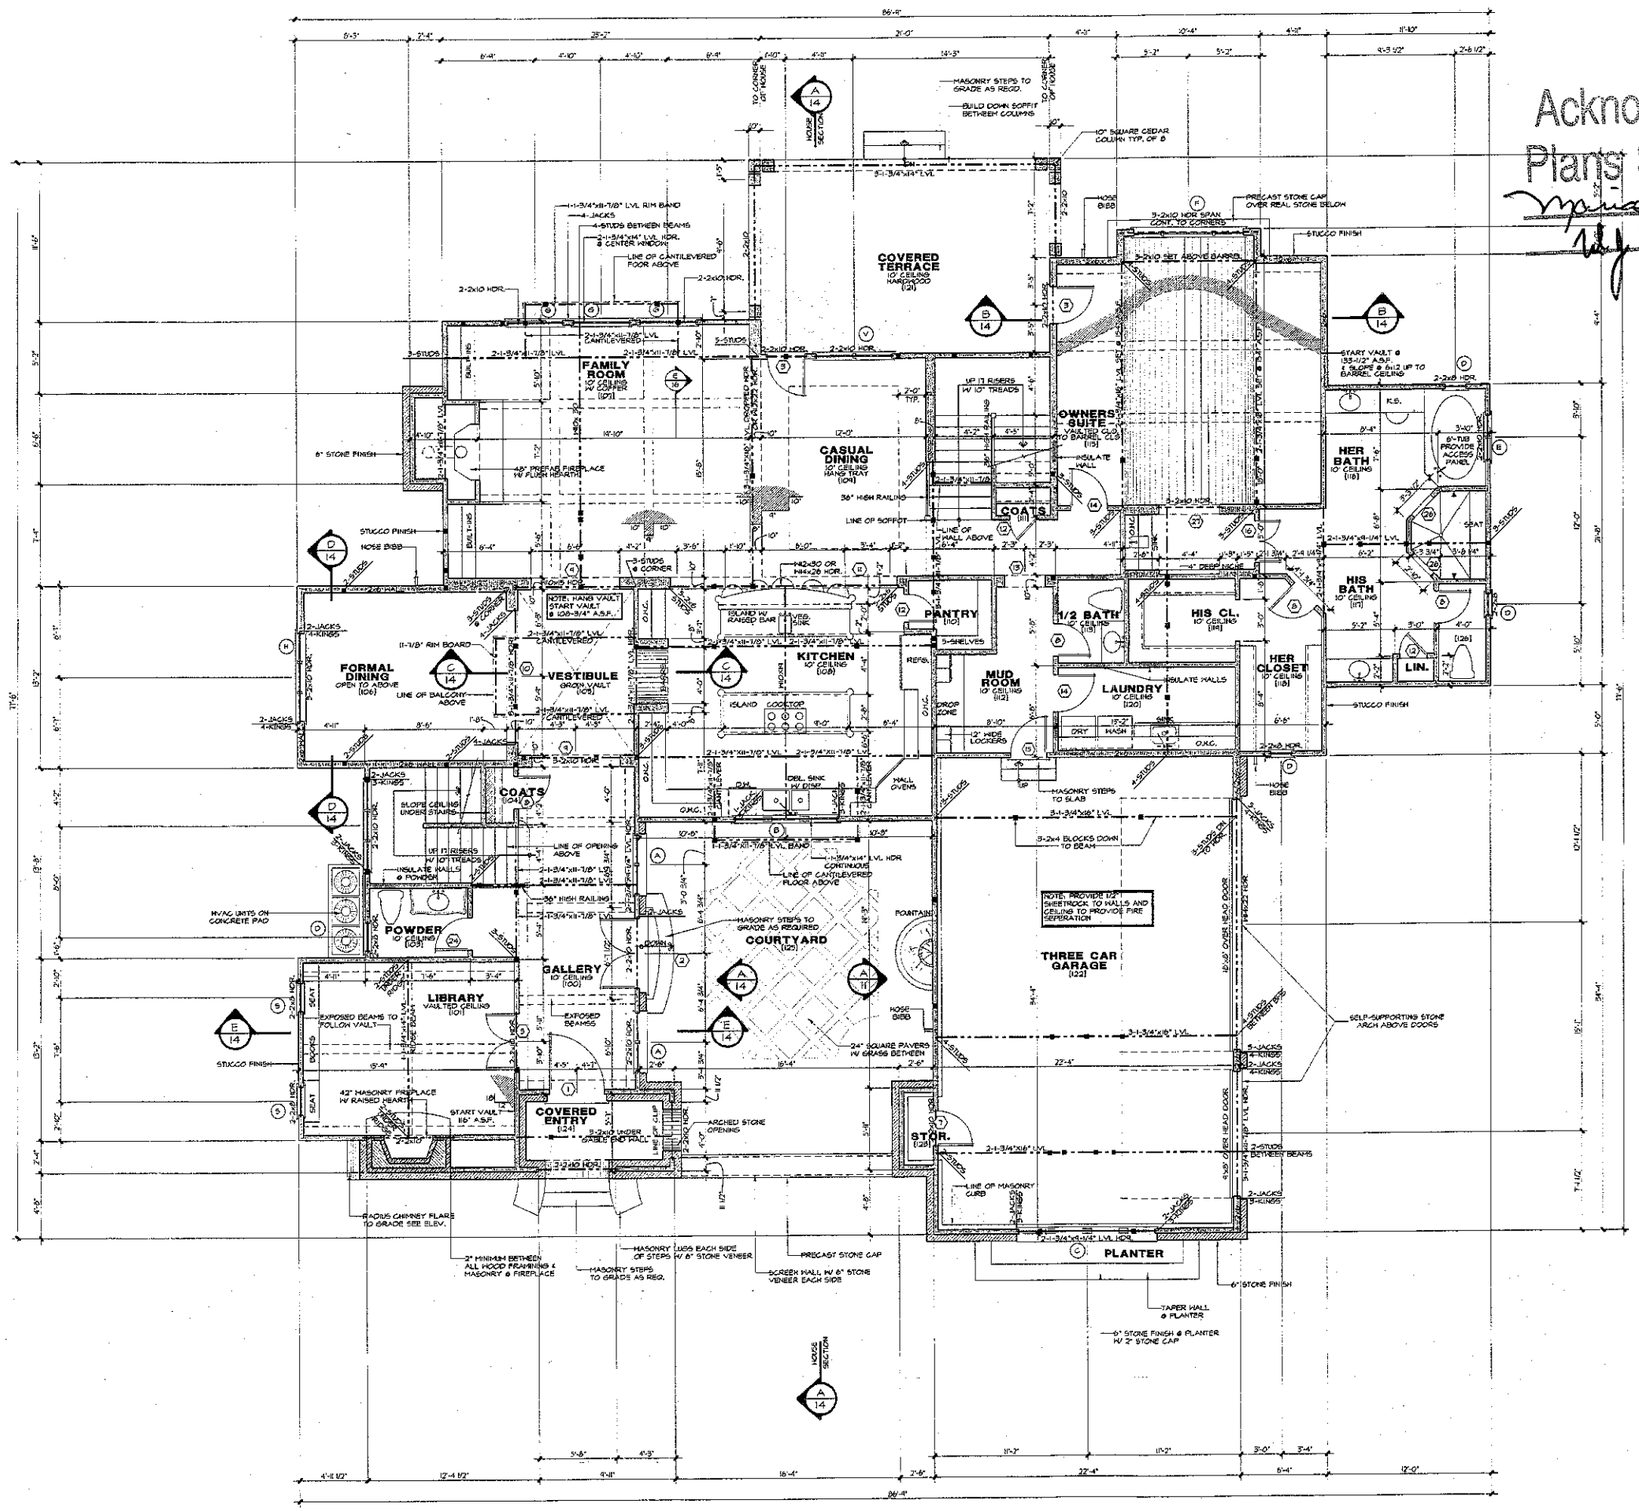


Acknowledgement Of Plans Submittal ONLY!

Date 3/4/05

Date 3/4/05

NOTES:

- *ALL ANGLED WALLS ARE 45° U.N.O.
- * ■ INDICATES BLOCKING FOR ABOVE CONCENTRATED LOADS AND ROOF BRACING POINT LOADS U.N.O.
- *SEE FRAMING NOTE 16 FOR HEADER SIZES UNLESS NOTED ON PLAN
- *ALL DOORS ARE 6" FROM WALL UNLESS DIMENSIONED OTHERWISE

EXTERIOR WALL HEIGHT (h)	STUD SIZE/ SPACING
h ≤ 10'	2x4 @ 16" oc
10' ≤ h ≤ 11'	2x4 @ 12" oc
11' ≤ h ≤ 18'	2x6 @ 16" oc
h >18'	CONSULT ENG.

GARAGE WALL TO BE 2x6 @ 16" O.C. IF EXCEEDING 10' IN HEIGHT

DOOR SCHEDULE

#	SIZE	DESCRIPTION
1	4'-0" x 8'-0"	HALF LIGHT DR. W/ HALF RND. TOP
2	2'-2" x 6'-8"	FRENCH DOORS
3	2'-8" x 6'-8"	FRENCH DOORS
4		NOT USED
5	3'-2" x 8'-0"	FRENCH DOORS
6		NOT USED
7	2'-8" x 8'-0"	SOLID PANEL DOOR
8	2'-8" x 8'-0"	SOLID PANEL DOOR
9	6'-8" x 8'-0"	CASED OPENING
10	4'-8" x 8'-0"	CASED OPENING
11	10'-8" x 8'-0"	CASED OPENING
12	2'-8" x 8'-0"	SOLID PANEL DOOR
13	3'-8" x 8'-0"	CASED OPENING
14	2'-8" x 8'-0"	SOLID PANEL DOOR
15	2'-8" x 8'-0"	20 MIN. RATED
16	2'-1" x 8'-0"	SOLID PANEL DOORS
17	5'-0" x 6'-8"	CASED OPENING
18	2'-2" x 6'-8"	FRENCH DOORS
19	2'-2" x 6'-8"	SOLID PANEL DOORS
20	2'-8" x 6'-8"	SOLID PANEL DOORS
21	2'-8" x 6'-8"	SOLID PANEL DOORS
22	2'-8"	TEMPERED GLASS DOOR
23	3'-0" x 6'-8"	CASED OPENING
24	2'-4" x 6'-8"	CASED OPENING
25	6'-0" x 6'-8"	CASED OPENING
26	2'-8"	TILED OPENING
27	4'-4" x 6'-8"	CASED OPENING

WINDOW SCHEDULE

#	SIZE	DESCRIPTION
A	2'-2" x 6'-8"	CASEMENT
B	3'-2" x 4'-8"	CASEMENT W/ 8" MULLIONS
C	4'-2" x 7'-0"	HALF RND. CASEMENT, W/ 8" MULLIONS
D	1'-8" x 4'-8"	CASEMENT
E	2'-1" x 4'-8"	CASEMENT W/ SAFTEY GLASS
F	3'-8" x 8'-8" / 2'-8" x 8'-8"	FIXED W/ EA. SIDE W/ 45° ARCHED TRANSOM SEE ELEV.
G	4'-8" x 7'-0"	CASEMENT
H	5'-2" x 5'-8"	CASEMENT W/ 24" TRANSOM
J	3'-2" x 5'-8"	CASEMENT W/ SAFTEY GLASS
K	2'-8" x 5'-8"	CASEMENT
L	8'-2" x 5'-8"	CASEMENT W/ 8" MULLIONS W/ FORRESS HARDWARE
M	3'-2" x 4'-8"	CASEMENT
N	2'-2" x 4'-8"	CASEMENT
P	3'-2" x 4'-8"	CASEMENT
Q	3'-8" x 6'-8"	CASEMENT
R		NOT USED
S	2'-8" x 6'-8"	CASEMENT
T	3'-1" x 4'-8"	CASEMENT W/ 8" MULLIONS
U	1'-8" x 5'-8"	FIXED
V	3'-2" x 6'-8"	CASEMENT
W	2'-8" x 4'-8"	CASEMENT
X	2'-8" x 1'-8"	TRANSOM

Square Footage

1/28/05 D.S.

Main Level Heated	3,230 Sq.Ft.
Upper Level Heated	1,932 Sq.Ft.
Total Heated	5,162 Sq.Ft.
Rear Covered Porch	310 Sq.Ft.
Covered Entry	75 Sq.Ft.
Three Car Garage	816 Sq.Ft.
Total Under Roof	6,363 Sq.Ft.

© Copyright, Carolina Design Group, Inc. - 2005

CAROLINA DESIGN GROUP
a residential design firm
10602 Bailey Road Suite A, Cornelius NC 28031
voice: 704.895.7805 fax: 704.895.0599
www.carolinadesigngroup.com

LOT 1344
THE POINT

A NEW RESIDENCE BY
DIENST Custom Homes

SEAL

NORTH CAROLINA PROFESSIONAL ENGINEER 030080 SEAL 2005

STRUCTURAL INTEGRITY ENGINEERING, P.A.
315 E. Main St., Suite A
Pinnville, NC 28134
Seal for Structural Only


DRAWN BY: D.S.
DATE: 1-28-05

DRAWING TITLE:
MAIN LEVEL FLOOR PLAN

SCALE: 1/4" = 1'-0"

SHEET NO.
6

OF 20 SHEETS

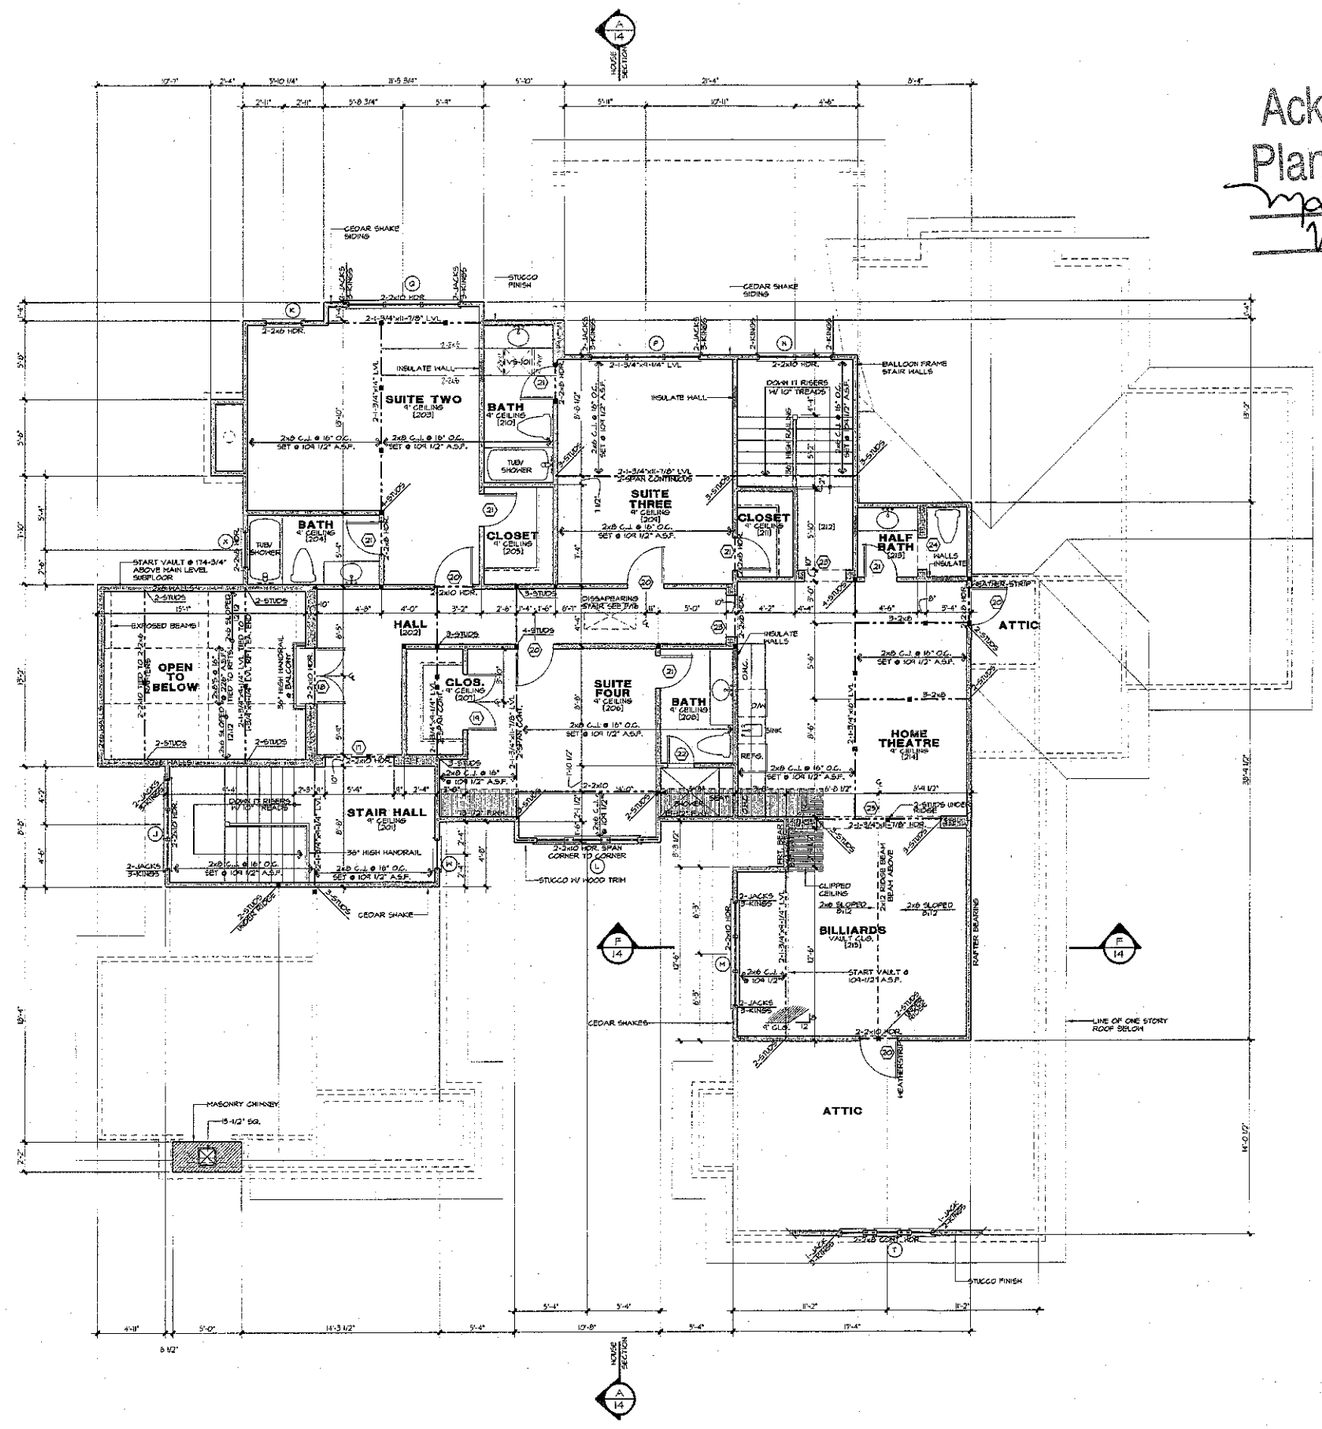

Acknowledgement Of
Plans Submittal ONLY!
Maina Dienst Date 3/4/05
Date 3/4/05

NOTES:

*ALL ANGLED WALLS ARE 45° U.N.O.

*■ INDICATES BLOCKING FOR ABOVE CONCENTRATED LOADS AND ROOF BRACING POINT LOADS U.N.O.

*SEE FRAMING NOTE 16 FOR HEADER SIZES UNLESS NOTED ON PLAN

*ALL DOORS ARE 6" FROM WALL UNLESS DIMENSIONED OTHERWISE

*WEATHERSTRIP ALL DOORS INTO ATTIC SPACE

EXTERIOR WALL HEIGHT (h)	STUD SIZE/ SPACING
h ≤ 10'	2x4 @ 16" OC
10' ≤ h ≤ 11'	2x4 @ 12" OC
11' ≤ h ≤ 16'	2x6 @ 16" OC
h >16'	CONSULT ENG.

GARAGE WALL TO BE 2x6 @ 16" O.C. IF EXCEEDING 10' IN HEIGHT

DOOR SCHEDULE

	SIZE	DESCRIPTION
1	4'0" x 8'0"	HALF LIGHT DR. W/ HALF RND. TOP
2	2'-0" x 8'0"	FRENCH DOORS
3	2'8" x 8'0"	FRENCH DOORS
4		NOT USED
5	2'-0" x 8'0"	FRENCH DOORS
6		NOT USED
7	2'8" x 8'0"	SOLID PANEL DOOR
8	2'8" x 8'0"	SOLID PANEL DOOR
9	6'8" x 8'0"	CASED OPENING
10	6'8" x 8'0"	CASED OPENING
11	16'0" x 8'0"	CASED OPENING
12	2'8" x 8'0"	SOLID PANEL DOOR
13	3'8" x 8'0"	CASED OPENING
14	2'8" x 8'0"	SOLID PANEL DOOR
15	2'8" x 8'0"	20 MIN. RATED
16	2-1'8" x 8'0"	SOLID PANEL DOORS
17	5'0" x 6'8"	CASED OPENING
18	2-2'8" x 6'8"	FRENCH DOORS
19	2-2'8" x 6'8"	SOLID PANEL DOORS
20	2'8" x 6'8"	SOLID PANEL DOORS
21	2'8" x 6'8"	SOLID PANEL DOORS
22	2'0"	TEMPERED GLASS DOOR
23	3'0" x 6'8"	CASED OPENING
24	2'8" x 6'8"	CASED OPENING
25	10'0" x 8'0"	CASED OPENING
26	2'0"	TILED OPENING
27	4'0" x 8'0"	CASED OPENING

WINDOW SCHEDULE

	SIZE	DESCRIPTION
A	2-2'8" x 6'8"	CASEMENT
B	3-2'8" x 4'8"	CASEMENT W/ 6" MULLIONS
C	4-2'8" x 1'8"	HALF RND. CASEMENT, W/ 6" MULLIONS
D	1'8" x 4'0"	CASEMENT
E	2-1'8" x 4'0"	CASEMENT W/ SAFTEY GLASS
F	3'8" x 8'8" 2'8" x 8'8"	FIXED W/ EA. SIDE W/ 45° ARCHED TRANSOM SEE ELEV.
G	4'8" x 7'8"	CASEMENT
H	3-2'8" x 8'0"	CASEMENT W/ 24" TRANSOM
J	3-2'8" x 5'0"	CASEMENT W/ SAFTEY GLASS
K	2'8" x 5'0"	CASEMENT
L	3-2'8" x 5'0"	CASEMENT W/ 6" MULLIONS W/ BIFOLDING HARDWARE
M	3-2'8" x 4'0"	CASEMENT
N	2-2'8" x 4'8"	CASEMENT
P	3-2'8" x 4'8"	CASEMENT
Q	3-2'8" x 6'8"	CASEMENT
R		NOT USED
S	2'8" x 6'8"	CASEMENT
T	3-1'8" x 4'8"	CASEMENT W/ 6" MULLIONS
U	1'8" x 5'0"	FIXED
V	2-2'8" x 6'8"	CASEMENT
W	2'8" x 4'8"	CASEMENT
X	2'8" x 1'0"	TRANSOM

Square Footage

1/28/05 D.S.	
Main Level Heated	3,230 Sq.Ft.
Upper Level Heated	1,932 Sq.Ft.
Total Heated	5,162 Sq.Ft.
Rear Covered Porch	310 Sq.Ft.
Covered Entry	75 Sq.Ft.
Three Car Garage	816 Sq.Ft.
Total Under Roof	6,363 Sq.Ft.

CAROLINA DESIGN GROUP
a residential design firm
10632 Bailey Road Suite A, Cornelius NC 28031
voice: 704.895.7005 fax: 704.895.0599
www.carolinadesigngroup.com

LOT 1344
THE POINT

A NEW RESIDENCE BY
DIENST Custom Homes

SEAL

STRUCTURAL INTEGRITY ENGINEERING, P.A.
315 E. Main St., Suite A
Pineville, NC 28134
Seal for Structural Only

DRAWN BY: D.S. DATE: 1-28-05

DRAWING TITLE:
UPPER LEVEL FLOOR PLAN

SCALE: 1/4" = 1'-0"

SHEET NO: 8

OF 20 SHEETS

© Copyright, Carolina Design Group, Inc. - 2005