
Acknowledgement Of
Plans Submittal ONLY!
Date 3/4/05
Date 3/4/05

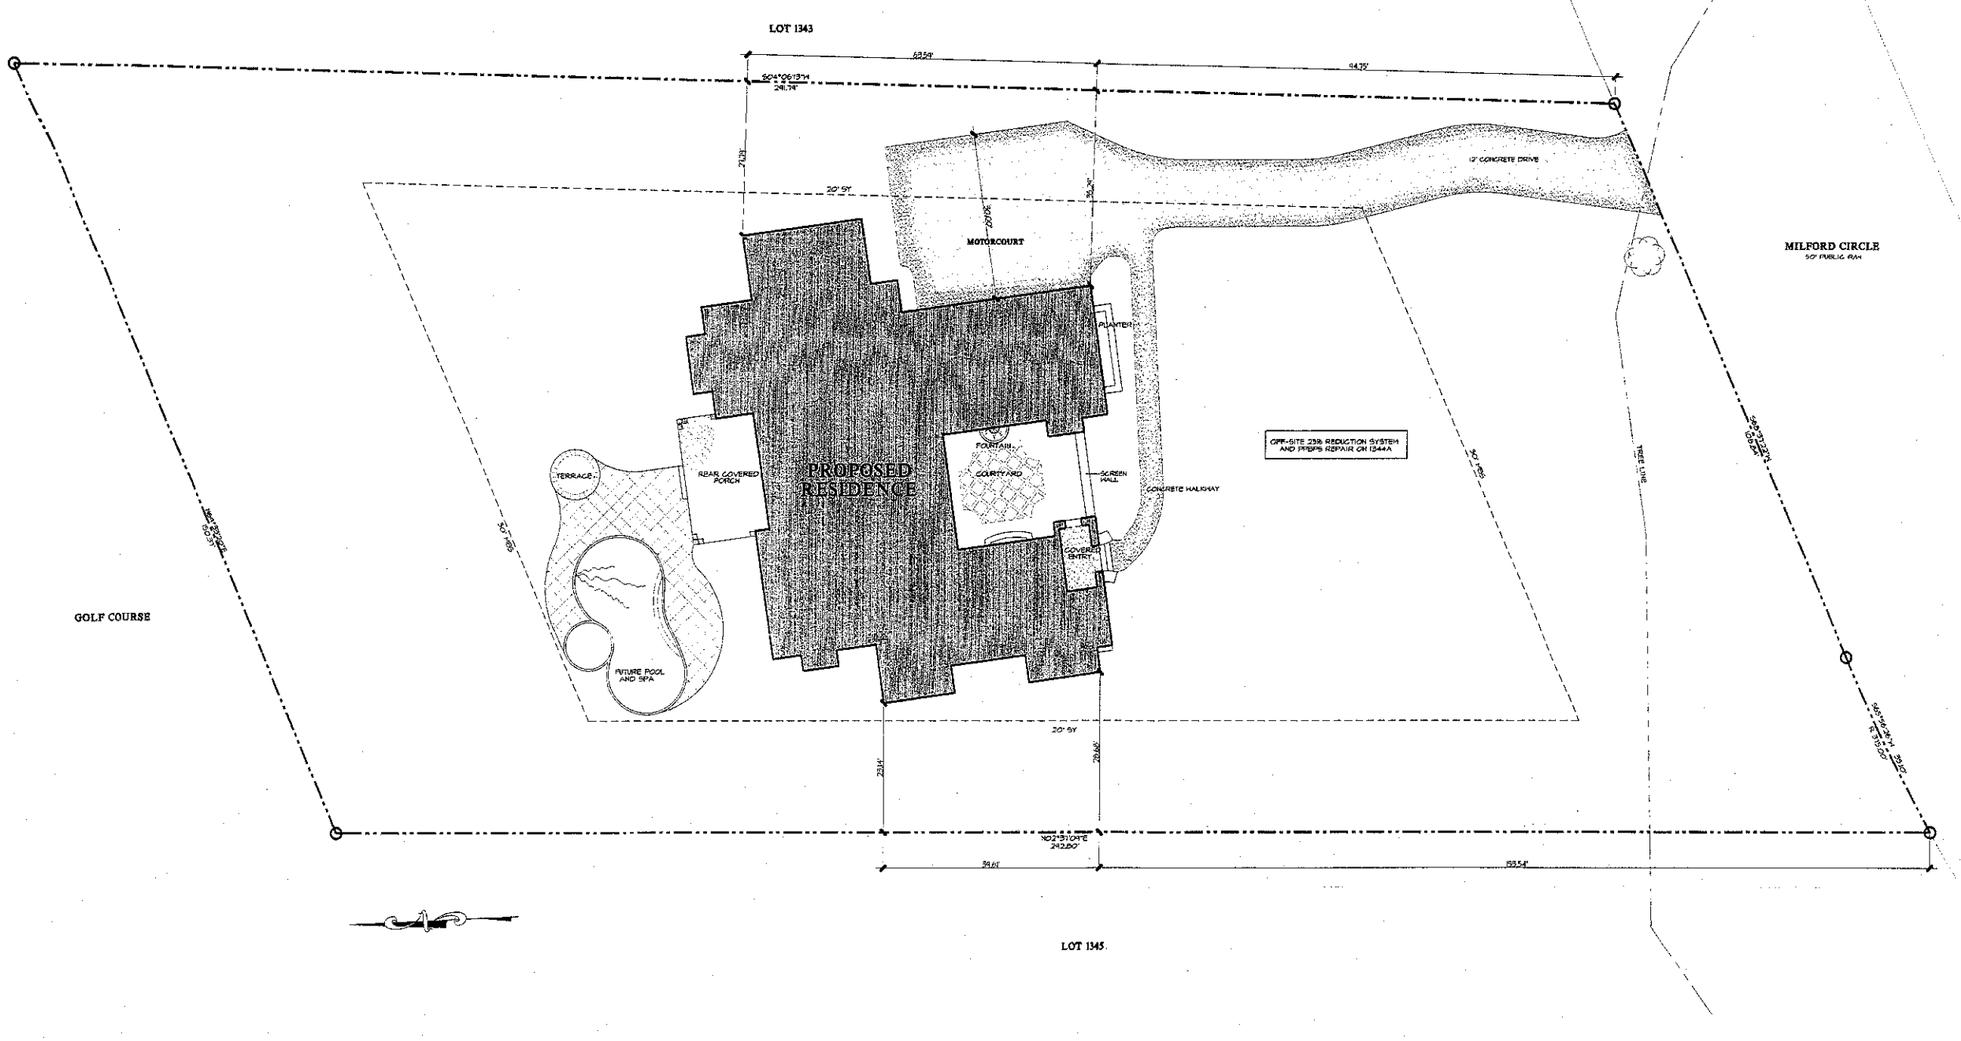

CAROLINA DESIGN GROUP
a residential design firm
10602 Bailey Road, Suite A, Cornelius NC 28031
voice: 704.895.7805 fax: 704.895.0599
www.carolinadesigngroup.com

LOT 1344
THE POINT

A NEW RESIDENCE BY
DIENST
Custom Homes

SEAL

DRAWN BY: D.S.
DATE: 1-28-09

DRAWING TITLE:
SITE PLAN

SCALE: 1" = 10'

SHEET NO.
3
OF 20 SHEETS

© Copyright, Carolina Design Group, Inc. - 2005