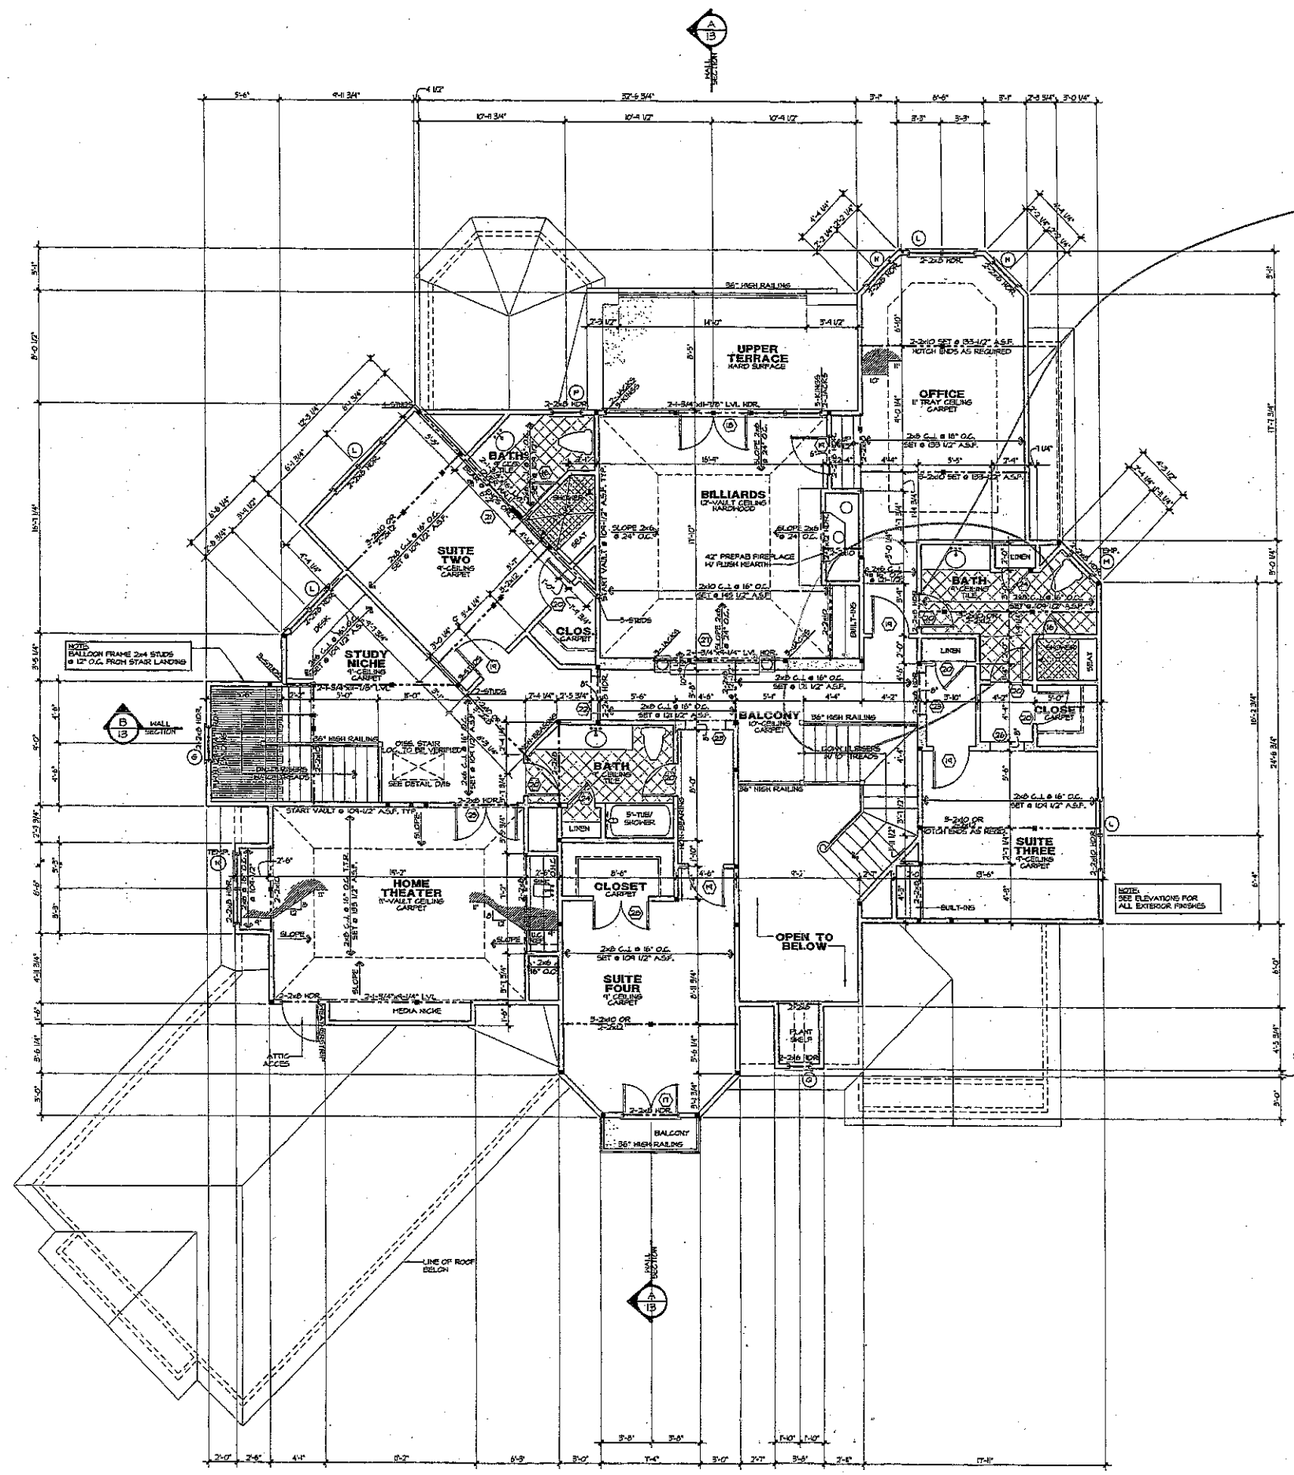


Arched Opening
Door Elevation

Margaret Young

NOTES:

*ALL ANGLED WALLS ARE 45° U.N.O.

*'B' INDICATES BLOCKING FOR ABOVE CONCENTRATED LOADS AND ROOF BRACING POINT LOADS U.N.O.

*SEE FRAMING NOTE 16 FOR HEADER SIZES UNLESS NOTED ON PLAN

*ALL DOORS ARE 6" FROM WALL UNLESS DIMENSIONED OTHERWISE

*WEATHERSTRIP ALL DOORS INTO ATTIC SPACE

EXTERIOR WALL HEIGHT (h)	STUD SIZE/ SPACING
h ≤ 10'	2x4 @ 16" oc.
10' ≤ h ≤ 11'	2x4 @ 12" oc.
11' ≤ h ≤ 15'	2x6 @ 16" oc.
h > 15'	CONSULT ENG.

GARAGE WALL TO BE 2x6 @ 16" O.C. IF EXCEEDING 10' IN HEIGHT

DOOR SCHEDULE

	SIZE	DESCRIPTION
1	2'-2" x 8'0	FR. DOORS W/ HALF RND. TRANSOM
2	6'-2" x 6'8	FR. DRS. 2-OPERABLE W/ 14" TRANS.
3	2'- x 8'0	FRENCH DOORS
4	2'- x 8'0	20 MIN. DOOR
5	3'- x 8'0	CASED OPENING
6	2'- x 8'0	SOLID PANEL DOOR
7	2'- x 8'0	SOLID PANEL DOOR
8	14'- x 8'0	CASED OPENING
9	14'- x 8'0	CASED OPENING
10	2'- x 8'0	CASED OPENING
11	2'- x 8'0	CASED OPENING
12	5'0" x 8'0	ARCHED CASED OPENING
13	2'-8" x 8'0	SOLID PANEL DOOR
14	6'- x 8'0	ARCHED CASED OPENING
15	2'-2" x 8'0	FRENCH DOORS
16	2'0	TEMPERED GLASS DOOR
17	2'-2" x 6'8	FRENCH DOORS
18	6'-2" x 6'8	FRENCH DOORS 2-OPERABLE
19	2'- x 6'8	SOLID PANEL DOORS
20	2'- x 8'0	SOLID PANEL DOORS
21	2'- x 6'0	POCKET DOOR
22	2'- x 6'0	CASED OPENING
23	3'- x 6'0	CASED OPENING
24	2'0 x 6'0	SOLID PANEL DOOR
25	2'-2" x 8'0	SOLID PANEL DOOR
26	2'- x 8'0	CASED OPENING
27	4'0 x 8'0	CASED OPENING
28	2'-2" x 6'0	SOLID PANEL DOOR

WINDOW SCHEDULE

	SIZE	DESCRIPTION
A	2'-2" x 5'0	DOUBLE HUNG W/ 14" TRANSOM
B	2'- x 3'0	DOUBLEHUNG
C	2'-2" x 5'4	DOUBLE HUNG W/ 14" TRANSOM
D	3'-2" x 5'4	DOUBLE HUNG W/ 14" TRANSOM
E	2'0 x 1'3	TRANSOM
F	2'0 x 3'0	CASEMENT W/ FALSE CENTER MULLION & ARCHED TRANSOM
G	2'- x 6'0	DOUBLEHUNG
H	2'-2" x 6'7	DOUBLEHUNG
J	3'- x 6'0	DOUBLEHUNG
K	2'-2" x 4'8	DOUBLEHUNG
L	2'-2" x 5'3	DOUBLEHUNG
M	2'- x 4'8	DOUBLEHUNG
N	2'- x 5'3	DOUBLEHUNG
P	2'8 x 2'8	FIXED
Q	1'- x 2'-	FIXED
R	2'8 x 2'8	FIXED OCTAGON
S	3'-2" x 5'0	CASEMENT W. FALSE CHEGRAIL TO LOOK LIKE DBL. HUNG

Square Footage
06/24/05 DS

Main Level Heated	2,732 Sq.Ft.
Upper Level Heated	2,383 Sq.Ft.
Total Heated	5,115 Sq.Ft.
Covered Entry	43 Sq.Ft.
Three Car Garage	1,015 Sq.Ft.
Covered Terrace	172 Sq.Ft.
Total Under Roof	6,345 Sq.Ft.

© Copyright, Carolina Design Group, Inc. - 2005

CAROLINA DESIGN GROUP
a residential design firm
10602 Bailey Road Suite A, Cornelius NC 28031
voice: 704.895.7805 fax: 704.895.0599
www.carolinadesigngroup.com

Lot 1343
The Point

A New Residence For
Mr. & Mrs. Dreher

SEAL
NORTH CAROLINA PROFESSIONAL ENGINEER SEAL 27709 MICHAEL P. SERVINO

Vermo Engineering, P.C.
425 E. 4th St. Suite 300
Charlotte, NC 28202

DRAWN BY: DS
DATE: 7-1-05

DRAWING TITLE:
UPPER LEVEL FLOOR PLAN

SCALE: 1/4" = 1'-0"

SHEET NO.
7

OF 19 SHEETS