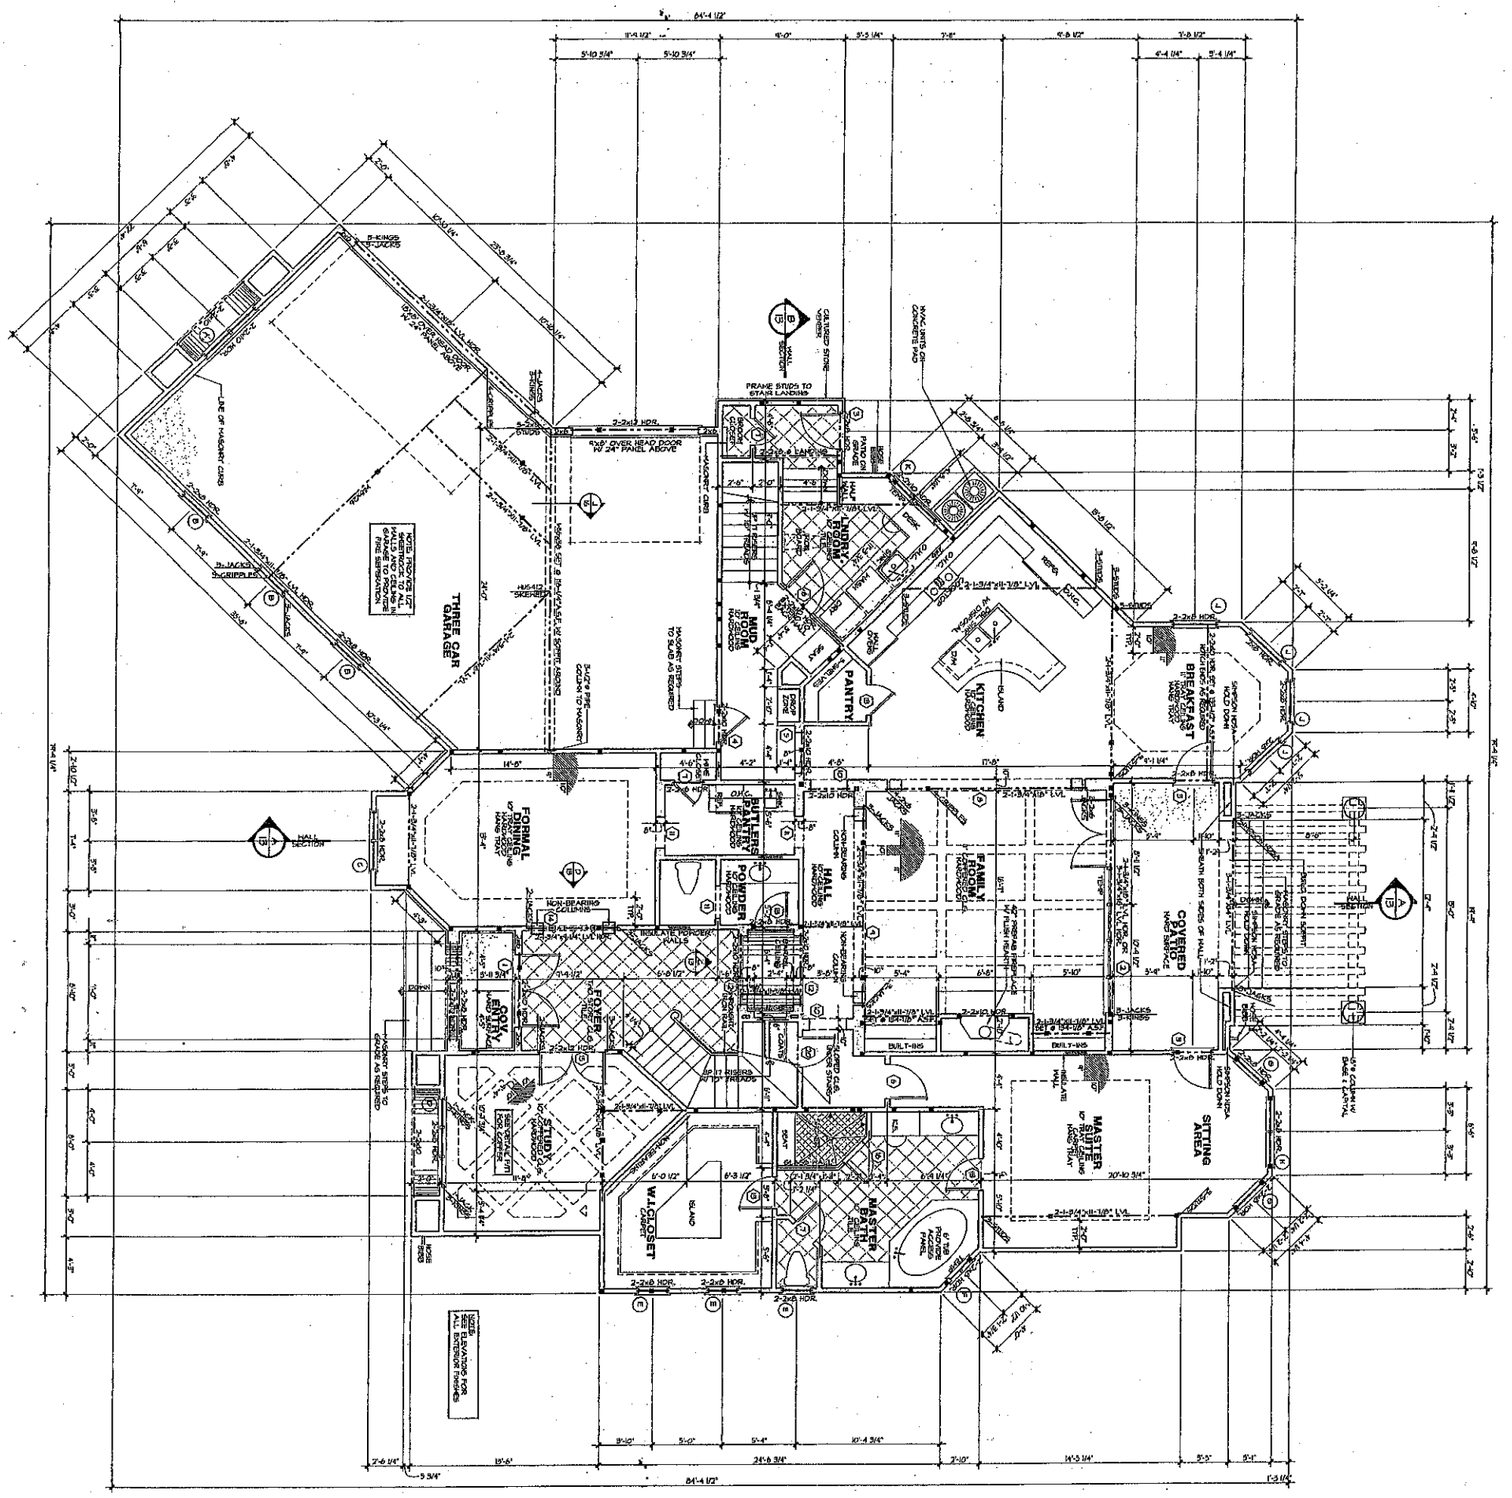


Square Footage

	DS
	06/04/05
Main Level Heated	2,733 Sq.Ft.
Upper Level Heated	2,383 Sq.Ft.
Total Heated	5,116 Sq.Ft.
Covered Entry	48 Sq.Ft.
Three Car Garage	1,015 Sq.Ft.
Covered Terrace	172 Sq.Ft.
Total Under Roof	6,345 Sq.Ft.

WINDOW SCHEDULE

MARK	DESCRIPTION
A	3'-0" x 5'-0" DOUBLE HUNG W/ 24" TRANSOM
B	3'-0" x 5'-0" DOUBLE HUNG
C	3'-0" x 5'-0" DOUBLE HUNG W/ 24" TRANSOM
D	2'-8" x 5'-0" DOUBLE HUNG W/ 24" TRANSOM
E	2'-8" x 1'-1" TRANSOM
F	2'-8" x 5'-8" CASEMENT W/ FIXED CENTER
G	2'-8" x 5'-8" CASEMENT W/ FIXED TRANSOM
H	3'-0" x 6'-0" DOUBLE HUNG
I	3'-0" x 6'-0" DOUBLE HUNG
J	3'-0" x 6'-0" DOUBLE HUNG
K	3'-0" x 6'-0" DOUBLE HUNG
L	3'-0" x 6'-0" DOUBLE HUNG
M	2'-8" x 4'-0" FIXED
N	2'-8" x 4'-0" FIXED
O	3'-0" x 4'-0" FIXED OCTAGON
P	3'-0" x 5'-0" CASEMENT W/ FIXED TRANSOM
Q	3'-0" x 5'-0" CASEMENT W/ FIXED TRANSOM TO LOOK LIKE DBL. HUNG

DOOR SCHEDULE

MARK	DESCRIPTION
1	3'-0" x 8'-0" FR. DOORS W/ SIDE LIGHTS
2	3'-0" x 8'-0" FR. DOORS W/ SIDE LIGHTS
3	3'-0" x 8'-0" FR. DOORS W/ SIDE LIGHTS
4	3'-0" x 8'-0" CASED OPENING
5	3'-0" x 8'-0" CASED OPENING
6	3'-0" x 8'-0" SOLID PANEL DOOR
7	3'-0" x 8'-0" SOLID PANEL DOOR
8	3'-0" x 8'-0" CASED OPENING
9	3'-0" x 8'-0" SOLID PANEL DOOR
10	3'-0" x 8'-0" SOLID PANEL DOOR
11	3'-0" x 8'-0" SOLID PANEL DOOR
12	3'-0" x 8'-0" SOLID PANEL DOOR
13	3'-0" x 8'-0" SOLID PANEL DOOR
14	3'-0" x 8'-0" SOLID PANEL DOOR
15	3'-0" x 8'-0" FRENCH DOORS
16	3'-0" x 8'-0" FRENCH DOORS
17	3'-0" x 8'-0" FRENCH DOORS 2-OPERABLE
18	3'-0" x 8'-0" FRENCH DOORS
19	3'-0" x 8'-0" SOLID PANEL DOOR
20	3'-0" x 8'-0" SOLID PANEL DOOR
21	3'-0" x 8'-0" SOLID PANEL DOOR
22	3'-0" x 8'-0" SOLID PANEL DOOR
23	3'-0" x 8'-0" CASED OPENING
24	3'-0" x 8'-0" CASED OPENING
25	3'-0" x 8'-0" CASED OPENING
26	3'-0" x 8'-0" CASED OPENING
27	3'-0" x 8'-0" SOLID PANEL DOOR
28	3'-0" x 8'-0" SOLID PANEL DOOR

NOTES:

*ALL ANGLED WALLS ARE 45° U.N.O.
* 8" NICHE AT BLACKBERRY FOR AMPLIFIER
CONCENTRATED LIGHTS AND ROD
* SEE TRAY CEILING DETAIL ON PAGE
SIZES VARIES NOTED ON PLAN
*ALL DOORS ARE 6" FROM WALL UNLESS
OTHERWISE DIMENSIONED

HALF ROUND GUTTER	SIZED TO DOWNSPOUTS
6 x 10"	2x4 @ 30" OC
12" L x 12"	2x4 @ 30" OC
2' L x 2'	2x6 @ 16" OC
3-1/2" CORBELS 12" PROJECTION 8" EXCESSING 12" IN HEIGHT	CORBELS REAL

© Copyright, Carolina Design Group, Inc. - 2003

Home Designers, PA
420 C. St. N. Suite 500
Concord, NC 28025

DRAWN BY: DS
DATE: 7-1-05

DRAWING TITLE: MAIN LEVEL FLOOR PLAN

SCALE: 1/4" = 1'-0"

SHEET NO. 5 OF 9 SHEETS

SEAL

A New Residence For
Mr. & Mrs. Dreher

Lot -1343
The Point

CAROLINA DESIGN GROUP
a residential design firm
10602 Bailey Road Suite A, Cornelius NC 28031
voice: 704.895.7805 fax: 704.895.0599
www.carolinadesigngroup.com