IREDELL COUNTY HEALTH DEPARTMENT
ENVIRONMENTAL HEALTH DIVISION
Application For Improvement Permit
Site Plan Form

INSTRUCTIONS TO APPLICANT: (Items in Parentheses are to be performed by DEVELOPERS ONLY)

All property corners must be staked and flagged with dimensions matching those shown on an approved final (preliminary) plat (**and** proposed house dimensions must be staked and flagged) before the Iredell County Health Department can begin review work on this proposed site. An application for an Improvement Permit is considered complete **only** when this site plan form is completed, signed, and attached to the application form.

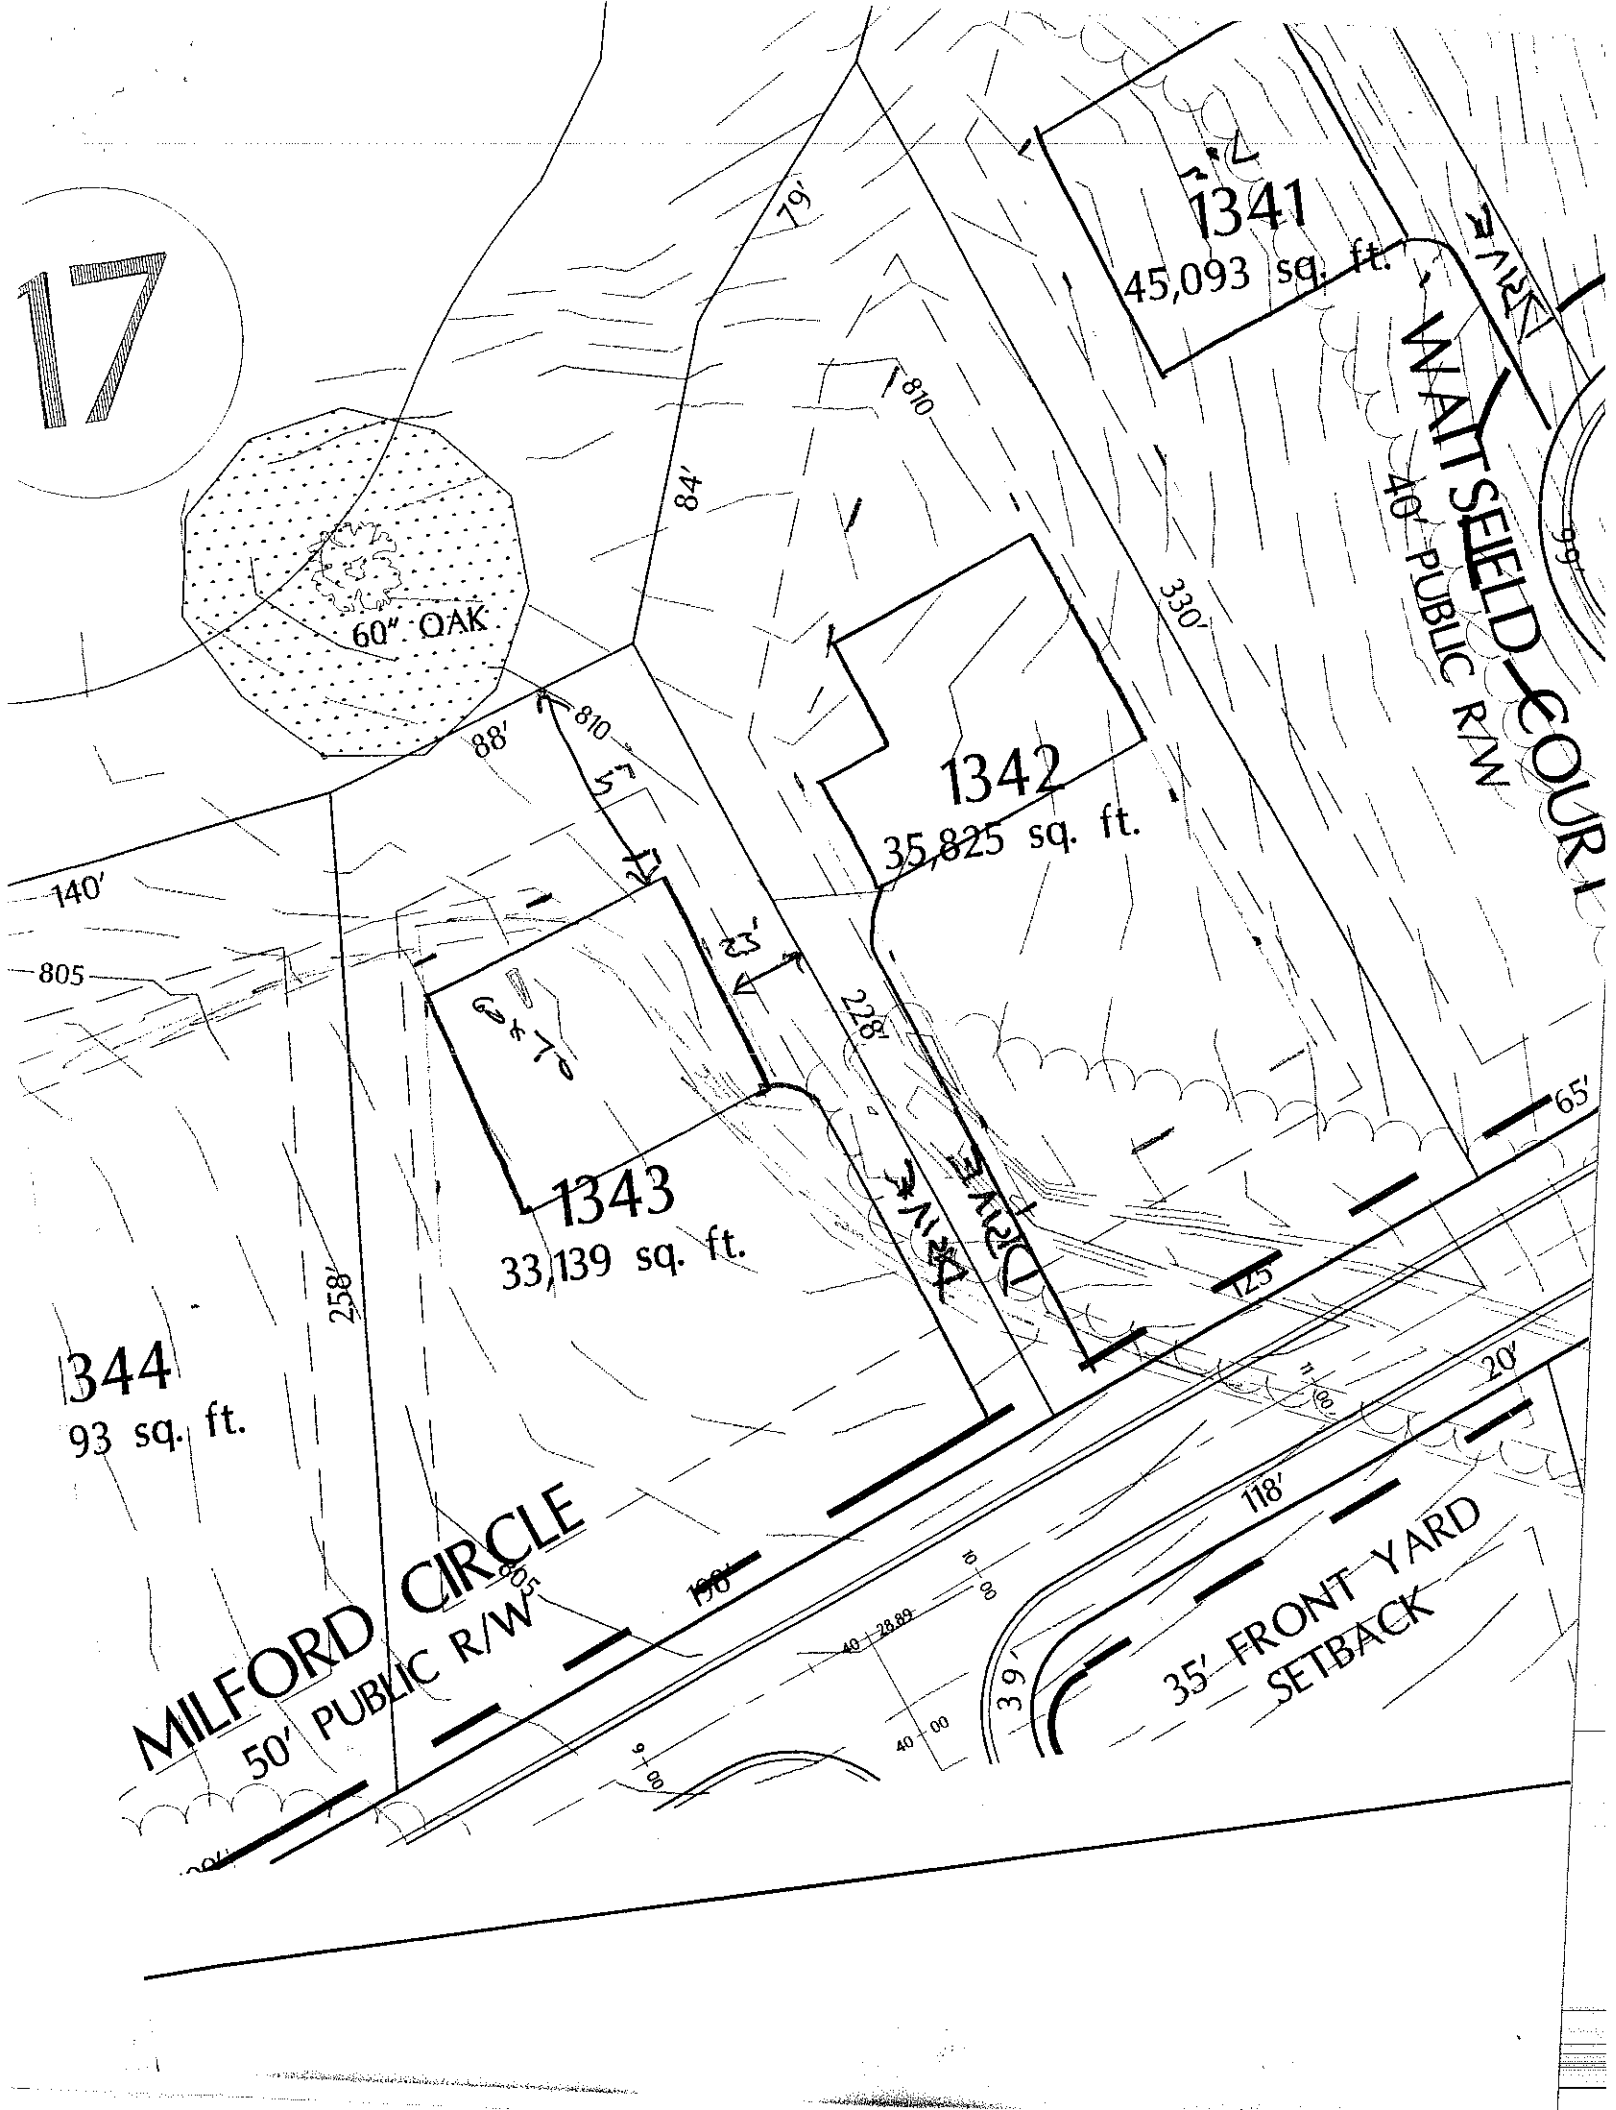
As Close To Scale As Is Possible: 1. Draw in the proposed lot showing **all** proposed lot dimensions and orientation to proposed streets or roads. 2. Draw in the proposed structure showing dimensions and distances to property lines (include decks, walkways, etc.). E. Draw in the proposed driveway location. 4. Draw in all wells, both existing and proposed, including those on adjacent property (if known). 5. Draw in any other structure ie. sheds, outbuildings, pools, etc. which will occupy space on the proposed lot.

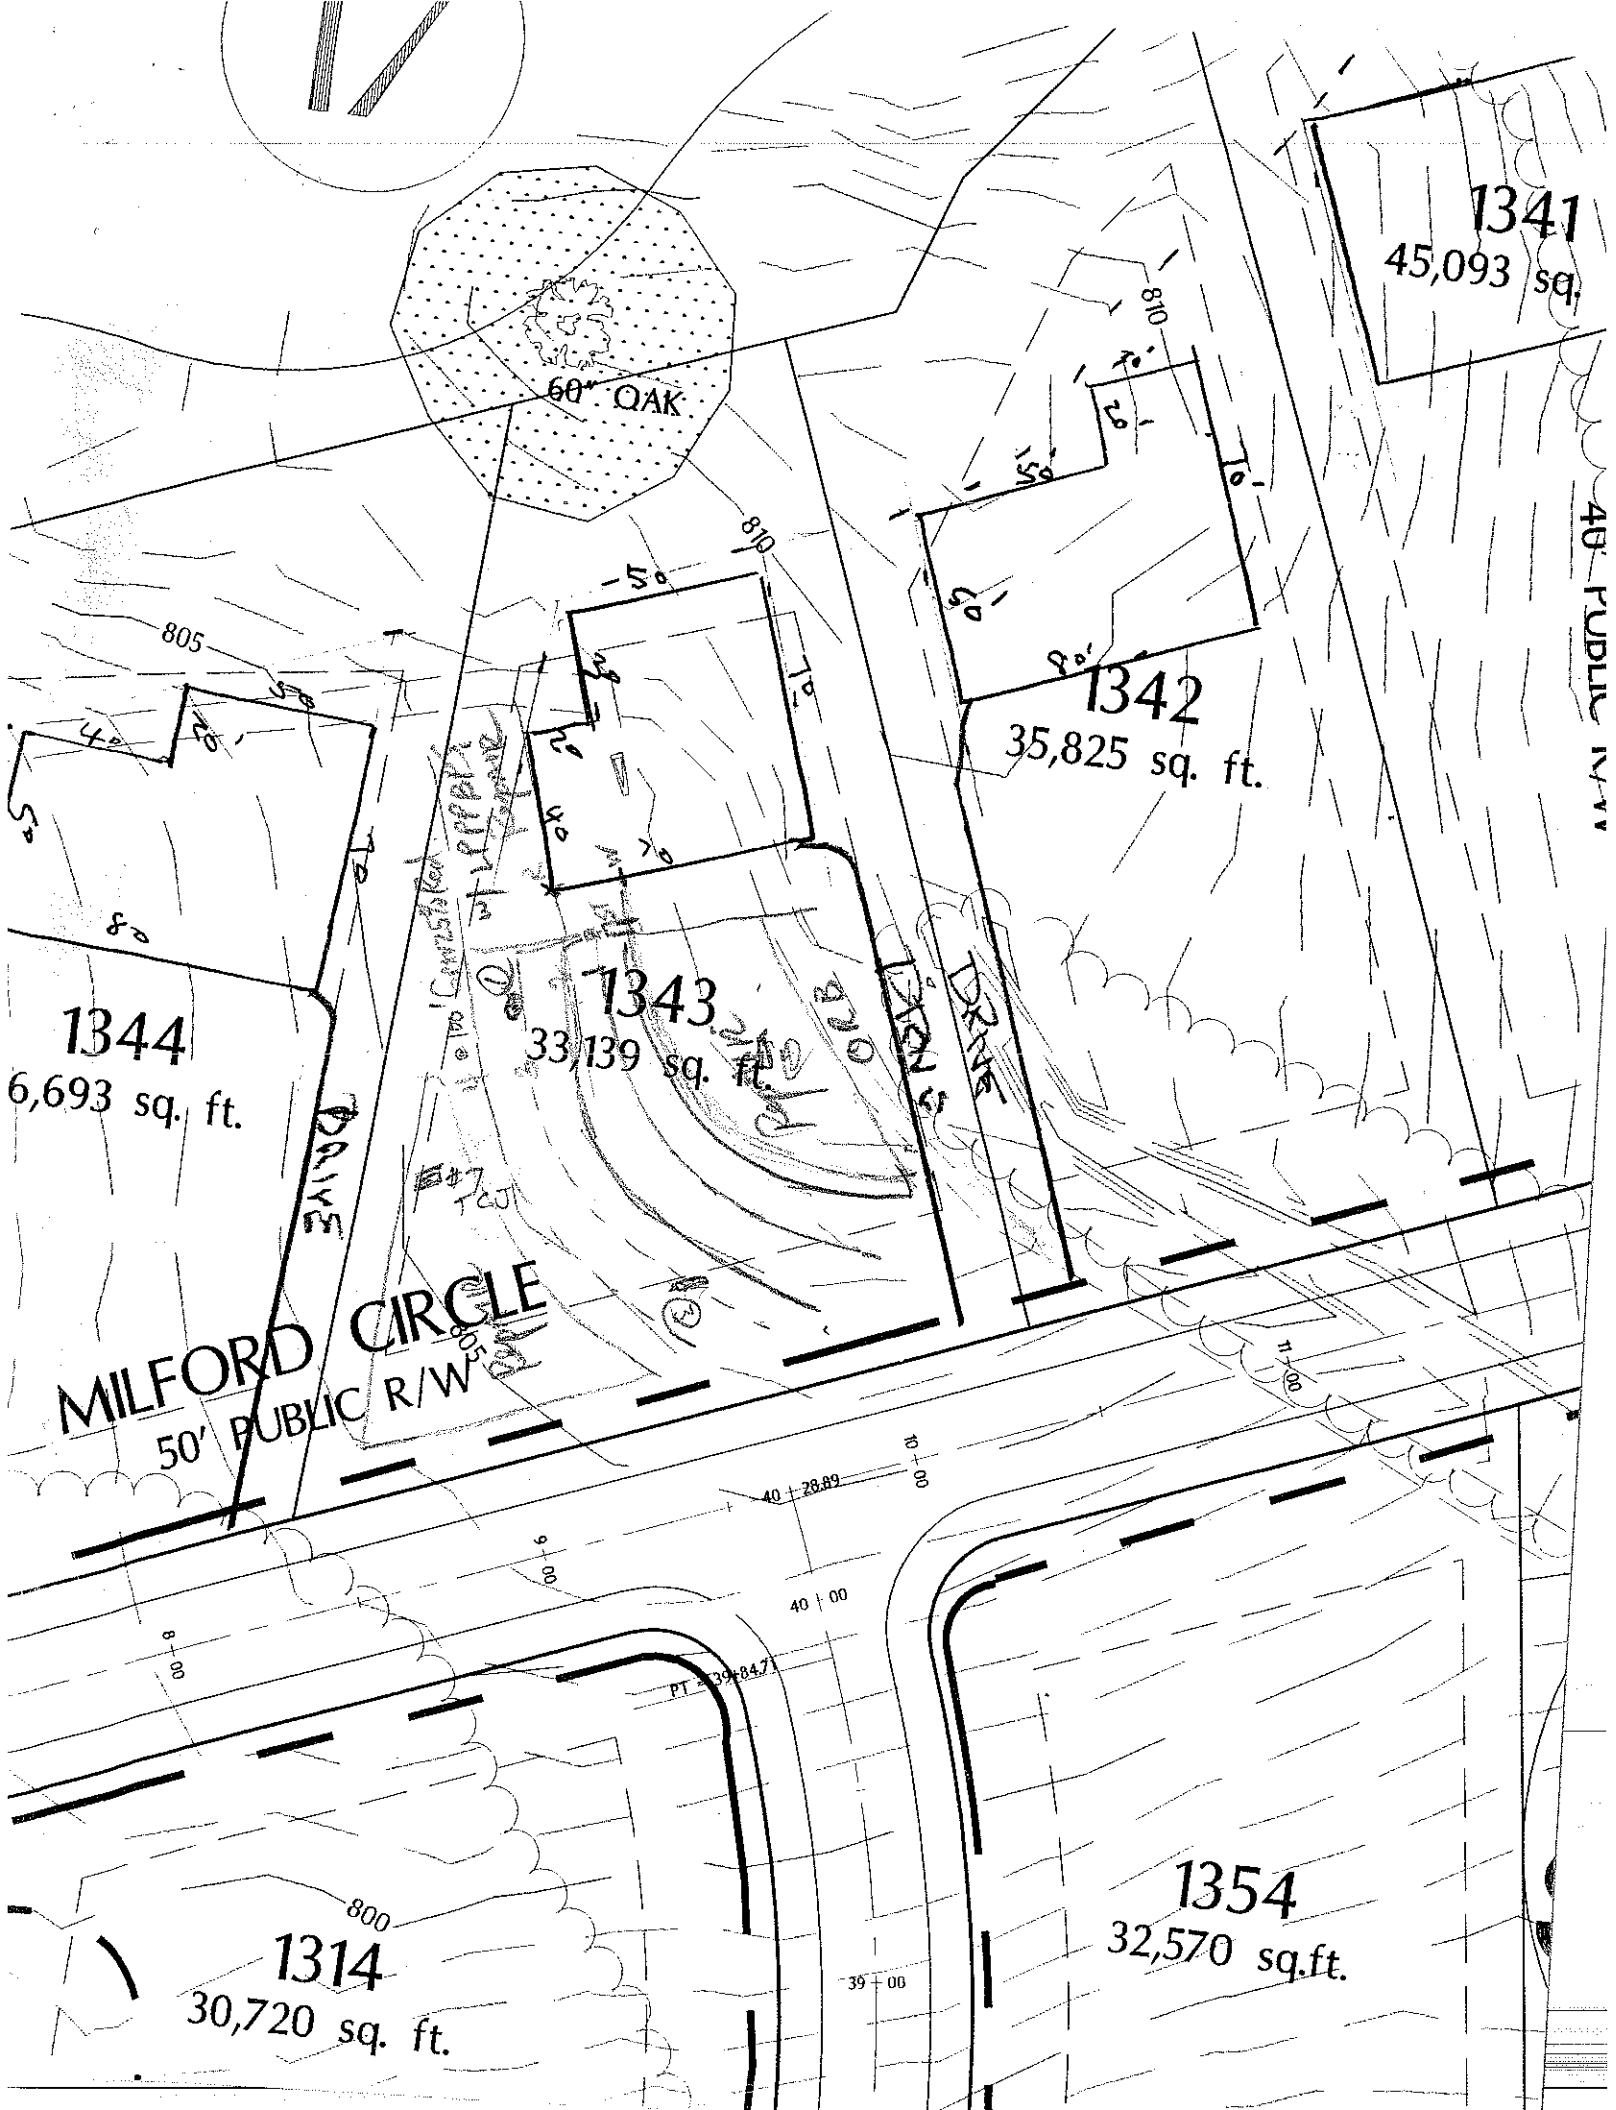
SEE Attached 1" = 50'

SITE PLAN.

I hereby convenant that the above representation is correct to the best of my knowledge and ability.

2-10-14 Date _____ SIGNATURE OF OWNER/AUTHORIZED AGENT


17
1341
45,093 sq. ft.
WATTSEELD COURT
40' PUBLIC R/W
1342
35,825 sq. ft.
1343
33,139 sq. ft.
344
93 sq. ft.
60" OAK
MILFORD CIRCLE
50' PUBLIC R/W
35' FRONT YARD SETBACK
DRIVE
79'
84'
88'
140'
258'
330'
228'
125'
118'
65'
39'
20'
23'
8 x 7'
805
810


1341
45,093 sq.
60" OAK
1342
35,825 sq. ft.
1343
33,139 sq. ft.
1344
6,693 sq. ft.
MILFORD CIRCLE
50' PUBLIC R/W
1314
30,720 sq. ft.
1354
32,570 sq.ft.
40' PUBLIC R/W
805
810
800