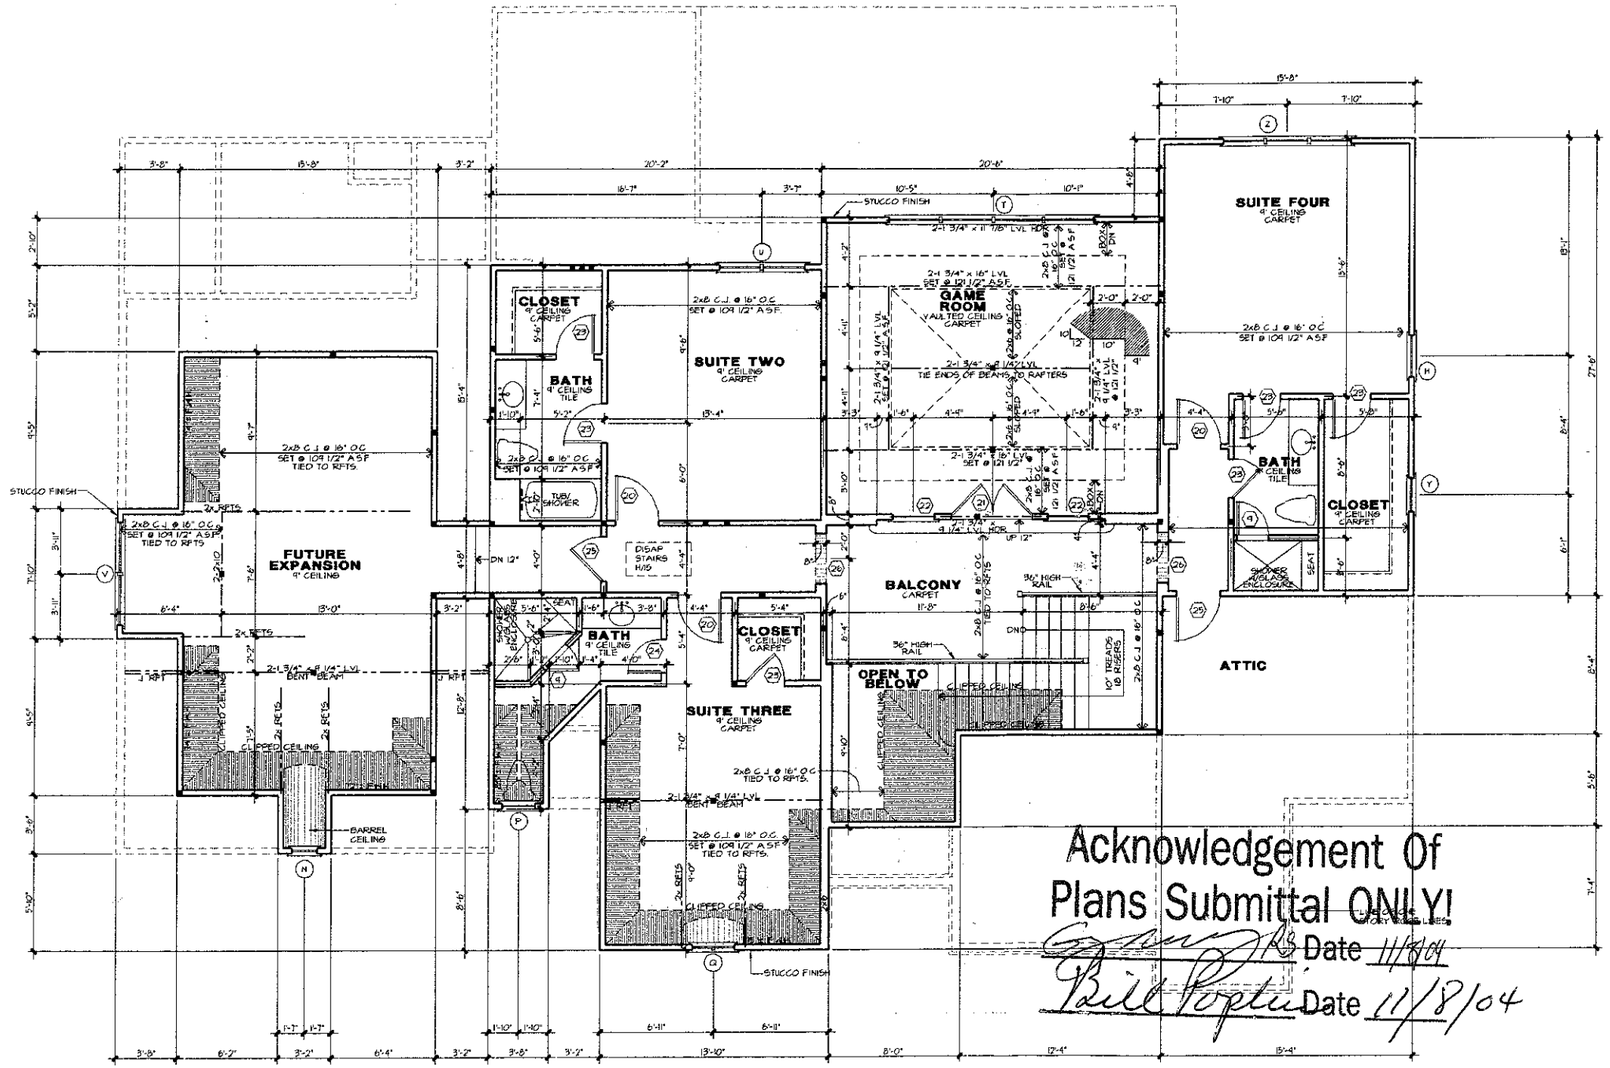


DOOR SCHEDULE

	SIZE	DESCRIPTION
1	2-2⁰ x 8⁰	HALF GLASS W/ARCHED TOP
2	2⁰ x 8⁰	3/4 GLASS
3	3⁰ x 8⁰	SOLID PANEL DOOR
4	2⁰ x 8⁰	SOLID PANEL DOOR
5	2⁶ x 8⁰	SOLID PANEL DOOR
6	2⁴ x 8⁰	SOLID PANEL DOOR
7	2⁰ x 8⁰	SOLID PANEL DOOR
8	1⁶ x 8⁰	SOLID PANEL DOOR
9	2⁰	TEMPERED GLASS DOOR
10	2-2⁶ x 8⁰	FRENCH DOOR
11	3⁰ x 8⁰	FRENCH DOOR
12	3⁰ x 8⁰	FRENCH DOOR (FIXED)
13	2⁶ x 8⁰	20 MIN FIRE DOOR
14	3⁰ x 10⁰	ARCHED OPENING
15	3⁶ x 9⁰	ARCHED OPENING
16	5⁶ x 9⁰	ARCHED OPENING
17	8⁰ x 9⁰	ARCHED OPENING
18	16⁰ x 9⁰	ARCHED OPENING
19	15⁰ x 9⁰	ARCHED OPENING
20	2⁶ x 6⁸	SOLID PANEL DOOR
21	2-2⁶ x 6⁸	FRENCH DOOR
22	2⁶ x 6⁸	FRENCH DOOR (FIXED)
23	2⁴ x 6⁸	SOLID PANEL DOOR
24	2⁰ x 6⁸	SOLID PANEL DOOR
25	2⁶ x 6⁸	SOLID PANEL DOOR W/WEATHER STRIP
26	3⁰ x 7⁰	ARCHED OPENING
27	2-2⁰ x 8⁰	SOLID PANEL DOOR

WINDOW SCHEDULE

	SIZE	DESCRIPTION
A	2-2⁰ x 5⁰	CASEMENT W/16" TRANS.
B	4-2⁰ x 6⁰	CASEMENT W/16" TRANS
C	2-2⁰ x 5⁰	CASEMENT W/24" TRANS.
D	1⁶ x 5⁰	CASEMENT W/18" TRANS
E	1⁶ x 4⁰	CASEMENT
F	2-2⁰ x 4⁰	CASEMENT (TEMPERED)
G	2⁰ x 4⁸	CASEMENT
H	2⁶ x 5⁰	CASEMENT
J	2-2⁶ x 6⁰	CASEMENT
K	2-2⁶ x 5⁰	CASEMENT
L	2-3⁰ x 6⁰	CASEMENT
M	3-3⁰ x 6⁰	CASEMENT
N	1⁶ x 3⁰	CASEMENT
P	2⁰ x 3⁰	CASEMENT
Q	2⁶ x 4⁰	CASEMENT W/ARCH TOP & FAKE MULLION
R	2⁰ x 5⁶	CASEMENT
S	2-2⁶ x 4⁰	CASEMENT
T	4-3⁰ x 4⁰	CASEMENT
U	2-2⁶ x 3⁰	CASEMENT
V	2-3⁰ x 4⁰	CASEMENT
W	1⁶ x 2⁰	CASEMENT FIXED
X	4-2⁶ x 6⁰	CASEMENT
Y	2⁰ x 2⁰	FIXED
Z	3-2⁶ x 5⁰	CASEMENT

Square Footage
10-17-04 RF

Main Level Heated	2658 Sq.Ft.
Upper Level Heated	1681 Sq.Ft.
Total Heated	4339 Sq.Ft.
Covered Entry	20 Sq.Ft.
Side Porch	31 Sq.Ft.
3 Car Garage	762 Sq.Ft.
Storage	57 Sq.Ft.
Covered Porch	361 Sq.Ft.
Future Expansion	500 Sq.Ft.
Total Under Roof	6070 Sq.Ft.

NOTES:

*ALL ANGLED WALLS ARE 45° U.N.O

*■ INDICATES BLOCKING FOR ABOVE CONCENTRATED LOADS AND ROOF BRACING POINT LOADS U.N.O

*SEE FRAMING NOTE 16 FOR HEADER SIZES UNLESS NOTED ON PLAN

*ALL DOORS ARE 6" FROM WALL UNLESS DIMENSIONED OTHERWISE

*WEATHERSTRIP ALL DOORS INTO ATTIC SPACE

*SEE DETAIL E/15 FOR ARCH DETAIL

EXTERIOR WALL HEIGHT (h)	STUD SIZE/ SPACING
h ≤ 10'	2x4 @ 16" oc
10' ≤ h ≤ 11'	2x4 @ 12" oc
11' ≤ h ≤ 18'	2x6 @ 16" oc
h >18'	CONSULT ENG

GARAGE WALL TO BE 2x6 @ 16" O.C. IF EXCEEDING 10' IN HEIGHT

Acknowledgement Of
Plans Submittal ONLY!
Date 11/8/04
Date 11/8/04

© Copyright, Carolina Design Group, Inc. - 2004

CAROLINA DESIGN GROUP
residential design firm
10602 Bailey Road Suite A, Cornelius NC 28031
voice: 704.895.7805 fax: 704.895.0599
www.carolinadesigngroup.com

A NEW RESIDENCE FOR
Hughes & Associates
lot 1342
The Point


SEAL

DRAWN BY	DATE
RF	10-17-04

DRAWING TITLE
UPPER LEVEL FLOOR PLAN

SCALE 1/4" = 1'-0"

SHEET NO
8
OF 17 SHEETS

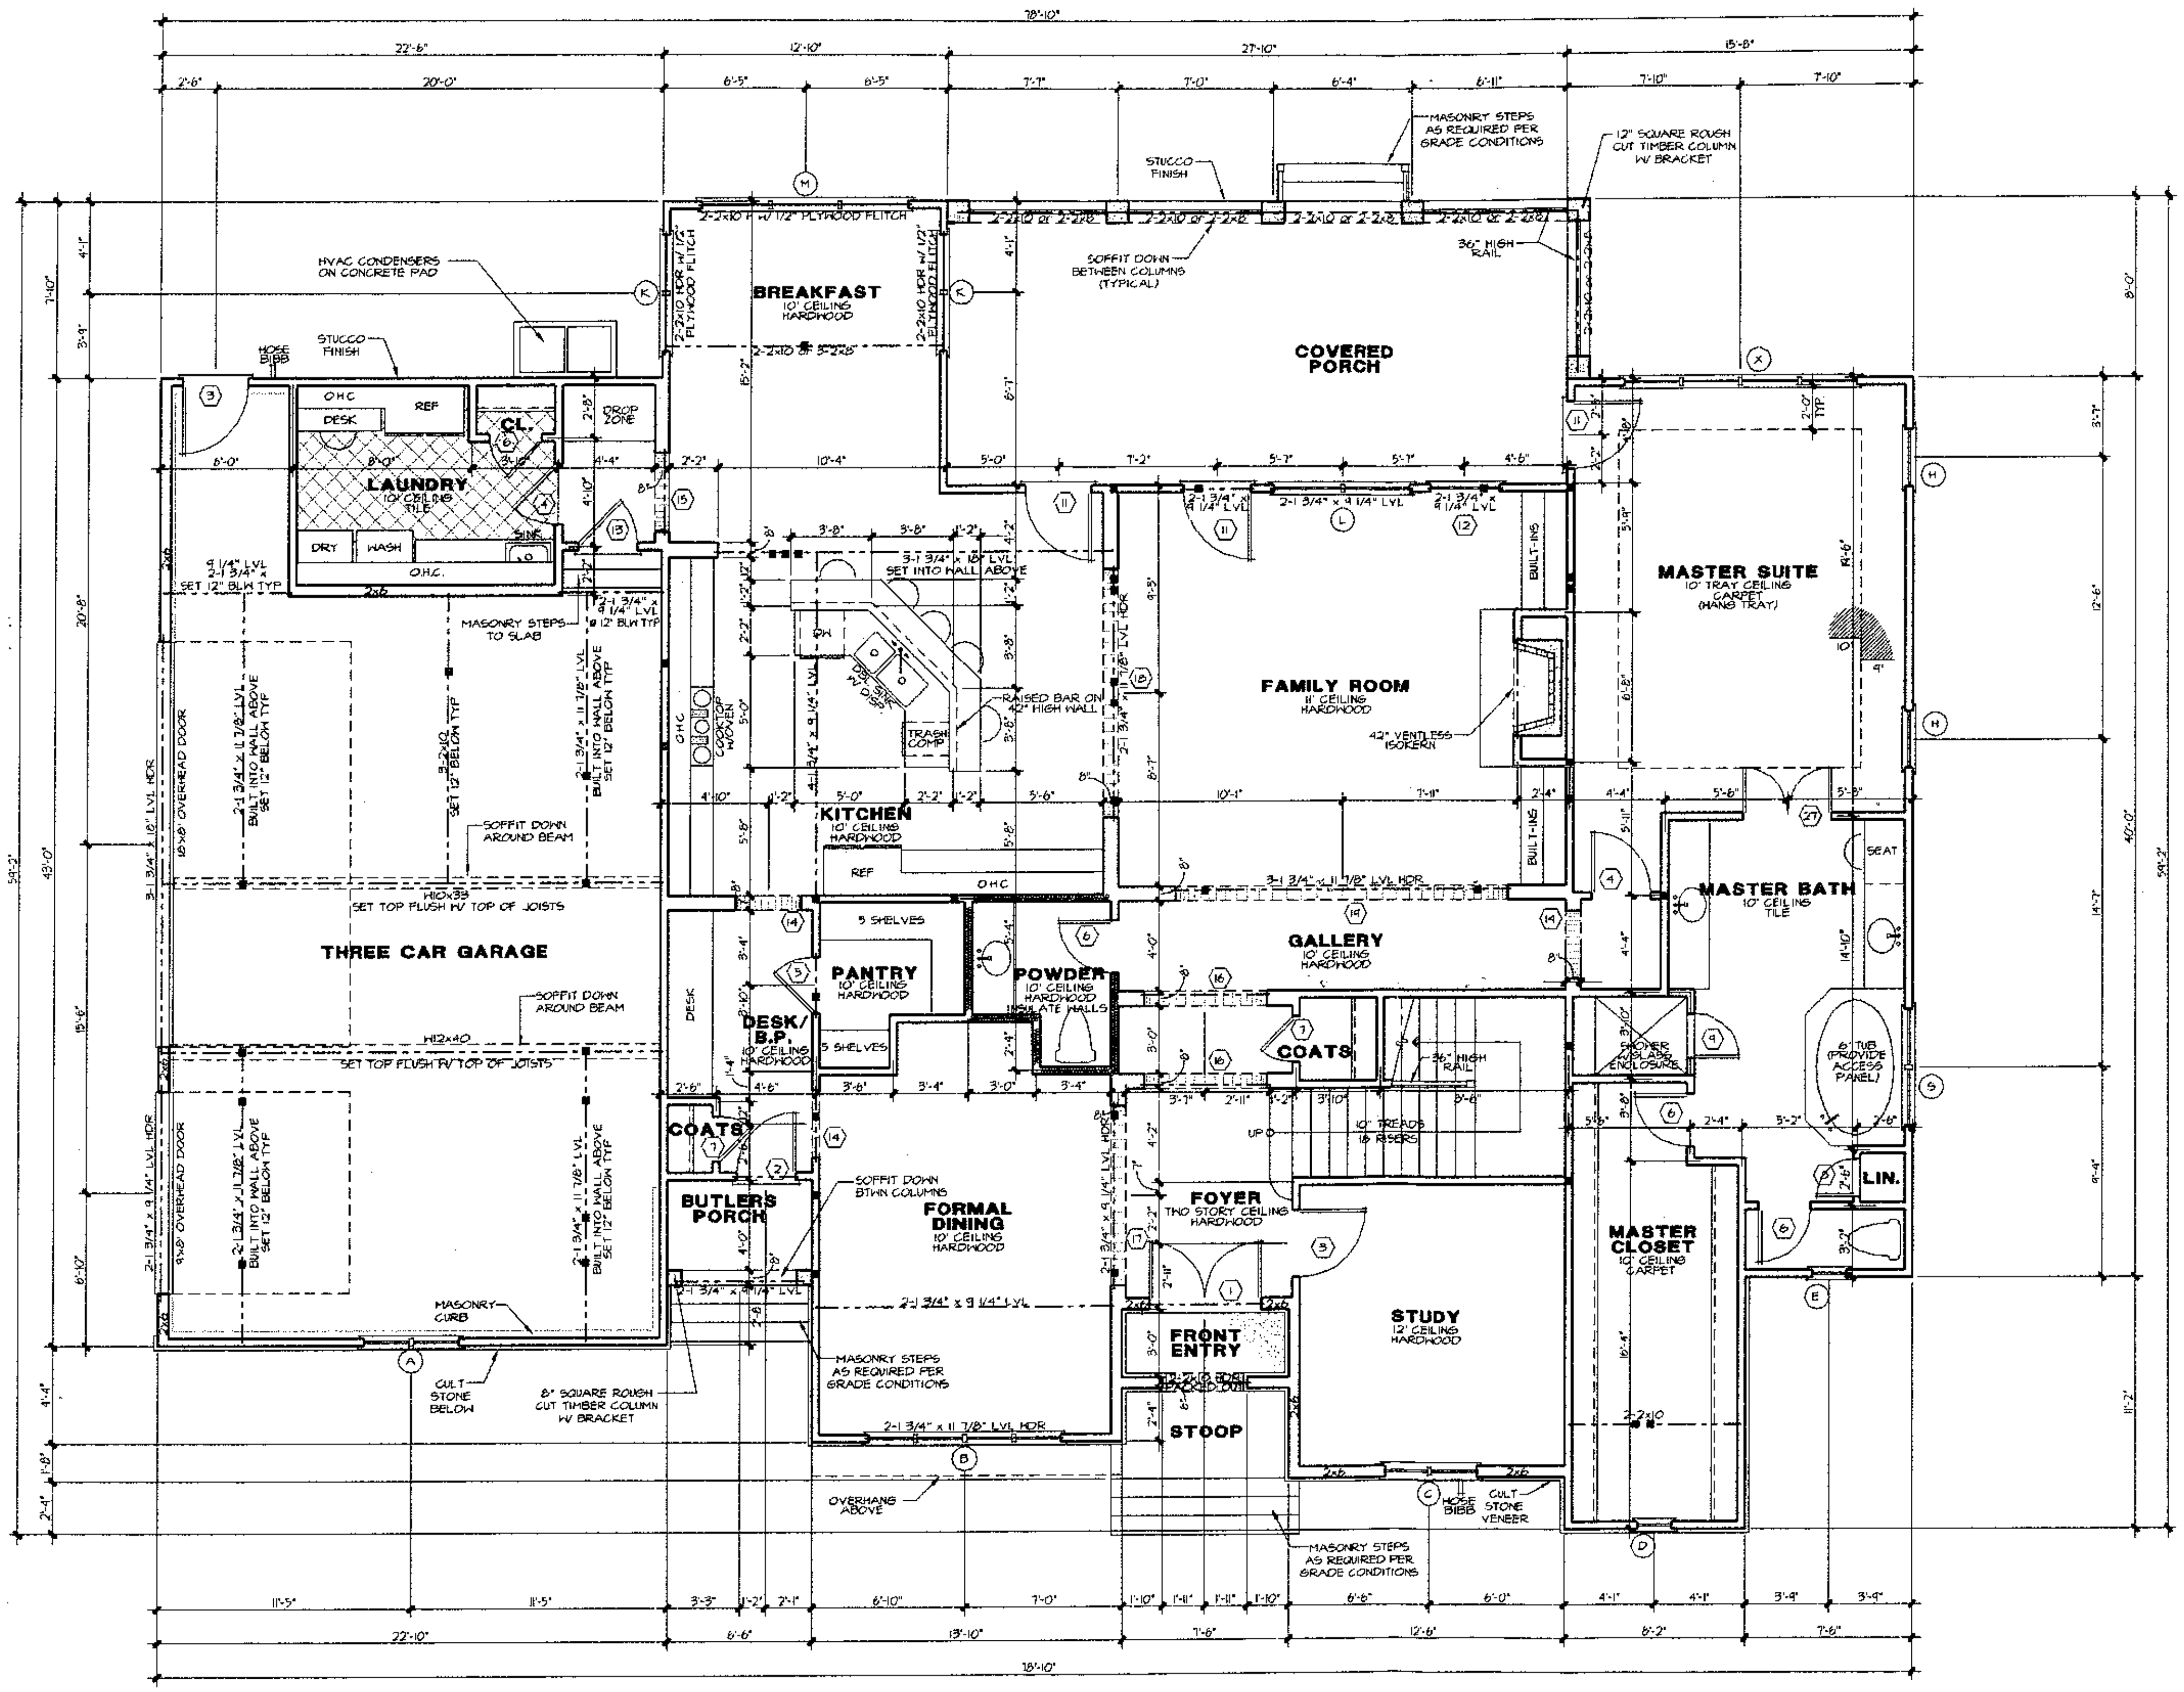

DOOR SCHEDULE

	SIZE	DESCRIPTION
1	2-2^{6} x 8^{0}	HALF GLASS W/ARCHED TOP
2	2^{6} x 8^{0}	3/4 GLASS
3	3^{0} x 8^{0}	SOLID PANEL DOOR
4	2^{8} x 8^{0}	SOLID PANEL DOOR
5	2^{6} x 8^{0}	SOLID PANEL DOOR
6	2^{4} x 8^{0}	SOLID PANEL DOOR
7	2^{0} x 8^{0}	SOLID PANEL DOOR
8	1^{6} x 8^{0}	SOLID PANEL DOOR
9	2^{0}	TEMPERED GLASS DOOR
10	2-2^{6} x 8^{0}	FRENCH DOOR
11	3^{0} x 8^{0}	FRENCH DOOR
12	3^{0} x 8^{0}	FRENCH DOOR (FIXED)
13	2^{8} x 8^{0}	20 MIN FIRE DOOR
14	3^{0} x 9^{0}	ARCHED OPENING
15	3^{6} x 9^{0}	ARCHED OPENING
16	5^{6} x 9^{0}	ARCHED OPENING
17	8^{0} x 9^{0}	ARCHED OPENING
18	11^{0} x 9^{0}	ARCHED OPENING
19	15^{0} x 9^{0}	ARCHED OPENING
20	2^{8} x 6^{8}	SOLID PANEL DOOR
21	2-2^{6} x 6^{8}	FRENCH DOOR
22	2^{6} x 6^{8}	FRENCH DOOR (FIXED)
23	2^{4} x 6^{8}	SOLID PANEL DOOR
24	2^{0} x 6^{8}	SOLID PANEL DOOR
25	2^{8} x 6^{8}	SOLID PANEL DOOR W/WEATHER STRIP
26	3^{0} x 7^{8}	ARCHED OPENING
27	2-2^{0} x 8^{0}	SOLID PANEL DOOR

WINDOW SCHEDULE

	SIZE	DESCRIPTION
A	2-2^{0} x 5^{0}	CASEMENT W/16" TRANS.
B	4-2^{0} x 6^{0}	CASEMENT W/16" TRANS
C	2-2^{0} x 5^{6}	CASEMENT W/24" TRANS.
D	1^{6} x 5^{0}	CASEMENT W/18" TRANS
E	1^{6} x 4^{0}	CASEMENT
F	2-2^{0} x 4^{0}	CASEMENT (TEMPERED)
G	2^{0} x 4^{6}	CASEMENT
H	2^{6} x 5^{0}	CASEMENT
J	2-2^{6} x 6^{0}	CASEMENT
K	2-2^{6} x 5^{0}	CASEMENT
L	2-3^{0} x 6^{0}	CASEMENT
M	3-3^{0} x 6^{0}	CASEMENT
N	1^{6} x 3^{6}	CASEMENT
P	2^{0} x 3^{0}	CASEMENT
Q	2^{6} x 4^{6}	CASEMENT W/ARCH TOP & FAKE MULLION
R	2^{0} x 3^{6}	CASEMENT
S	2-2^{6} x 4^{0}	CASEMENT
T	4-3^{0} x 4^{6}	CASEMENT
U	2-2^{6} x 3^{6}	CASEMENT
V	2-3^{0} x 4^{0}	CASEMENT
W	1^{6} x 2^{6}	CASEMENT FIXED
X	4-2^{6} x 6^{0}	CASEMENT
Y	2^{0} x 2^{0}	FIXED
Z	3-2^{6} x 5^{0}	CASEMENT

Square Footage

10-17-04 RF

Main Level Heated	2558	Sq.Ft.
Upper Level Heated	1681	Sq.Ft.
Total Heated	4339	Sq.Ft.
Covered Entry	20	Sq.Ft.
Side Porch	31	Sq.Ft.
3 Car Garage	762	Sq.Ft.
Storage	57	Sq.Ft.
Covered Porch	361	Sq.Ft.
Future Expansion	500	Sq.Ft.
Total Under Roof	6070	Sq.Ft.

NOTES:

- ALL ANGLED WALLS ARE 45° UNO
- ■ INDICATES BLOCKING FOR ABOVE CONCENTRATED LOADS AND ROOF BRACING POINT LOADS UNO.
- SEE FRAMING NOTE 16 FOR HEADER SIZES UNLESS NOTED ON PLAN
- ALL DOORS ARE 6" FROM WALL UNLESS DIMENSIONED OTHERWISE
- SEE DETAIL E/15 FOR ARCH DETAIL

EXTERIOR WALL HEIGHT (h)	STUD SIZE/ SPACING
h < 10'	2x4 @ 16" oc
10' ≤ h ≤ 11'	2x4 @ 12" oc
11' ≤ h ≤ 18'	2x6 @ 16" oc
h >18'	CONSULT ENG
GARAGE WALL TO BE 2x6 @ 16" O.C. IF EXCEEDING 10' IN HEIGHT	

© Copyright, Carolina Design Group, Inc. - 2004

CAROLINA DESIGN GROUP
a residential design firm
10602 Bailey Road Suite A, Cornelius NC 28031
voice: 704.895.7805 fax: 704.895.0599
www.carolinadesigngroup.com

A NEW RESIDENCE FOR
Hughes & Associates
lot 1342
The Point

SEAL

DRAWN BY: RF
DATE: 10-19-04

DRAWING TITLE
MAIN LEVEL FLOOR PLAN
SCALE 1/4" = 1'-0"

SHEET NO
6
OF 17 SHEETS